


SIDE ELEVATION WEST
AFTER

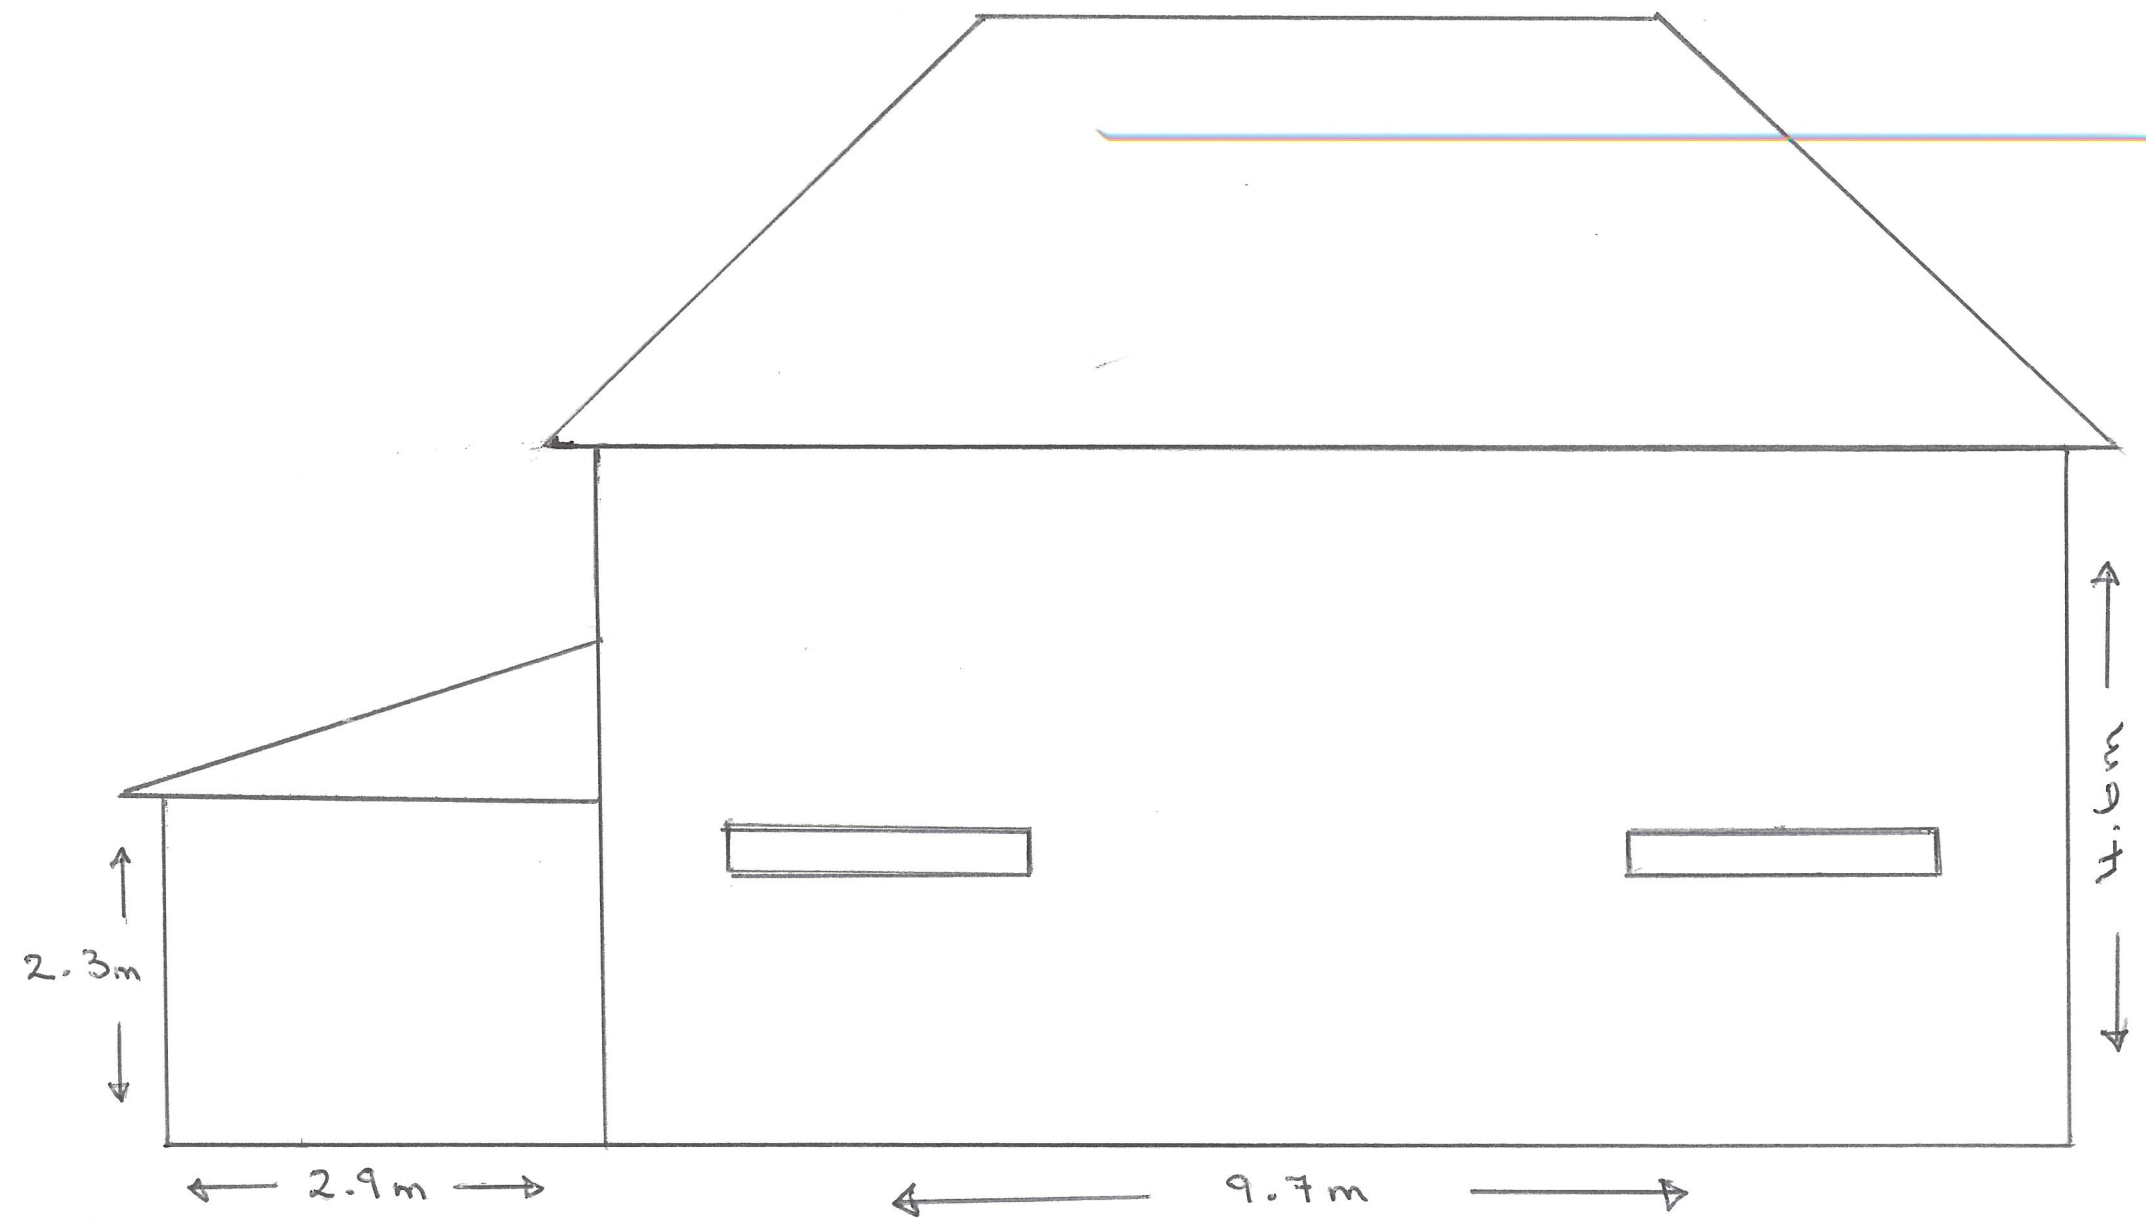

DRAWING
(4)

SCALE
1:50