



GROUND FLOOR
NOW

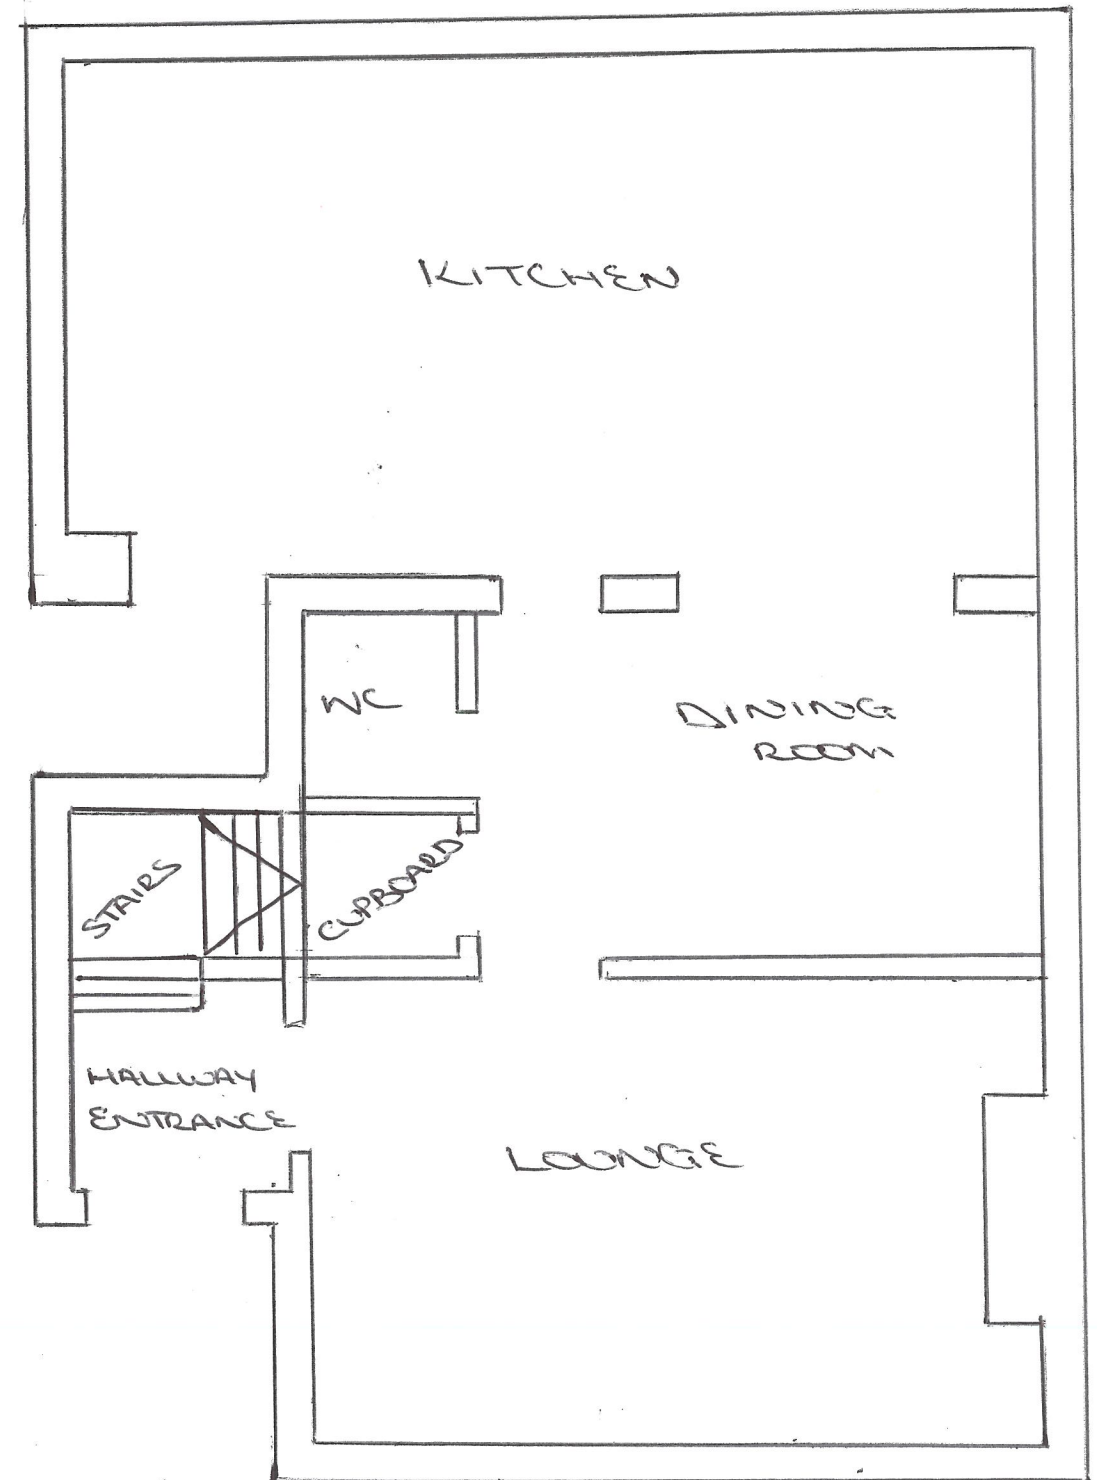

1ST FLOOR
NOW

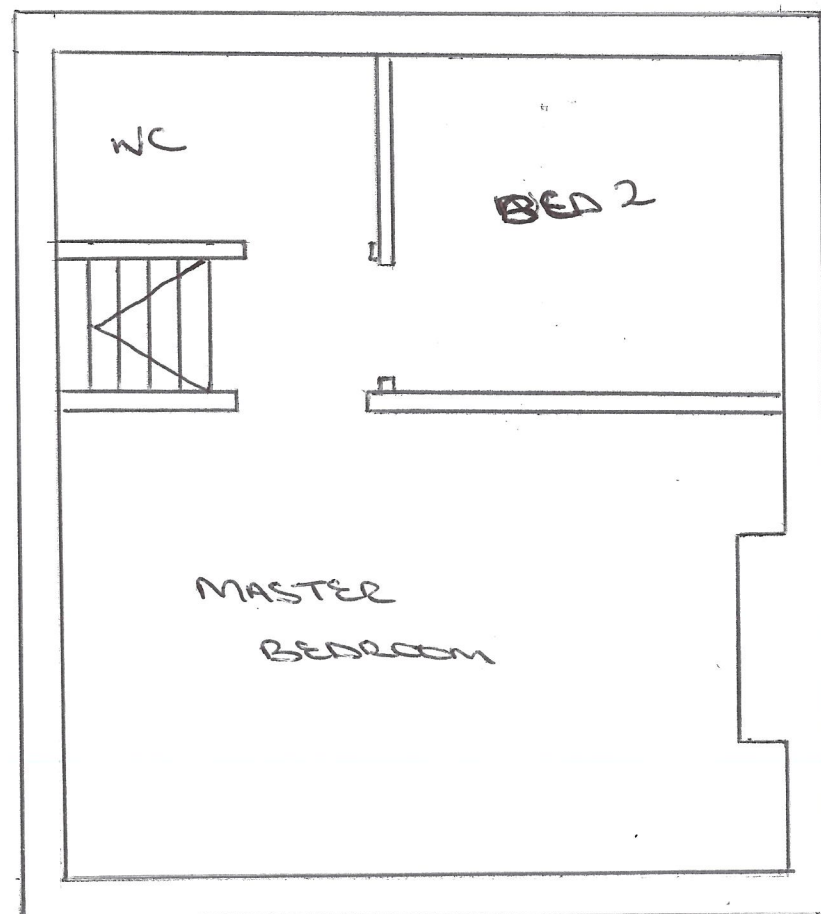

DRAWING

5

SCALE
1:50