


GROUND FLOOR
PLAN AFTER

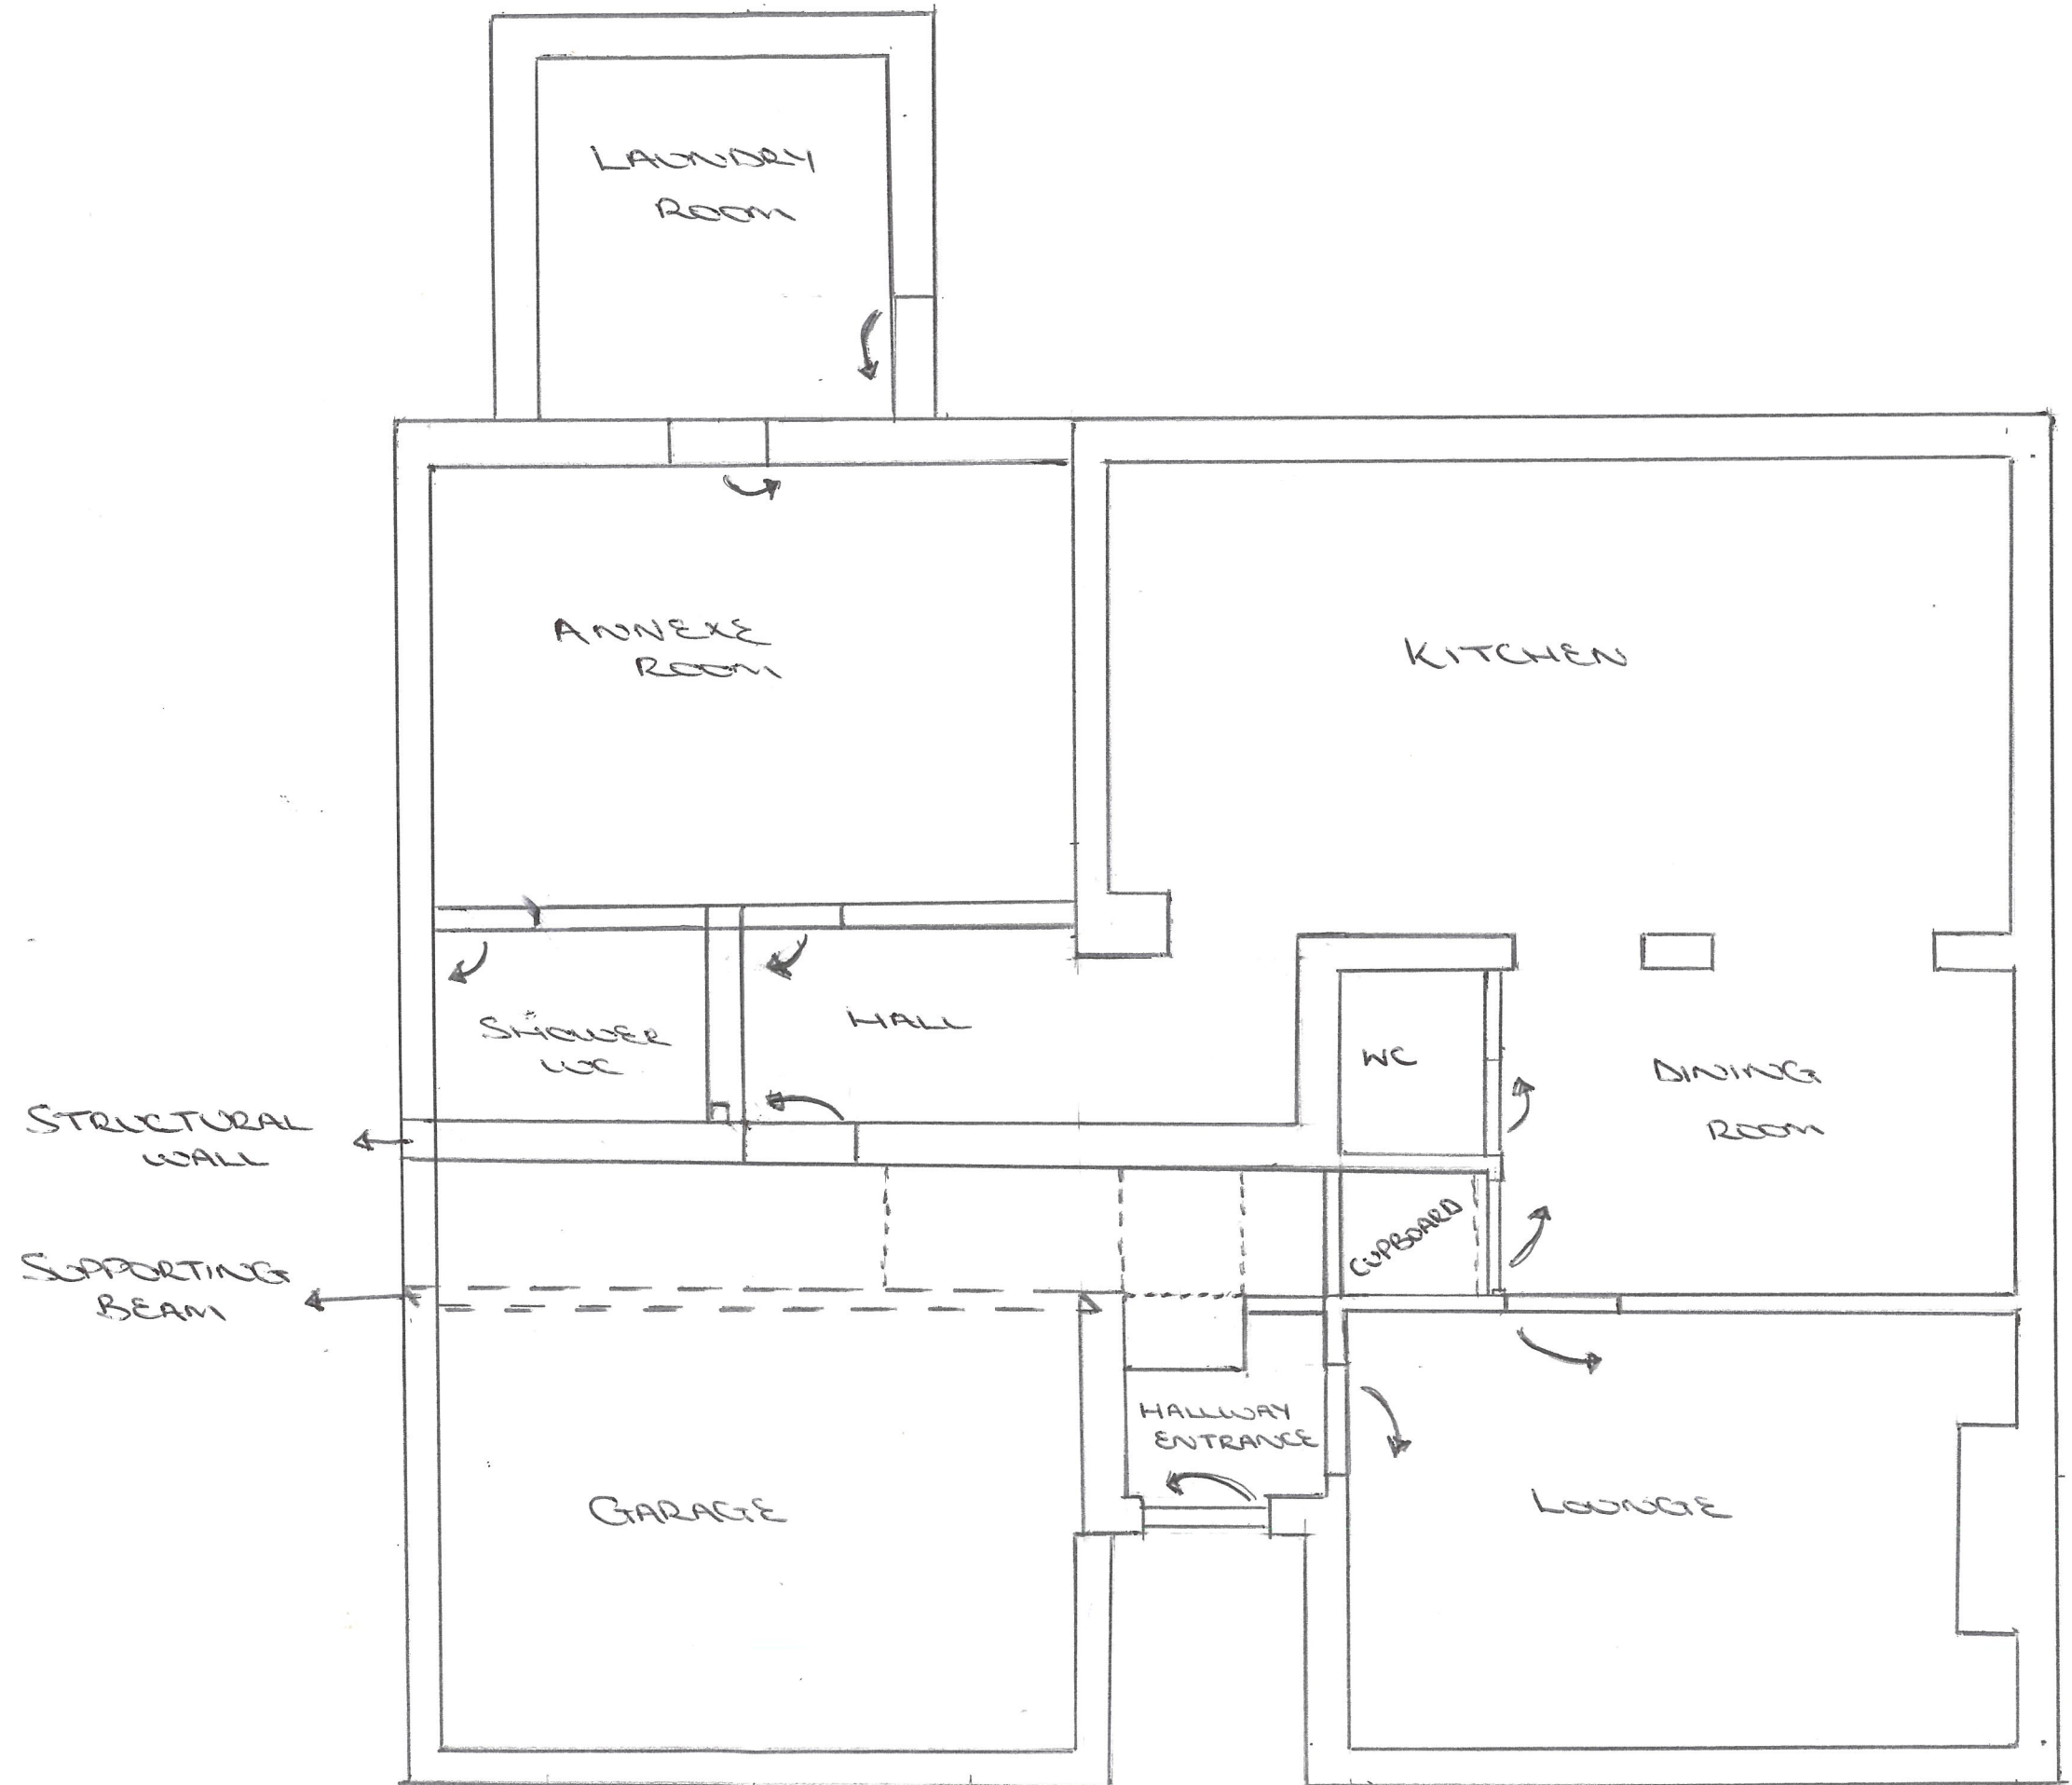

DRAWING
⑥

SCALE
1:50