


1ST FLOOR PLAN  
AFTER

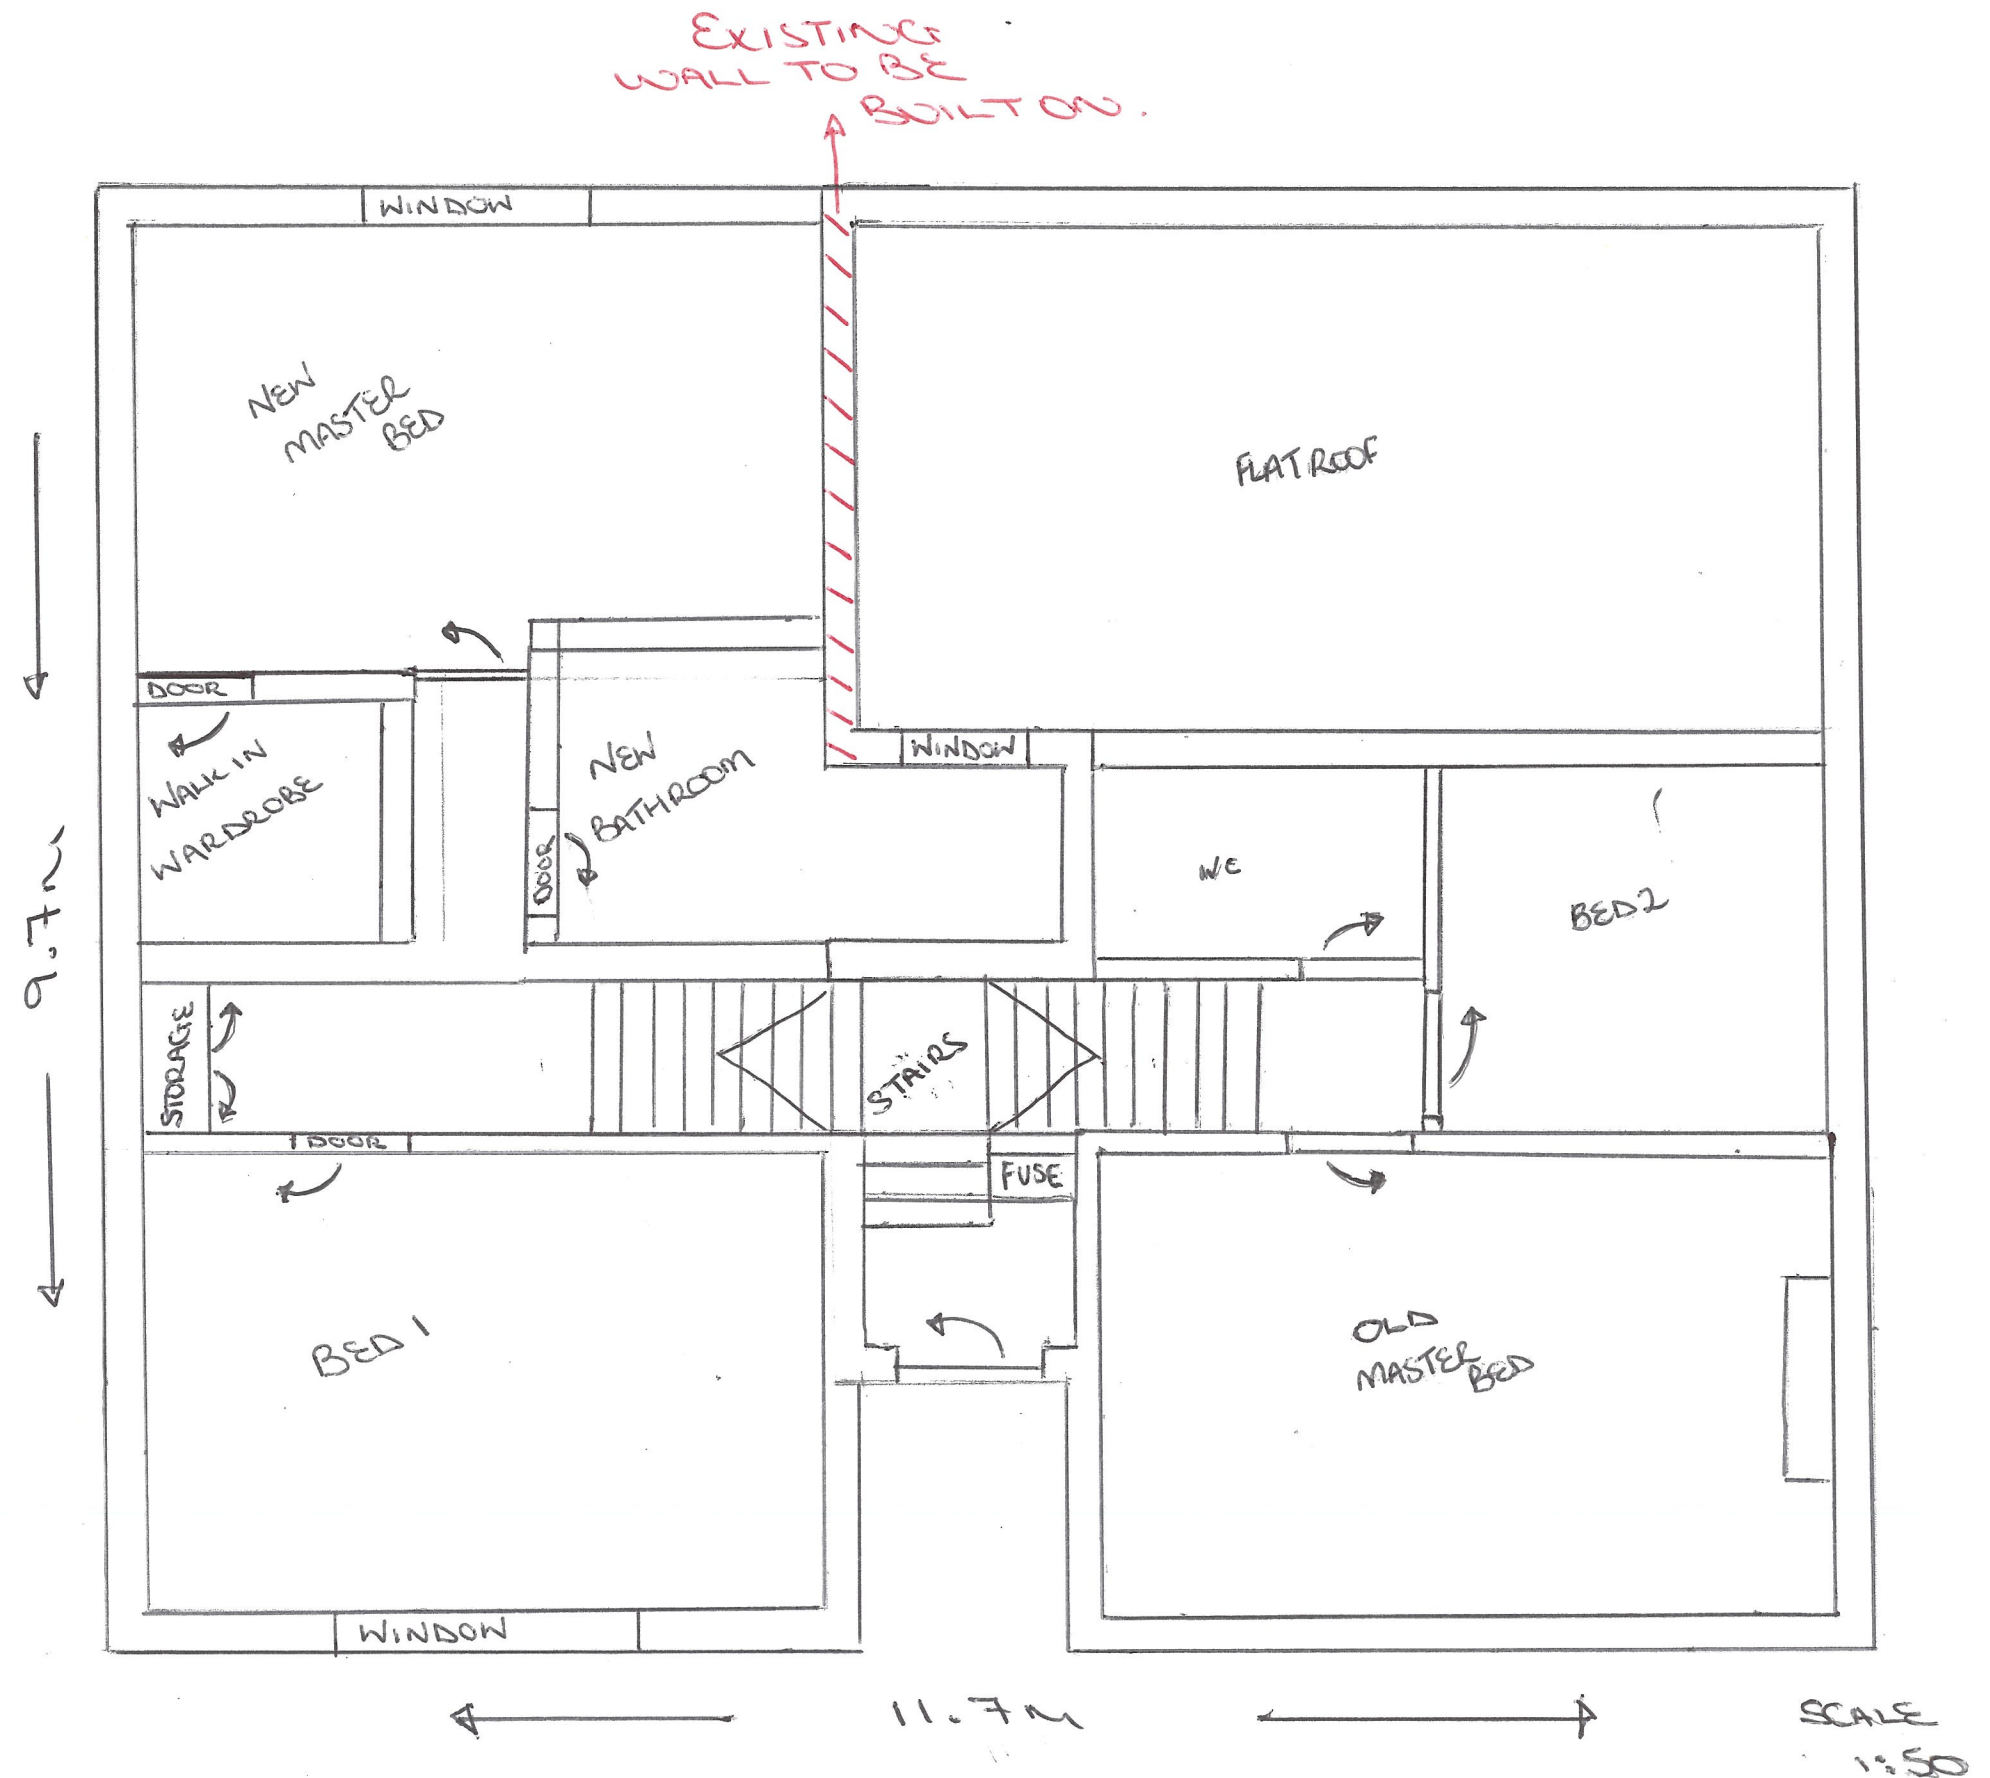

DRAWING  
⑦