


EAST SIDE  
ELEVATION  
NOW

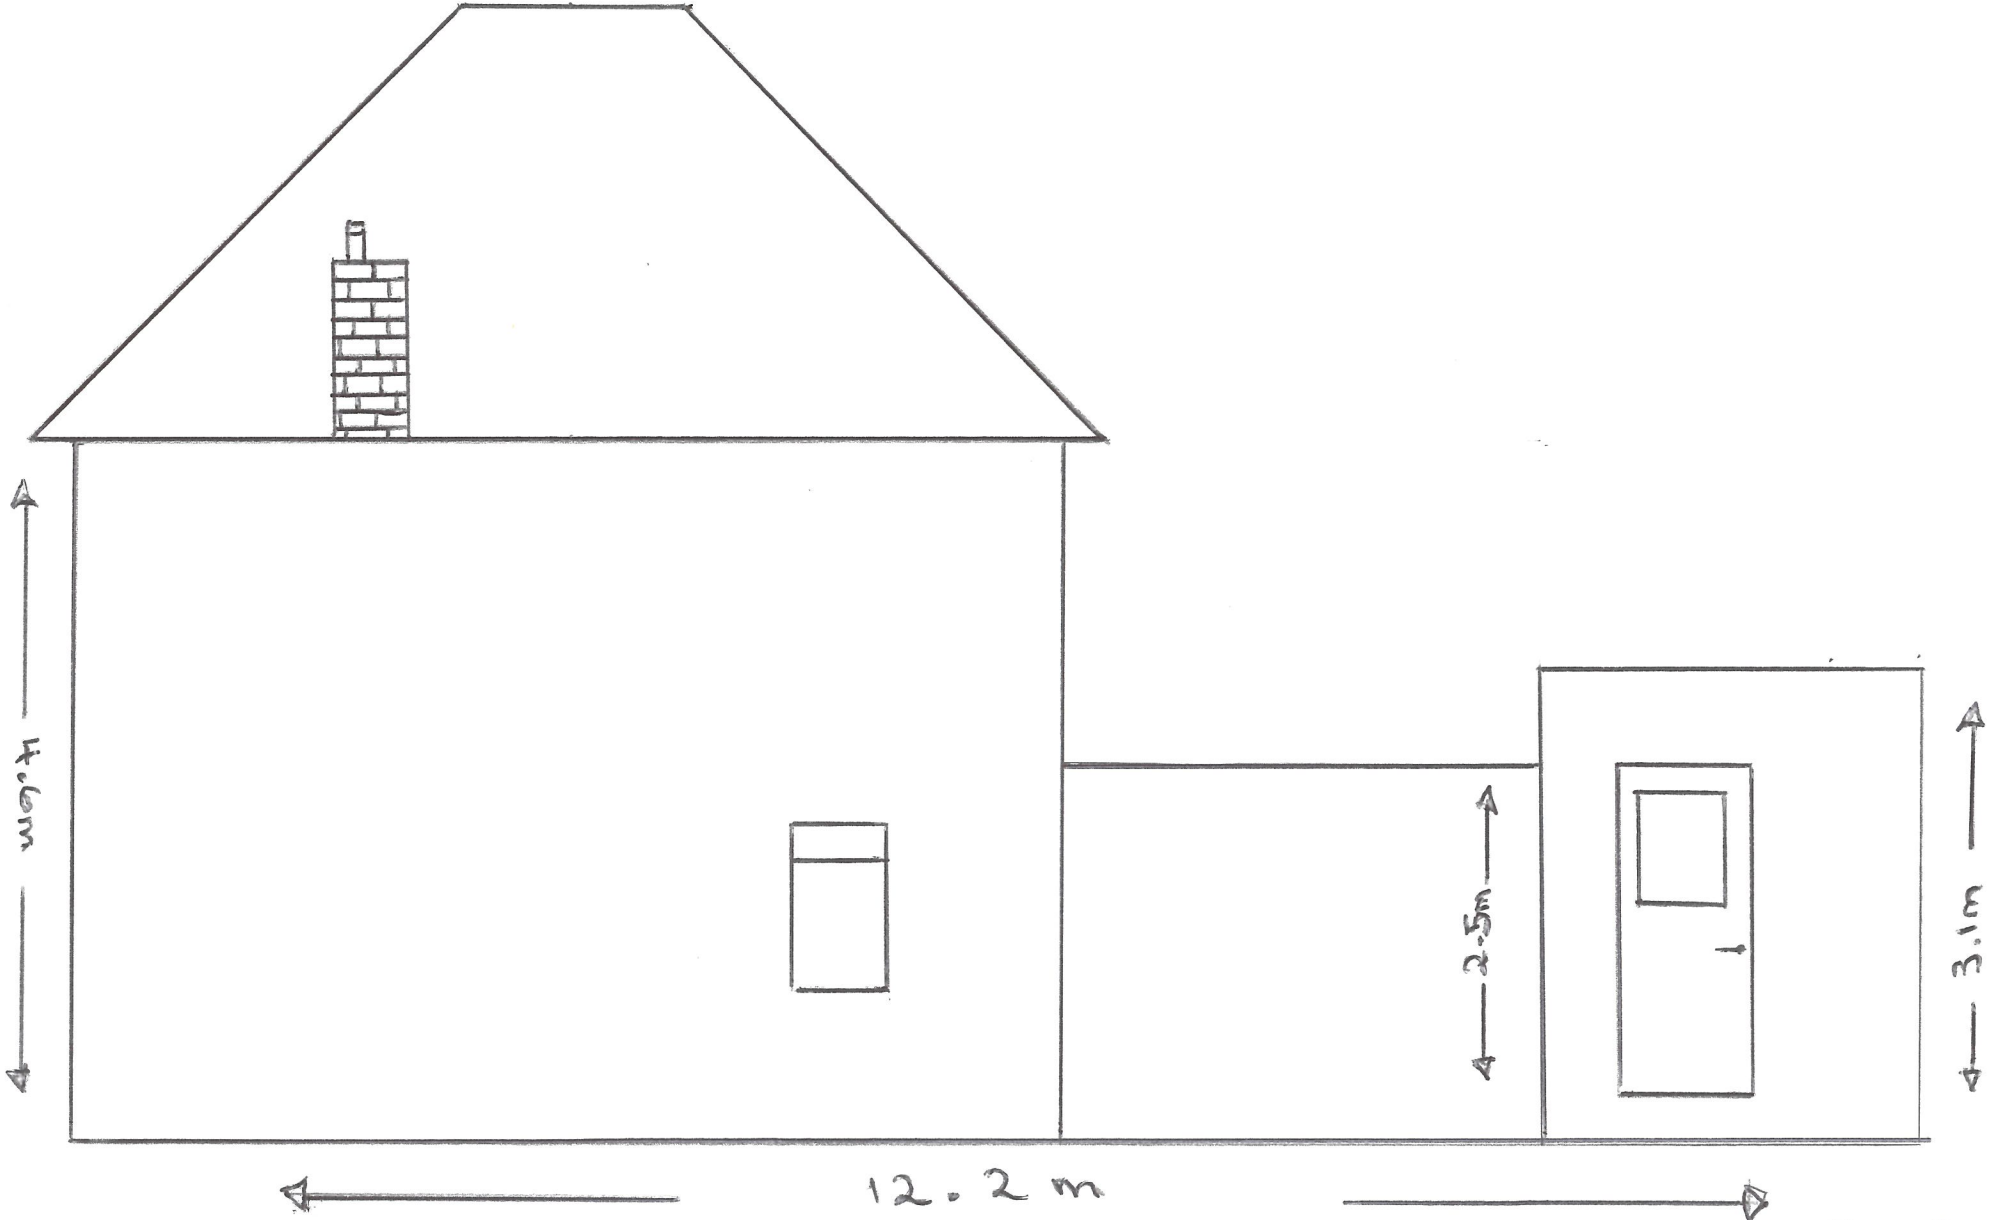

DRAWING

9

SCALE  
1:50