


37 Bowditch Road

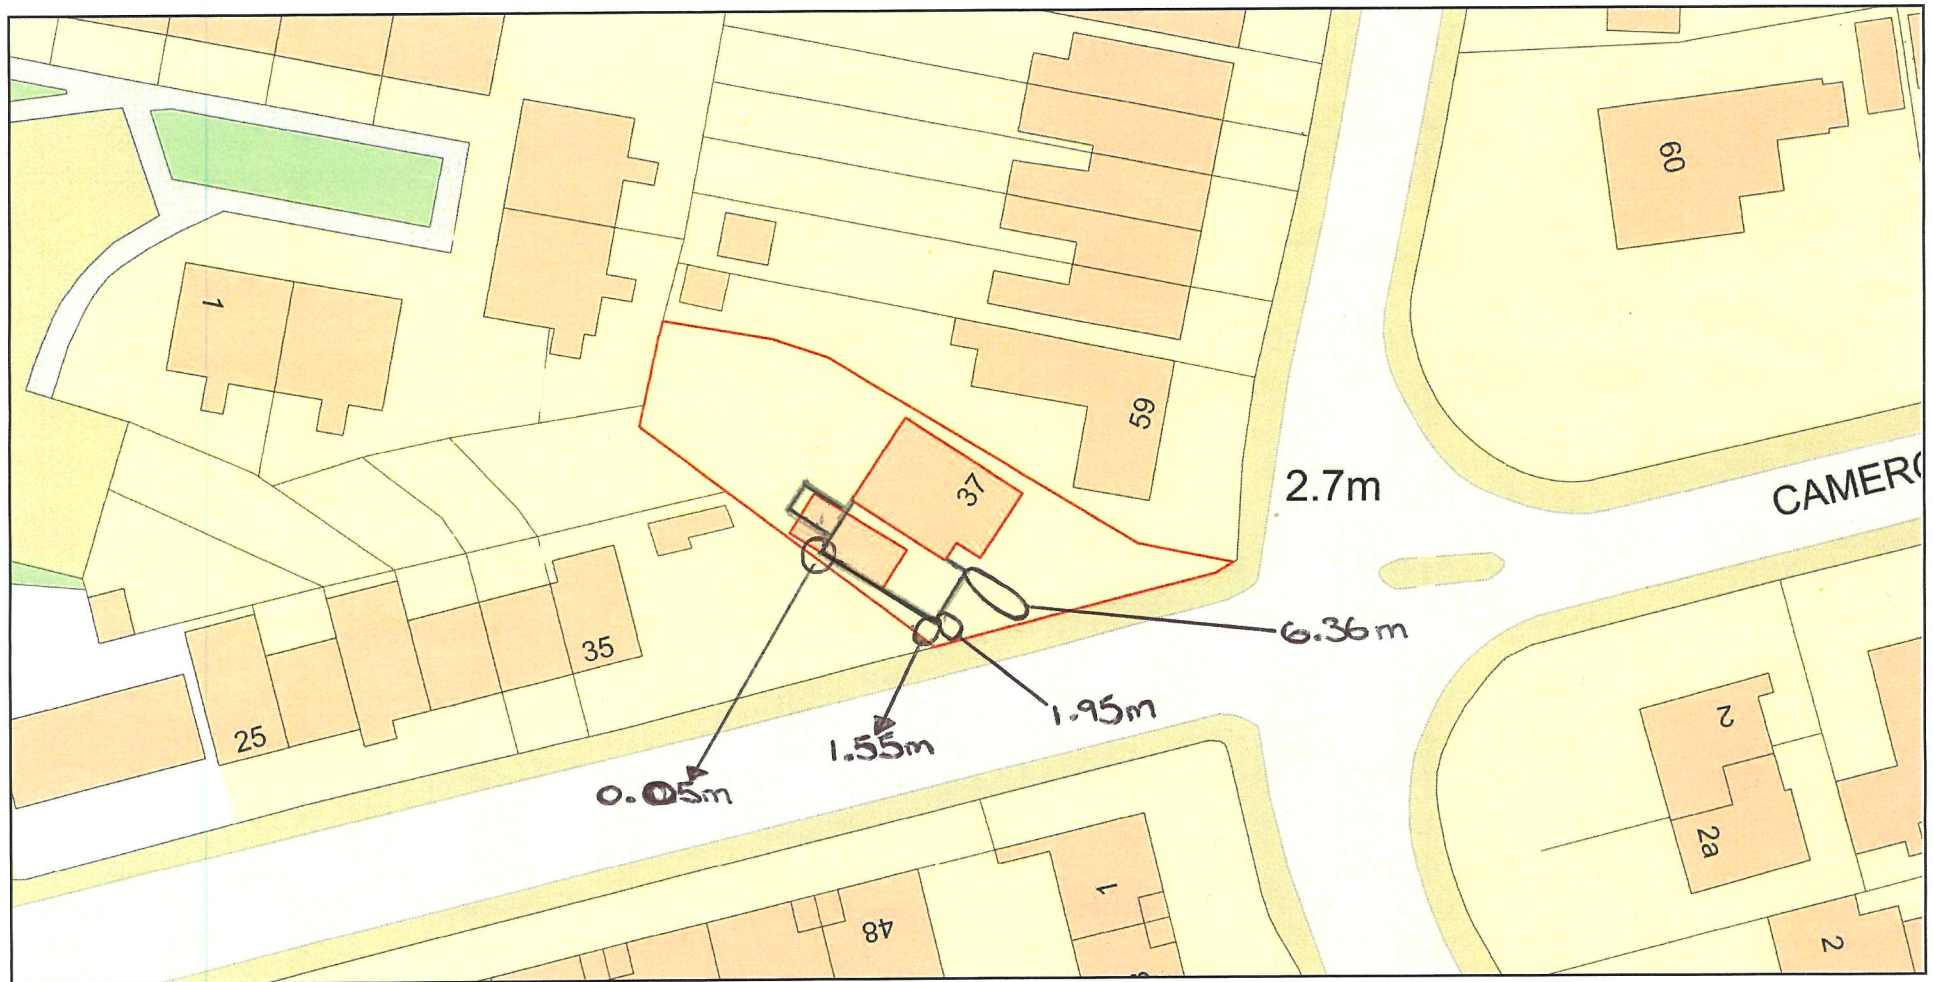

Key



Red lines -
Existing House
Black lines -
Extension

Plan Produced for: Adrian Crane

Date Produced: 06 May 2023

Plan Reference Number: TQRQM23126165430929

Scale: 1:500 @ A4

© Crown copyright and database rights 2023 OS 100042766

