



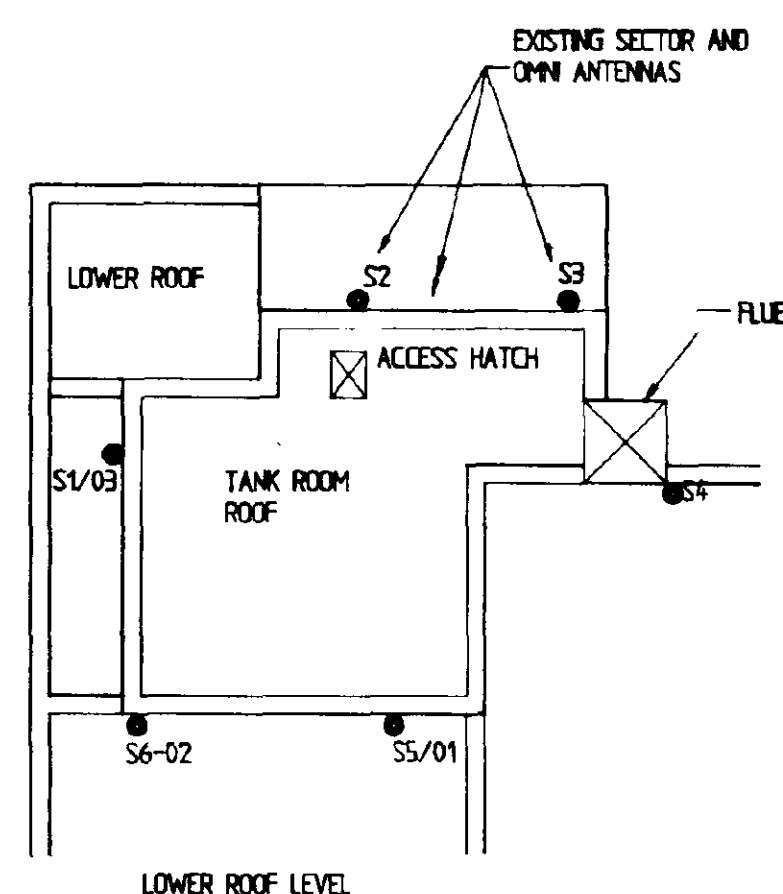


Existing Tankroom Roof Plan (1:100)

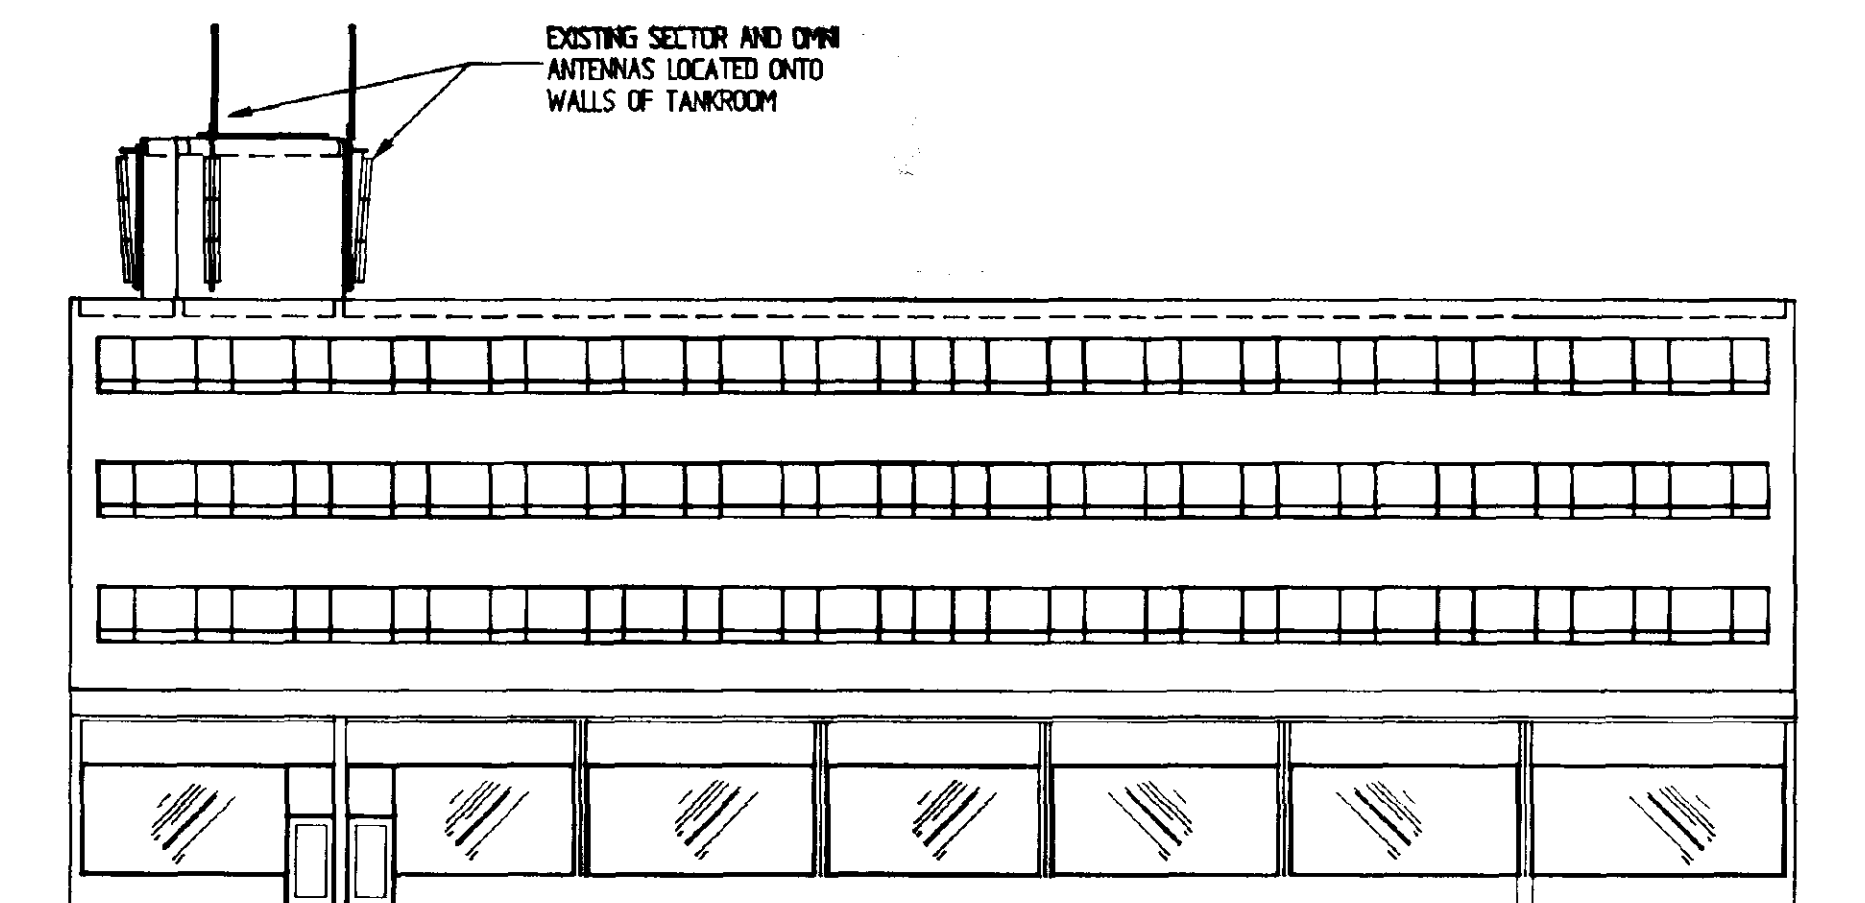


Existing North Elevation (1:200)

ORIENTATION OF DELTA FRAME
135

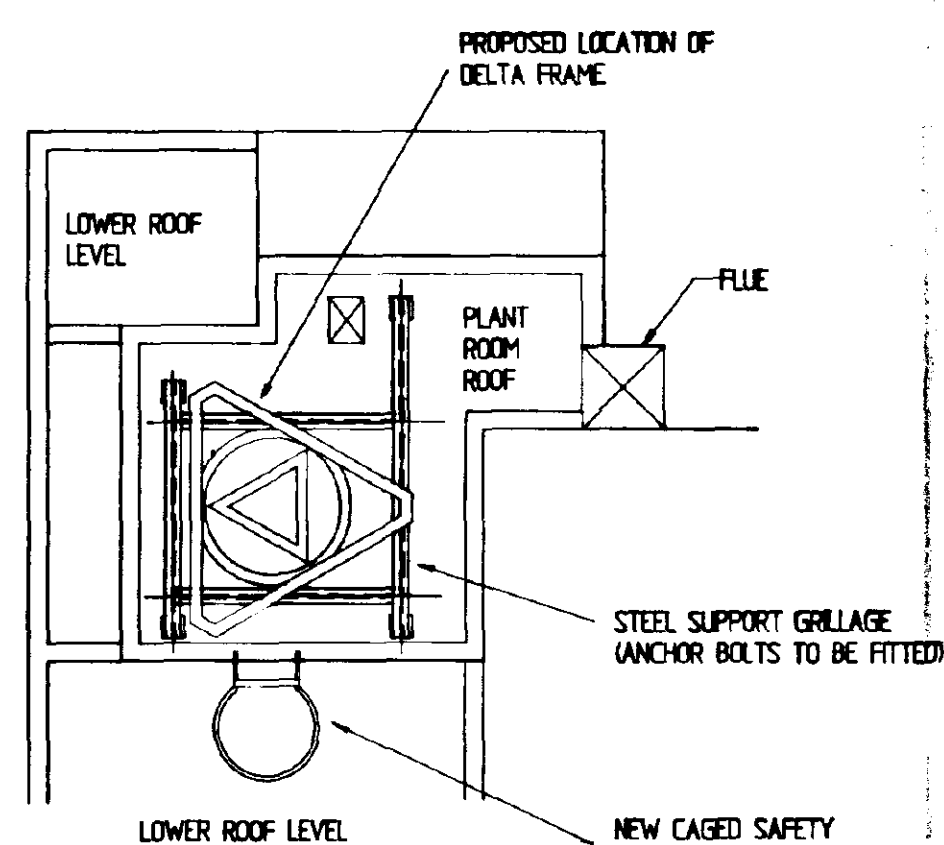


Proposed Tankroom Roof Plan (1:100)

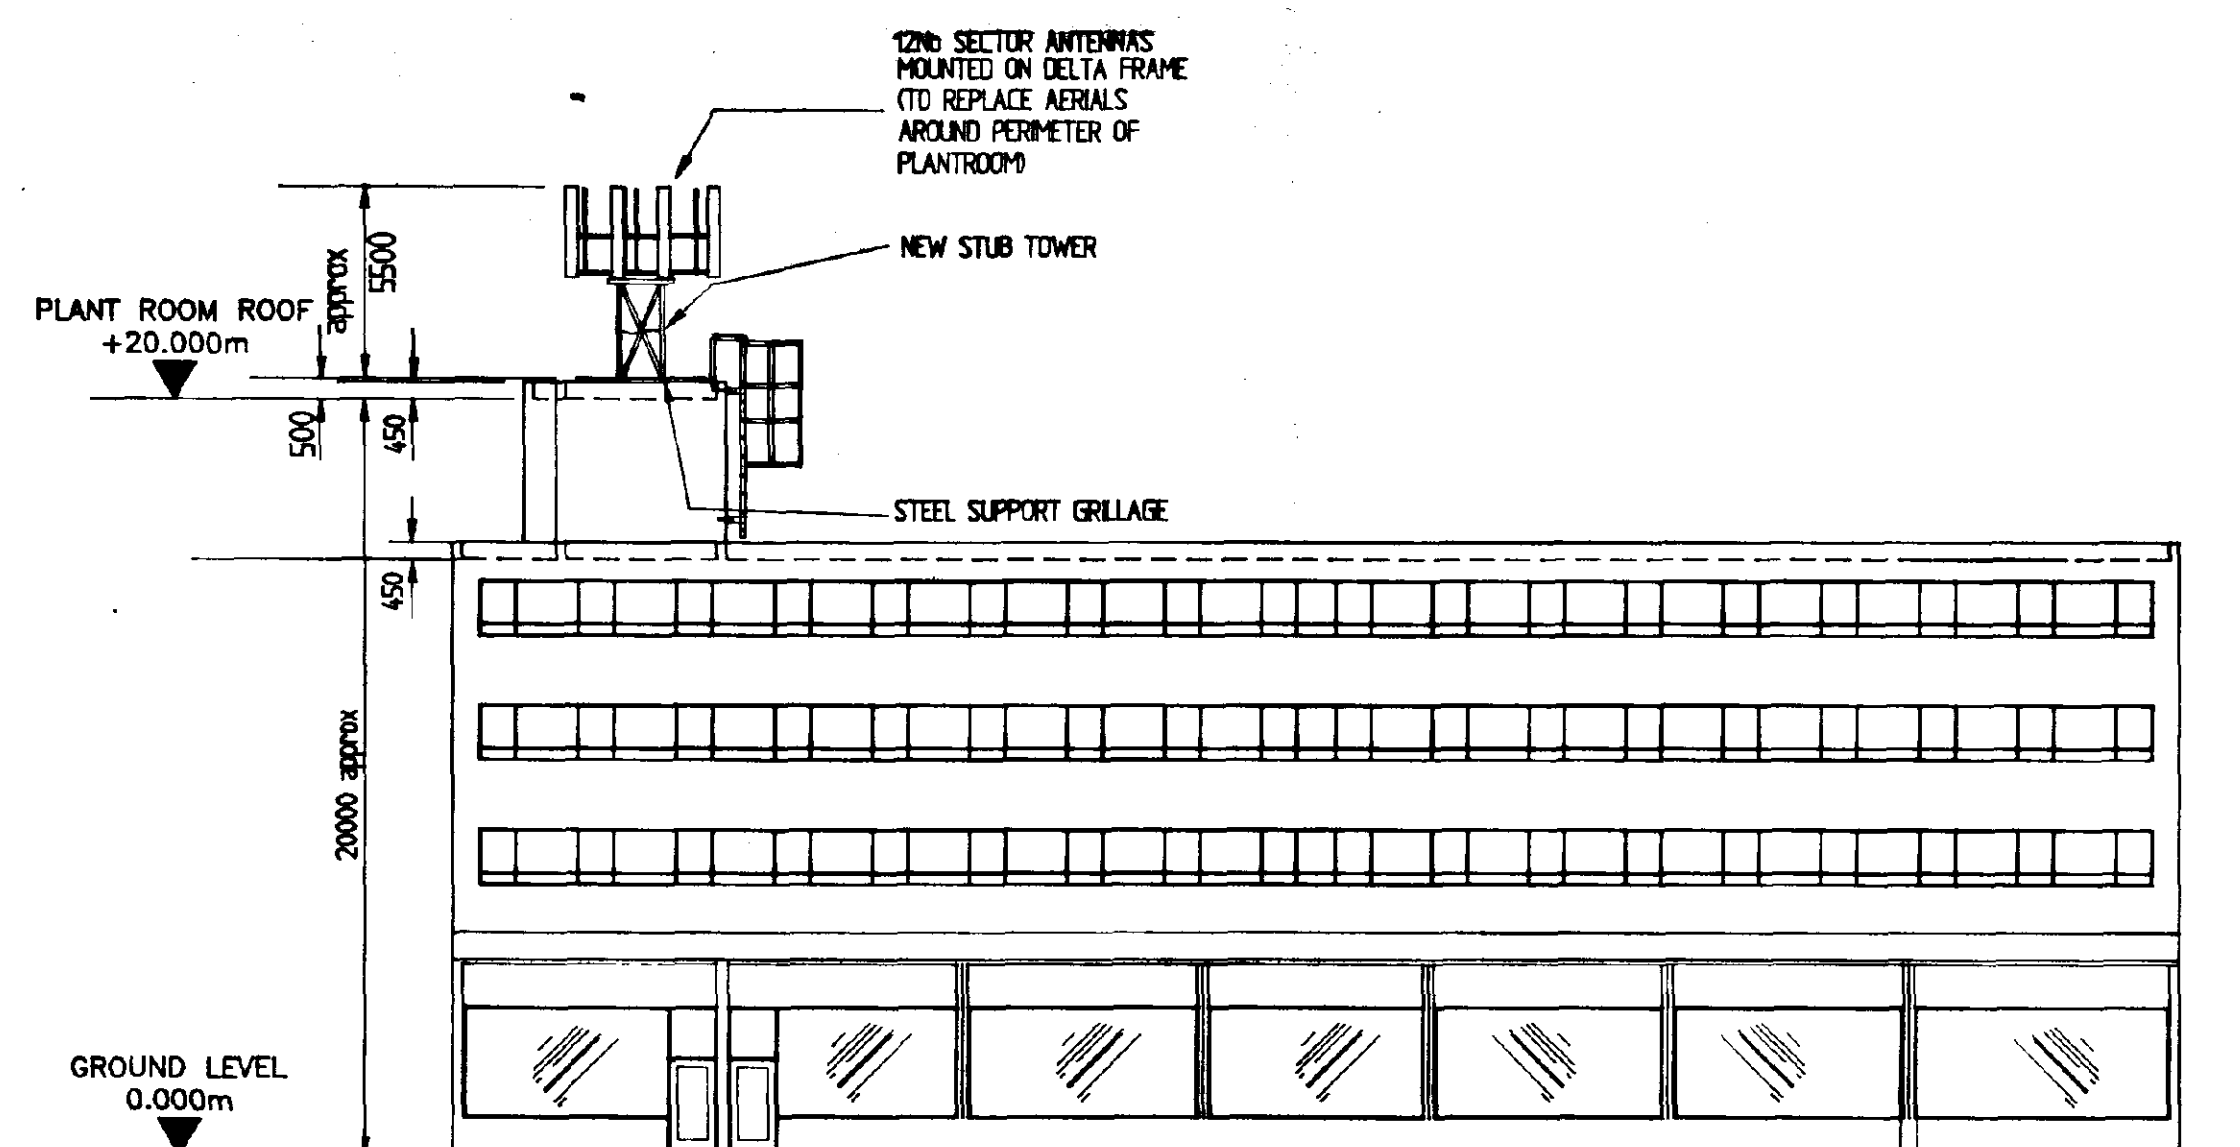

Proposed North Elevation (1:200)

Site Location

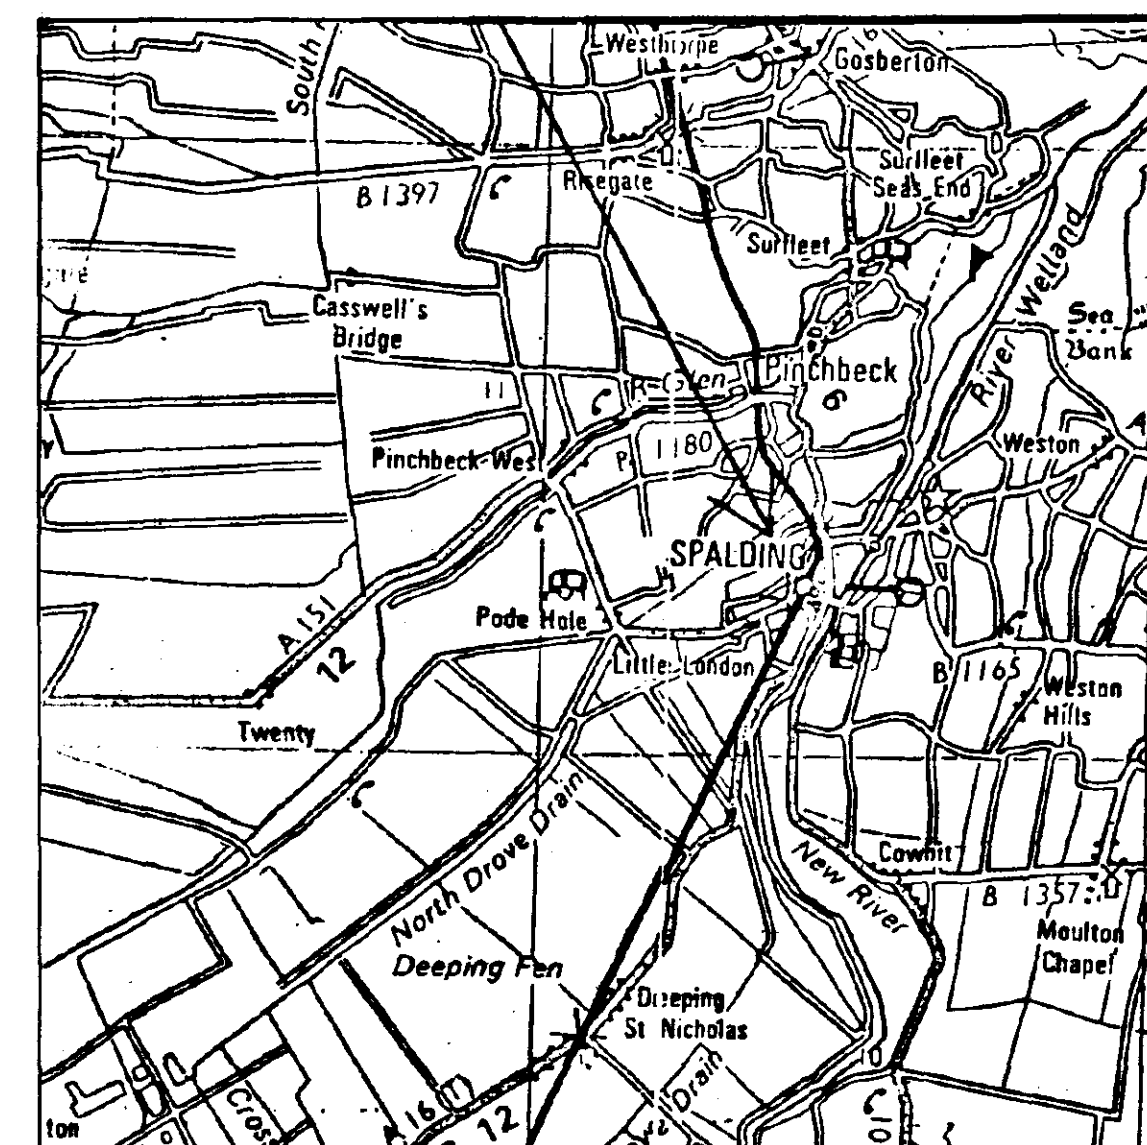

Location Plan

Site Location



Site Plan (1:2500)

BASED ON THE ORDNANCE SURVEY'S MAP OF WITH THE PERMISSION OF THE CONTROLLER HER MAJESTY'S STATIONERY OFFICE. CROWN COPYRIGHT. EDWARD ROSCOE ASSOCIATES, PROSPECT HOUSE, 20 MELLOR ROAD, CHEADLE HULME, CHESHIRE, SK8 5AU, LICENCE No. AL 850578.

SITE LOCATION ADDRESS:
SPALDING GSC,
WINSOVER ROAD,
SPALDING,
SOUTH HOLLAND DISTRICT,
LINCOLNSHIRE.

SOUTH HOLLAND D.C.
PLAN DEPT.
05 MAY 1994
REF. 0438/94

G	28.02.94	G.K.	ACCESS LADDER AMENDED.
F	24.02.94	ACR	REDRAWN-BUILDING EXTENTS INDICATED
E	18.02.94	ACR	OMNI ANTENNAS REMOVED
D	20.01.94	G.K.	DRG AMENDED FOR TSCR APPROVAL
C	28.10.93	MDN	MINOR IMPROVEMENTS
B	21.10.93	MDN	DRG AMENDED TO CELLNET REQUIREMENTS
A	13.10.93	MRJ	DRG AMENDED TO CELLNET REQUIREMENTS
REV	DATE	NAME	REVISION

Spalding
Cell No C0710
GSM Sectorisation
Planning Drawing

EDWARD ROSCOE ASSOCIATES
Consulting Civil & Structural Engineers.

Cheadle Hulme
Tele No 081-486-1521
Facsimile No 081-486-1580
York
Tele No 0904-823171
Facsimile No 0904-810639
Watford
Tele No 0923-817537
Facsimile No 0923-228518

