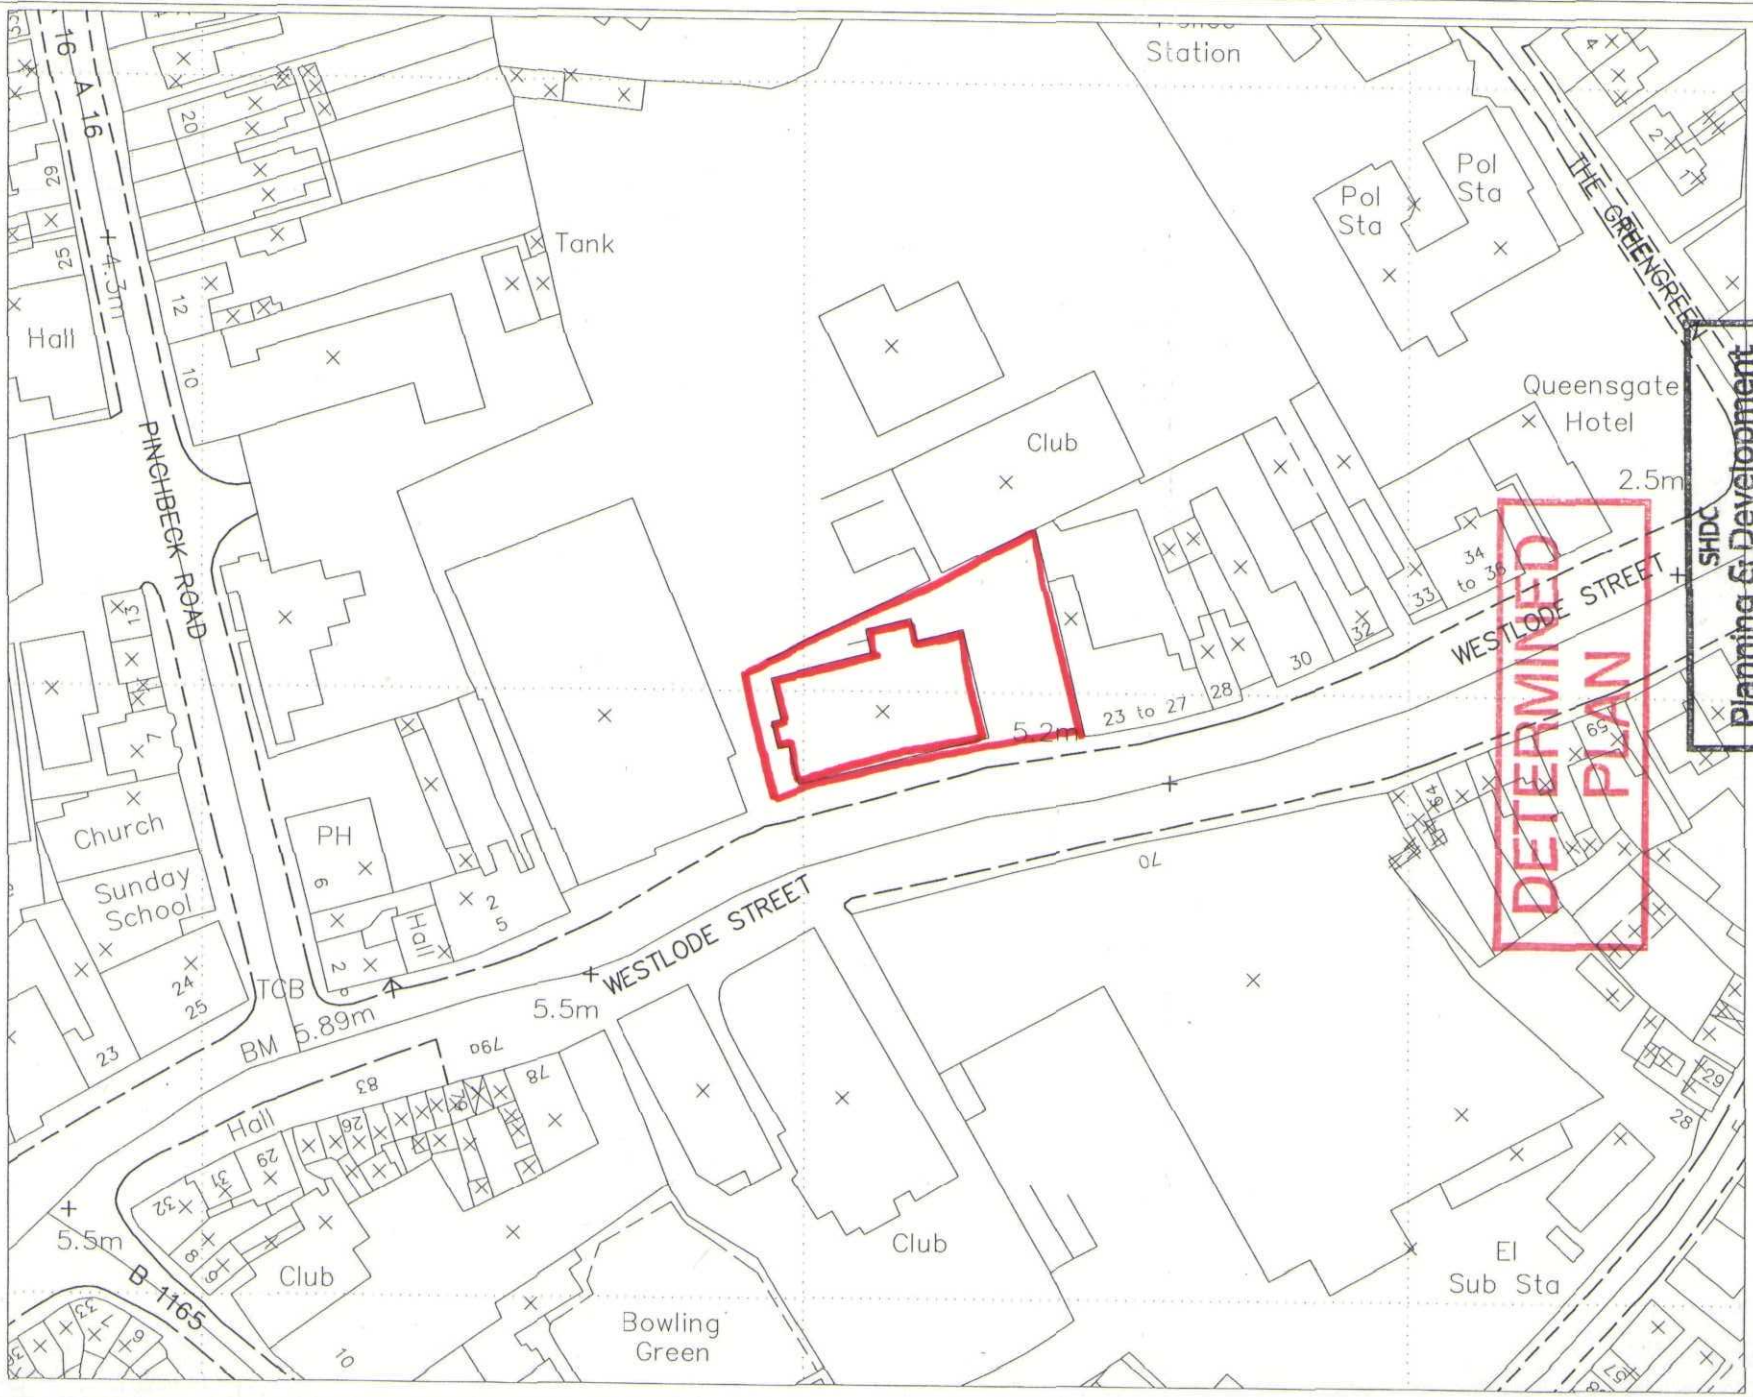


NO DIMENSIONS TO BE SCALED FROM THIS DRAWING. ALL DIMENSIONS TO BE CHECKED ON SITE. ANY DISCREPANCIES WITH THE DRAWINGS TO BE REPORTED AND CLARIFIED PRIOR TO COMMENCING WORKS ON SITE. IF IN DOUBT – ASK. THIS DRAWING IS COPYRIGHT.

SHDC
Planning & Development
31 MAR 2004
Ref: 0439/04

CORPORATE a Ltd ARCHITECTURE

CLIENT
INNTACT
4 STATION ROAD
KIRTON
LINCOLNSHIRE
PE20 1EE

TITLE
PROPOSED NIGHT CLUB
SPALDING

LOCATION PLAN

DATE: MARCH 2004
SCALE: 1:1250
DRAWING NO.: 2254.DC.04.001
ISSUE NO.:

CORPORATE ARCHITECTURE LIMITED
CHARTERED ARCHITECTS
25 Leicester Road Oadby Leicester LE2 4DD
Tel: 0116 271 0757 Fax: 0116 271 0758