
NOTES:


DO NOT SCALE FROM THIS DRAWING.
VERIFY ALL DIMENSIONS AND SETTING OUT ON SITE.
NOTIFY ANY DISCREPANCIES TO THE ARCHITECT.
FOR STRUCTURAL INFORMATION, REFER TO STRUCTURAL ENGINEER'S DRAWINGS.
FOR M&E INFORMATION, REFER TO M&E ENGINEER'S AND SUB-CONTRACTOR'S DRAWINGS.
FOR HEALTH & SAFETY INFORMATION, REFER TO HEALTH & SAFETY RISK ASSESSMENTS.

0 1 2 m
1:50


0 5 10 m
1:250

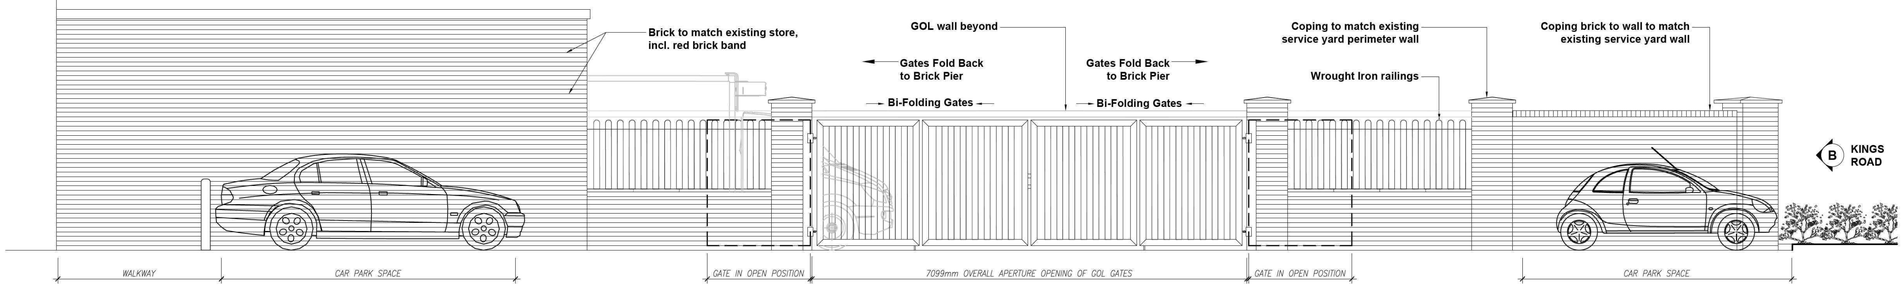


ELEVATION - A FACING CUSTOMER CAR PARK

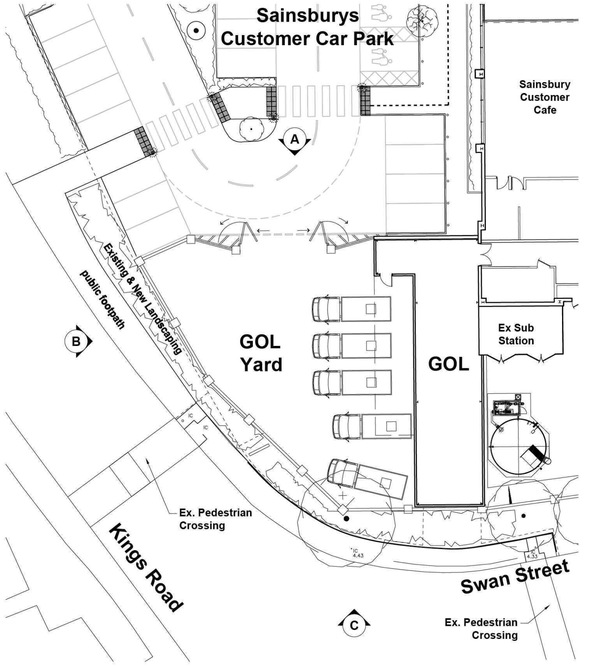

KEY PLAN @ 1:250

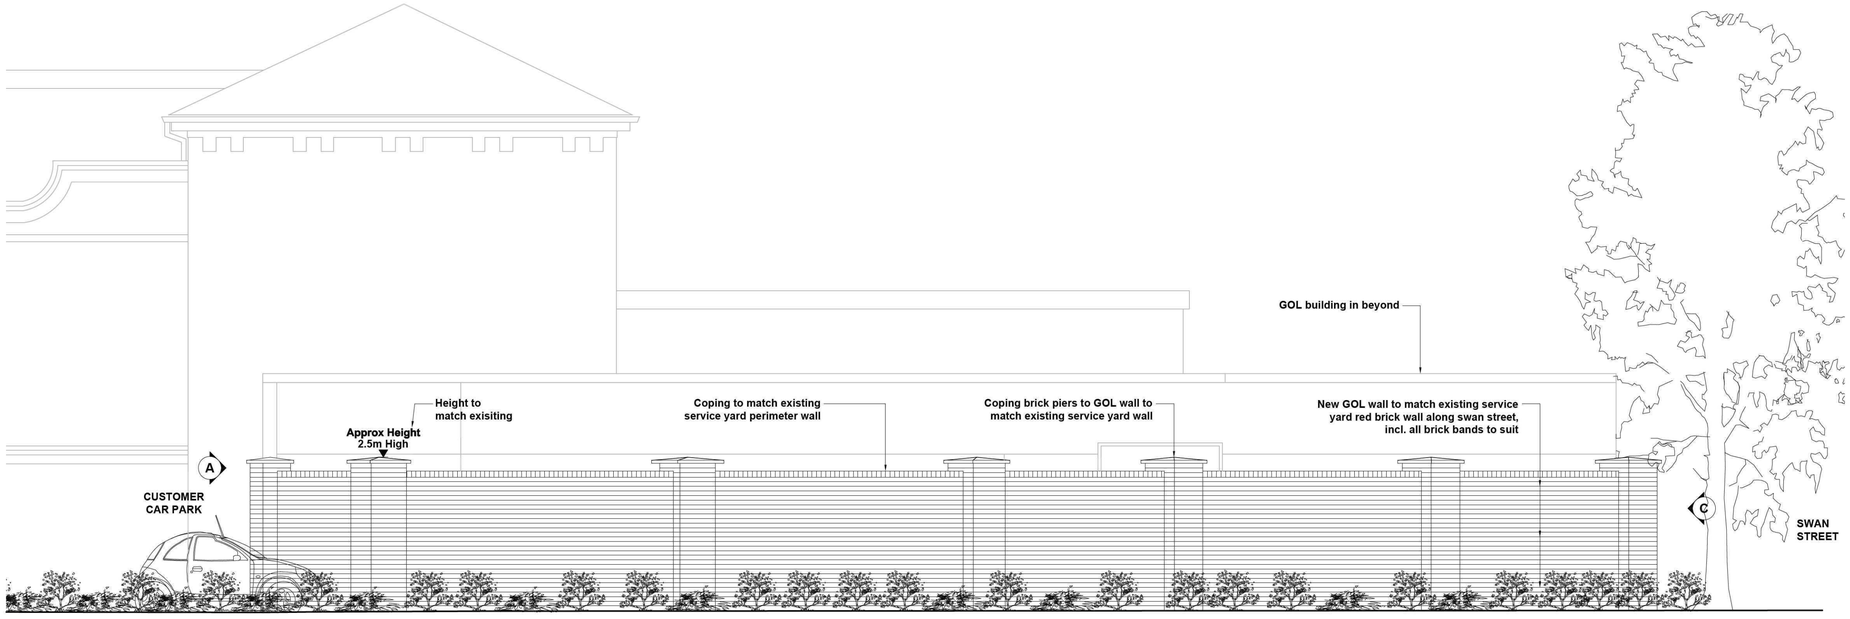

ELEVATION - B FACING KINGS ROAD

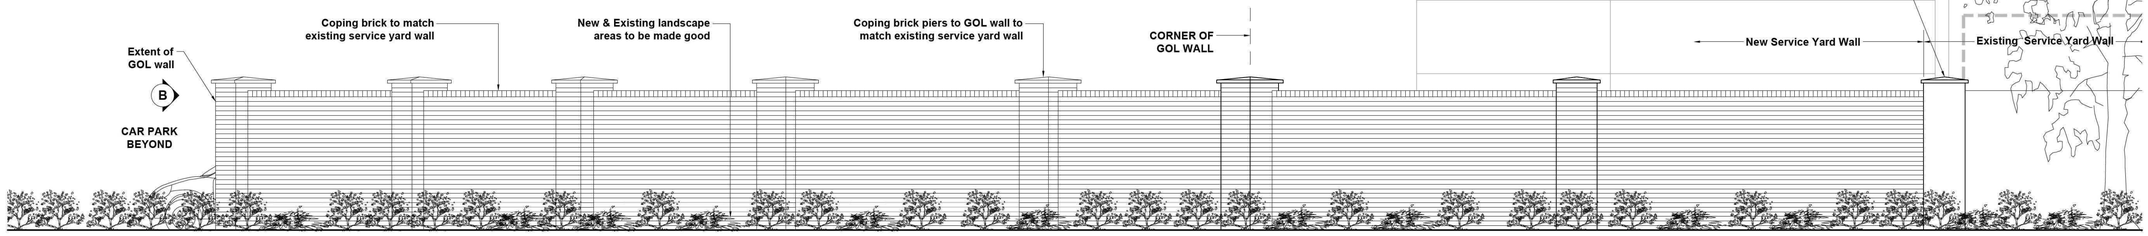

ELEVATION - C FACING SWAN STREET/ KINGS ROAD

REVISION: A BY: DJW CHECKED: DATE: 13/04/2011
ISSUED FOR PLANNING.

REVISION: * BY: DJW CHECKED: DATE: 06/04/2011
Initial Issue for consultant comments.

PLANNING

PLOT DATE:

Sainsbury's

CLIENT:

STORE EXTENSION
SPALDING

PROJECT:

PROPOSED
GOL SERVICE YARD WALL

DRAWING:

DRAWN BY:	SCALE:	DATE:
DJW	1:50, 250 @A1	APR 2011

Hadfield Cawkwell Davidson
17 Broomgrove Rd, Sheffield, S10 2LZ. T 0114 266 8181 F 0114 266 6246 www.hcd.co.uk
Architecture | Engineering | Interior Design | Masterplanning | Urban Design

DOCUMENT: ARCH / JOB NO: 2007-096 / DRAWING NO: PL26 / REV: A

S:\Architecture\2007-096\Drawings\Plot Sheets\Planning\073 GOLPL26.dwg

(C)HCD