



VISTA

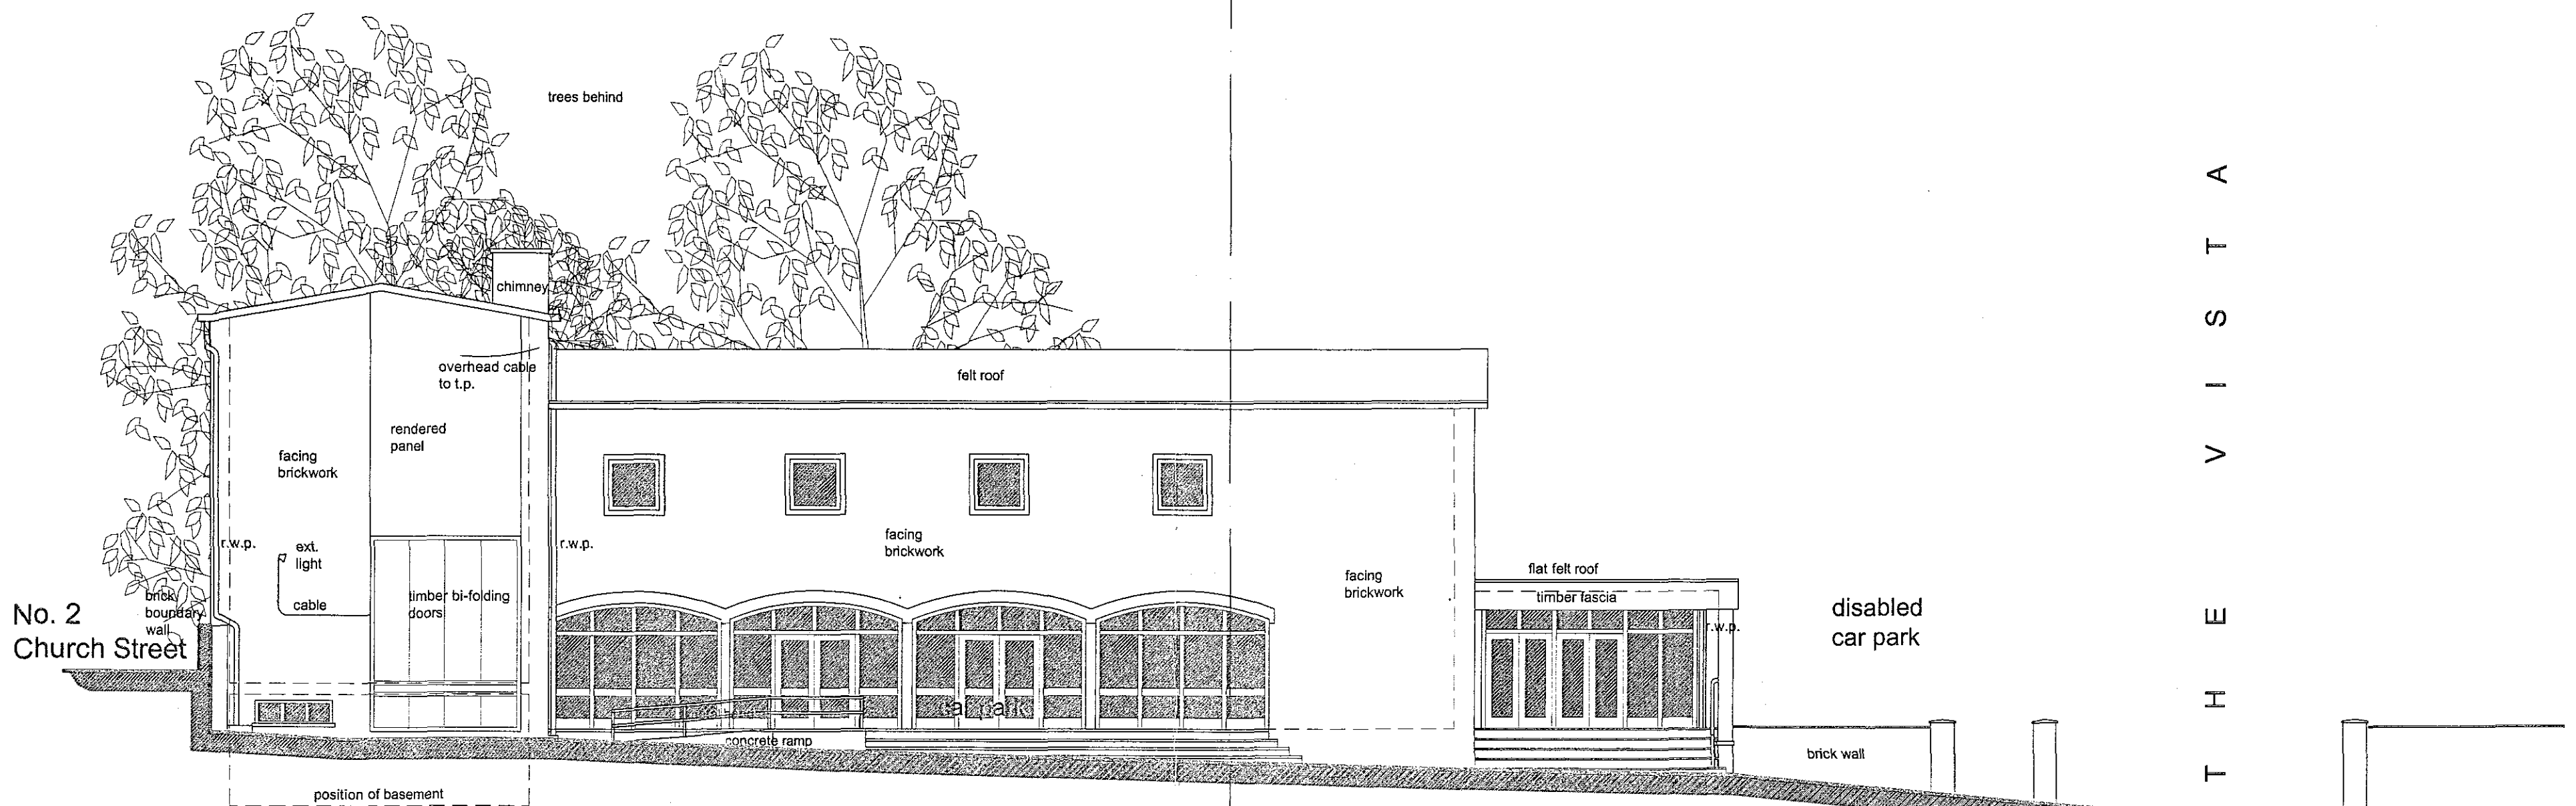


Front (North West) Elevation 1:100

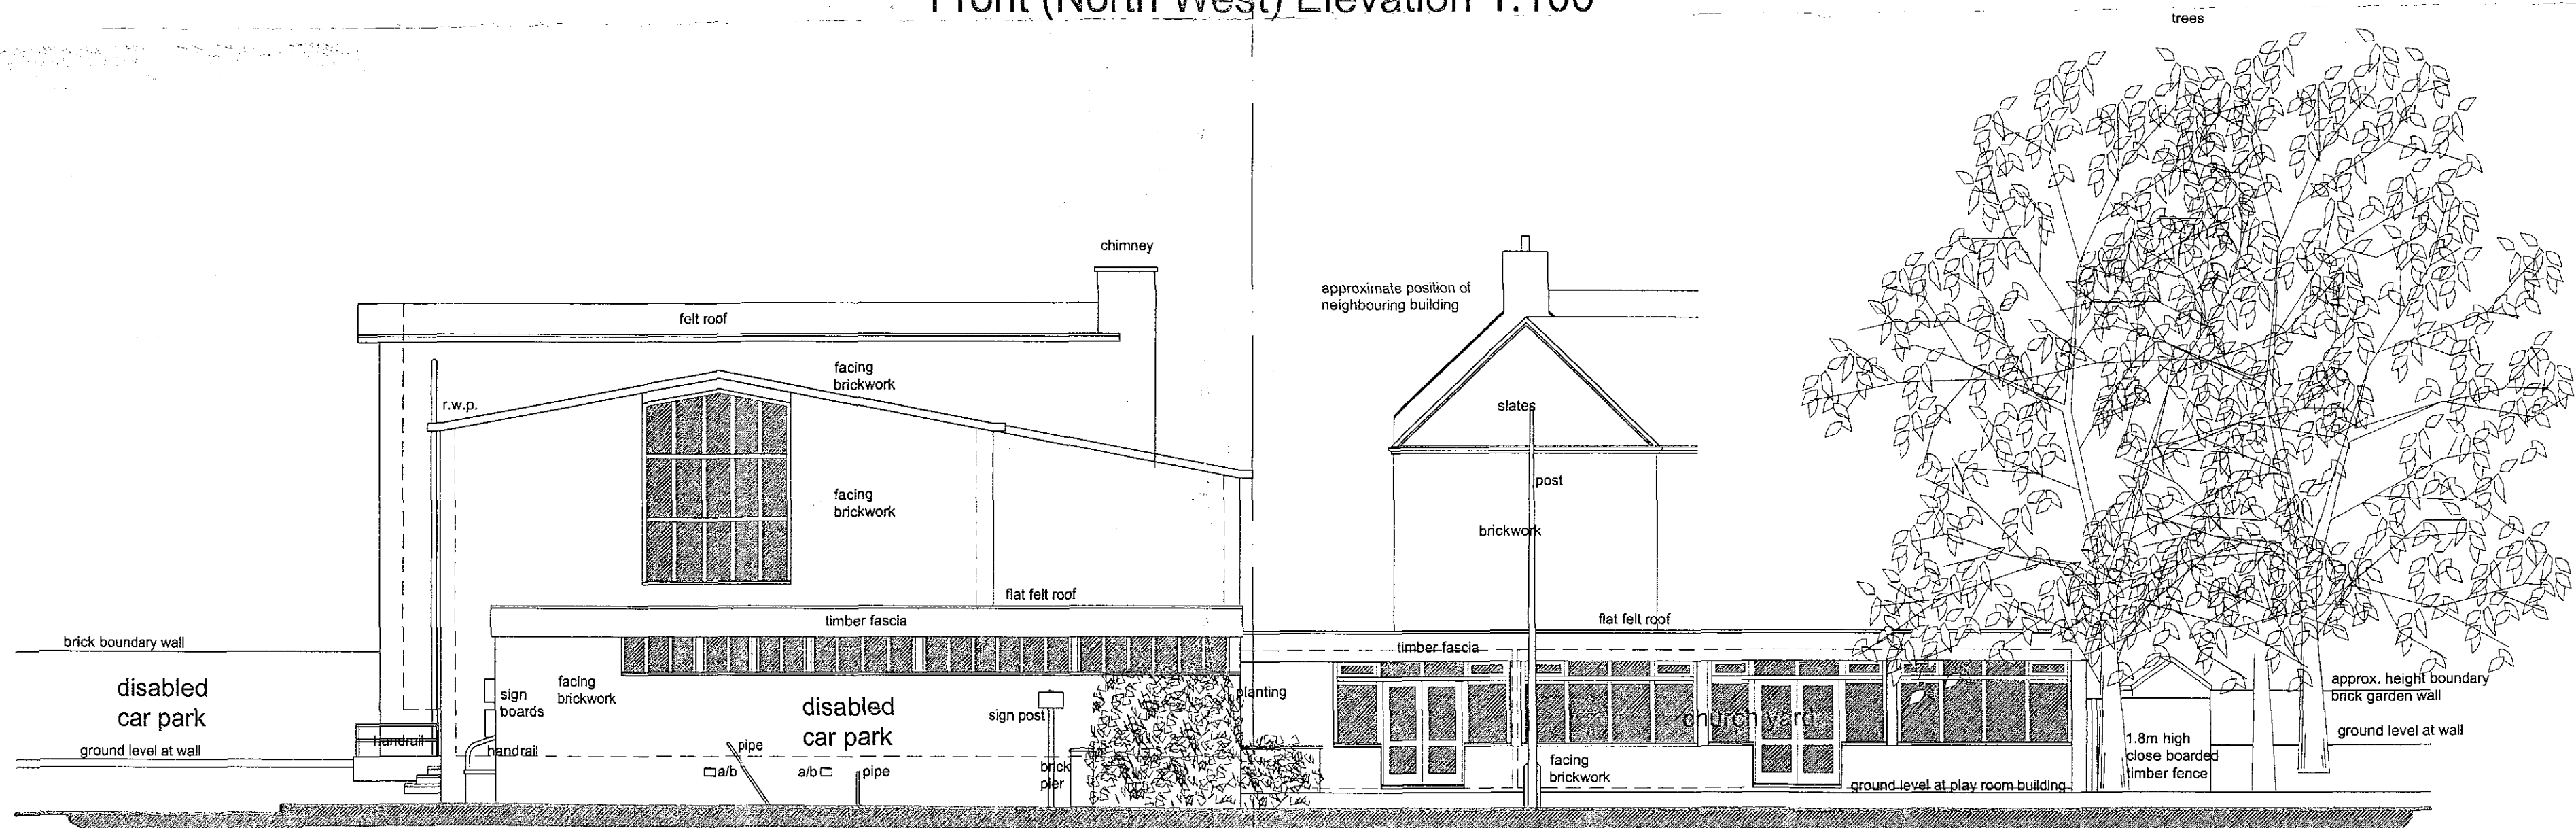

Side (South West) Elevation 1:100



Rear (South East) Elevation 1:100

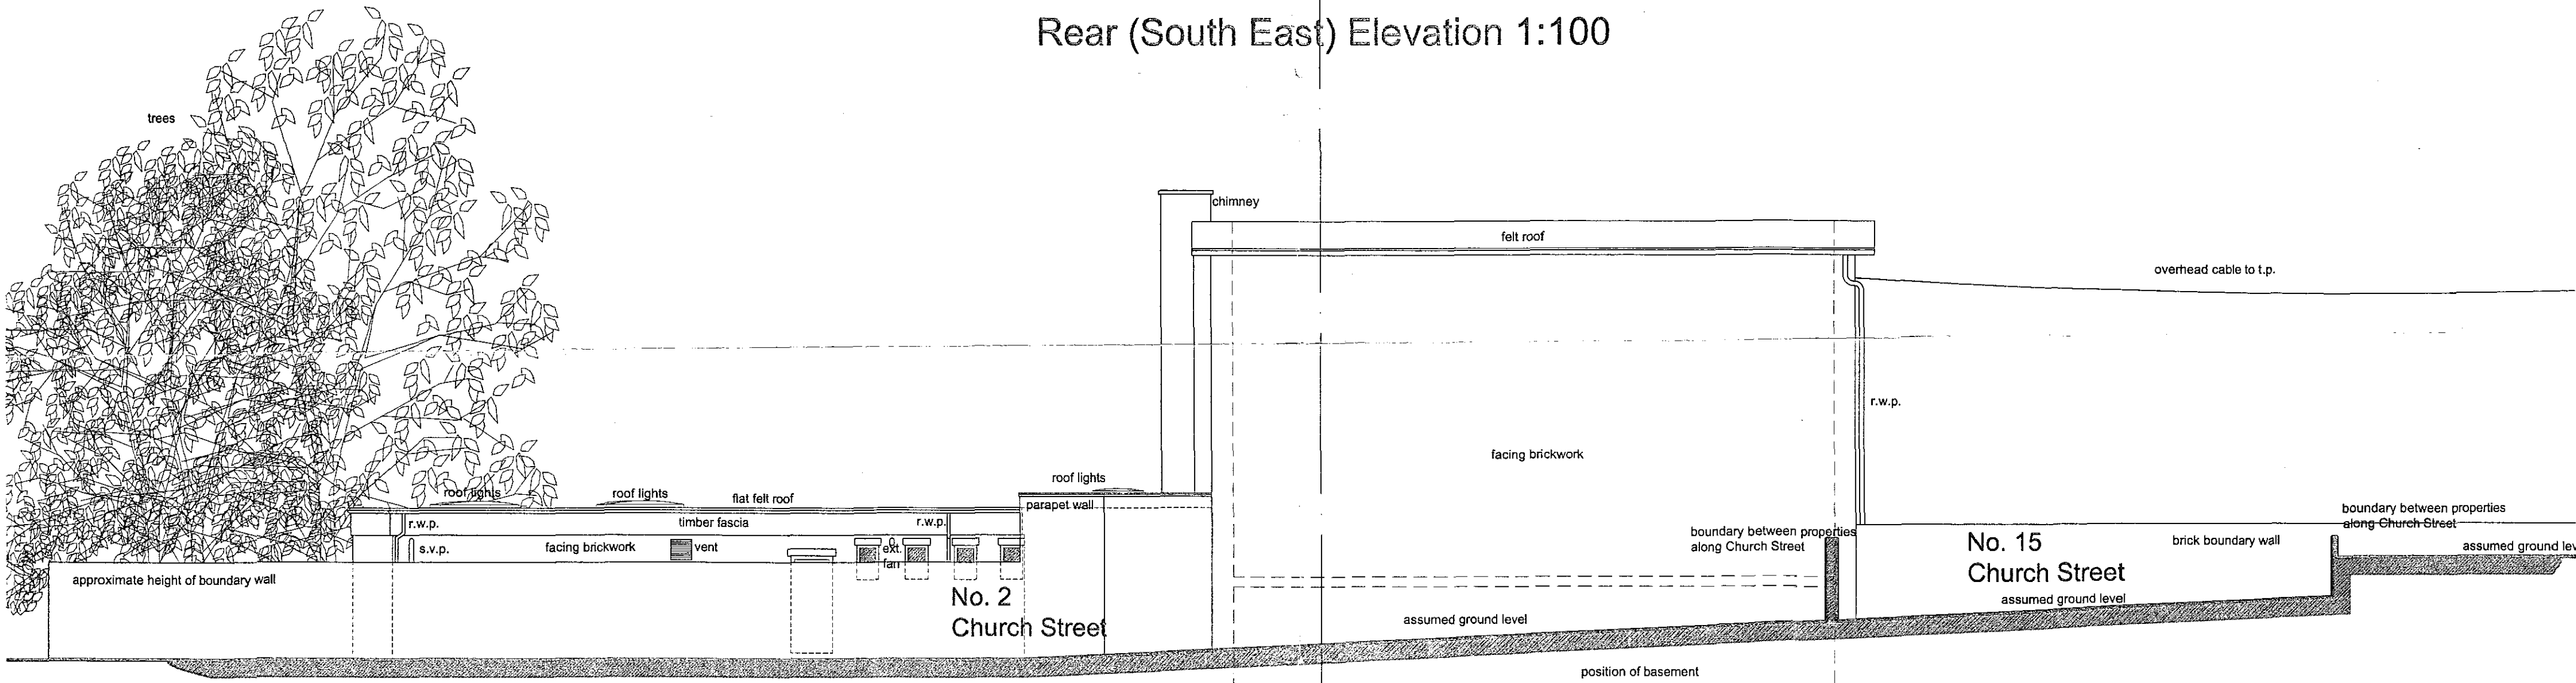

Side (North East) Elevation 1:100

DETERMINED PLAN

SHDC
Planning & Development
31 MAR 2004
Ref: 044104

Proposed Restoration Of Vista Hall, Spalding, Lincs.
1:100
Survey Drawing - Elevations
A March 2004 (Client Name)

557/03A
Vista Voluntary Hub
December 2003

SEARCH