




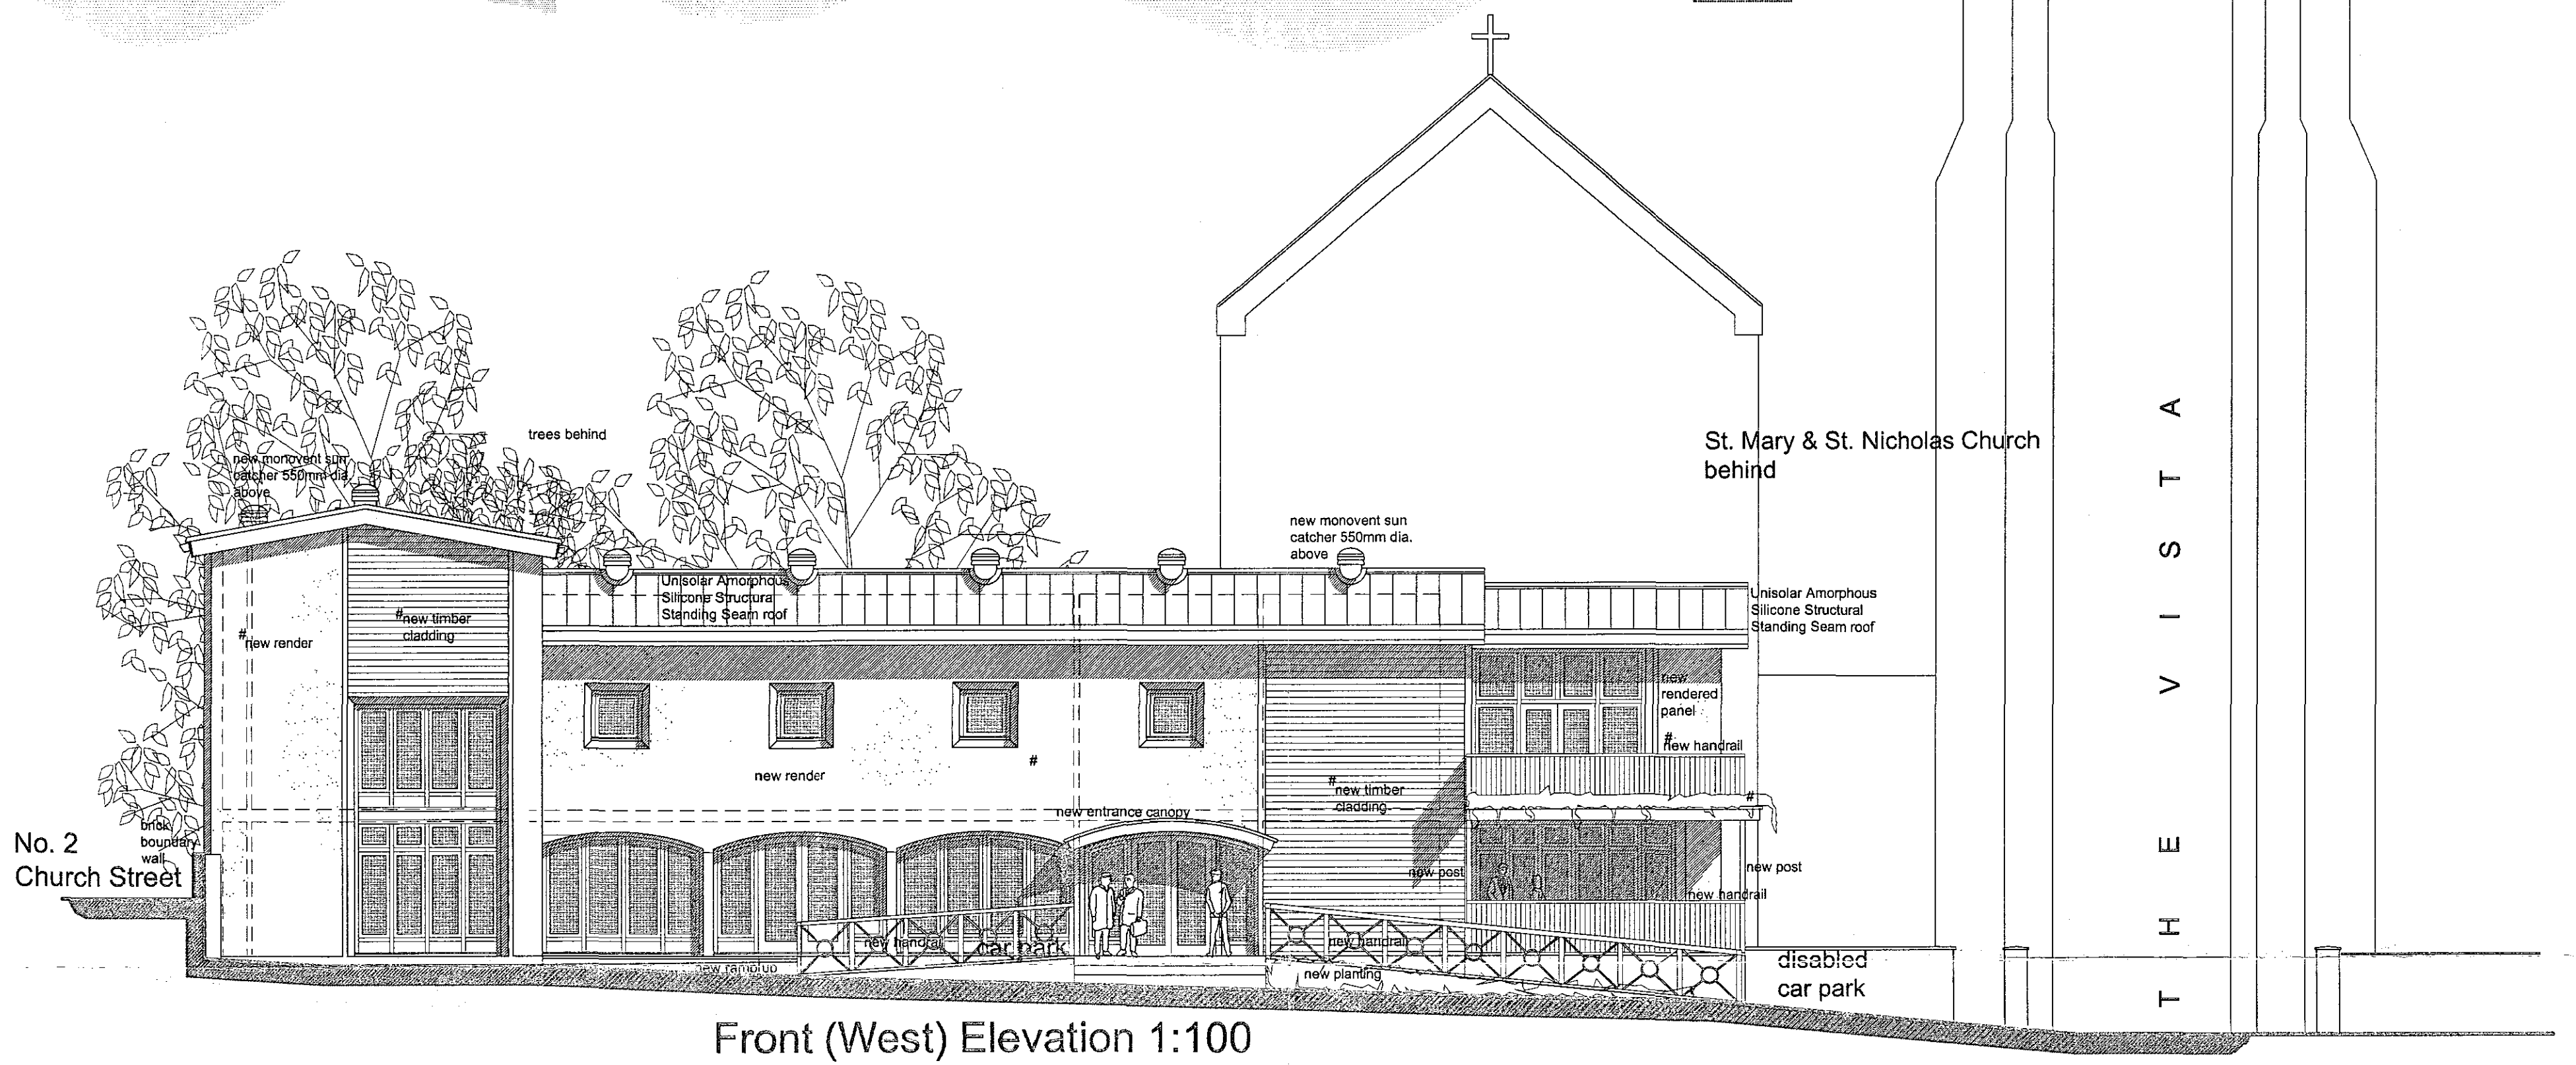


Front (West) Elevation 1:100

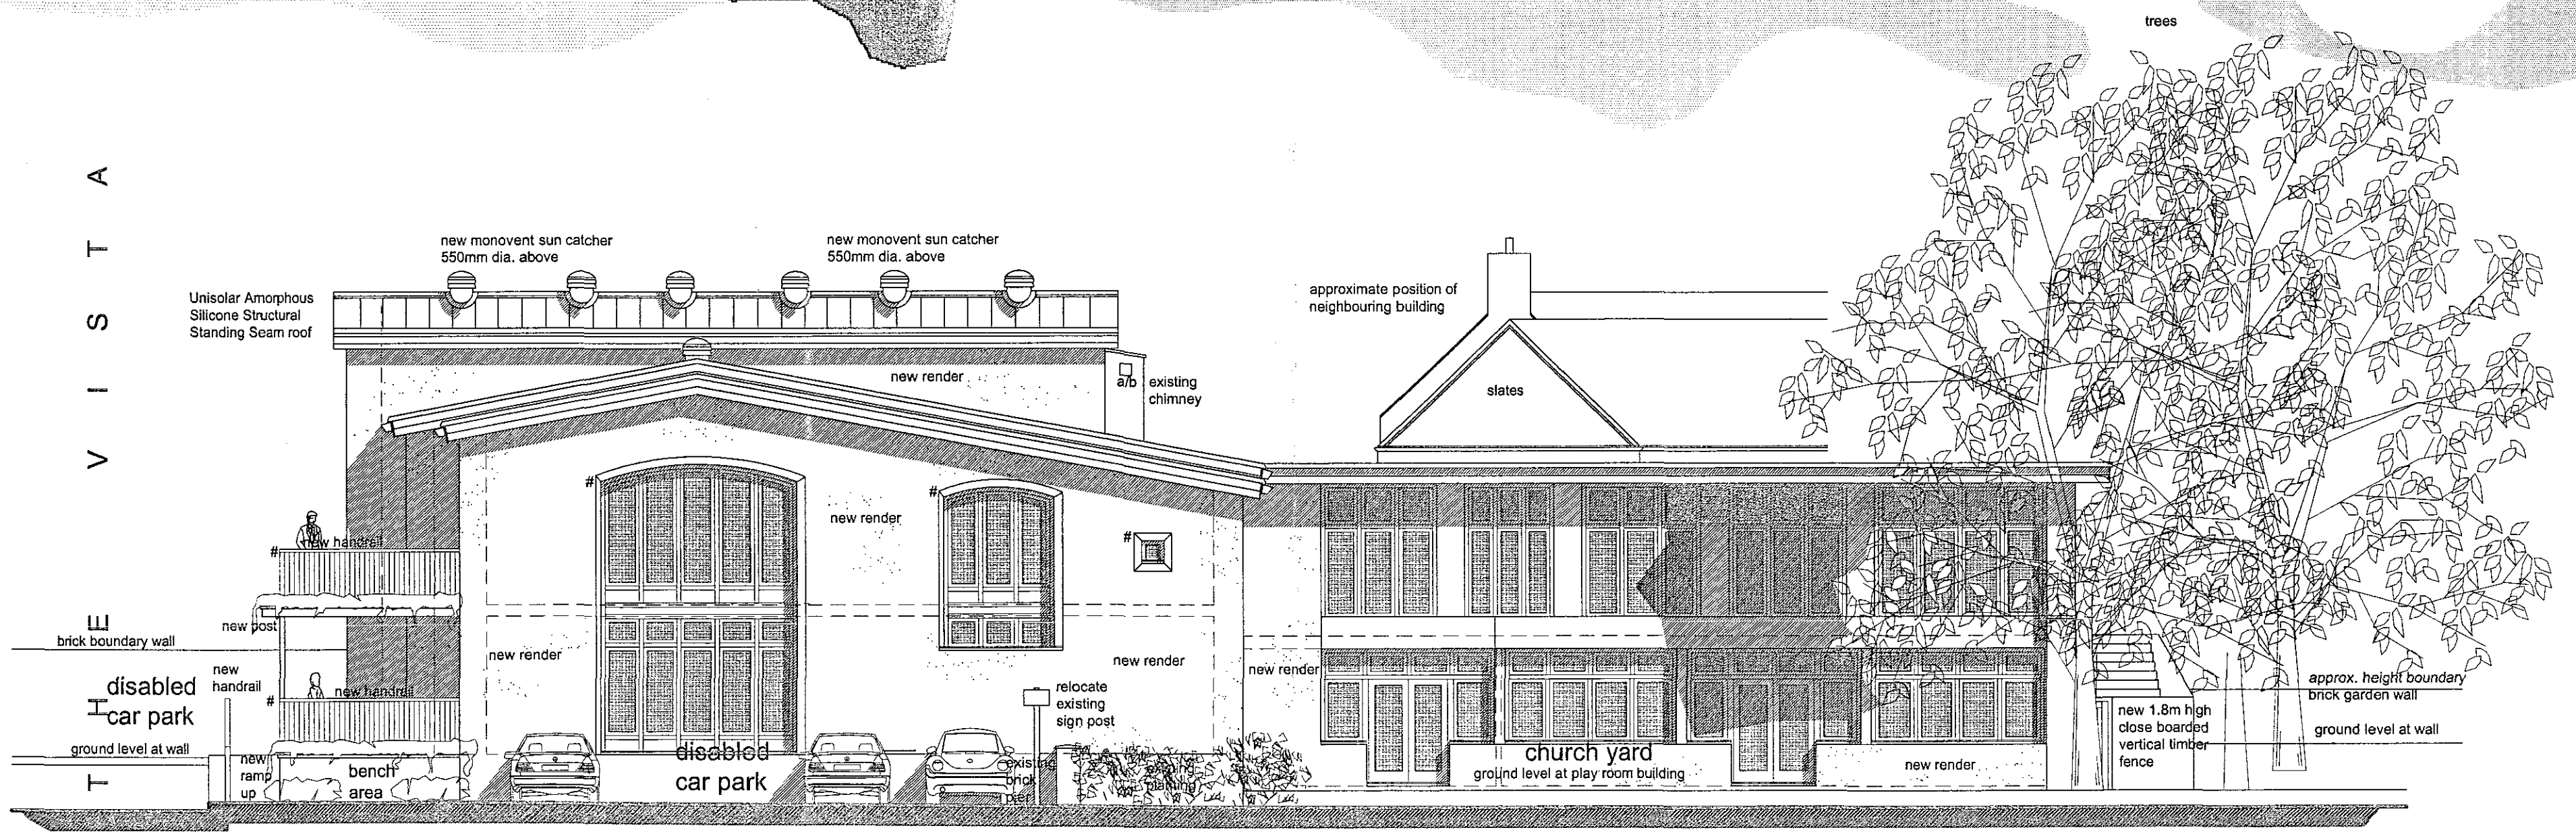

Side (South) Elevation 1:100

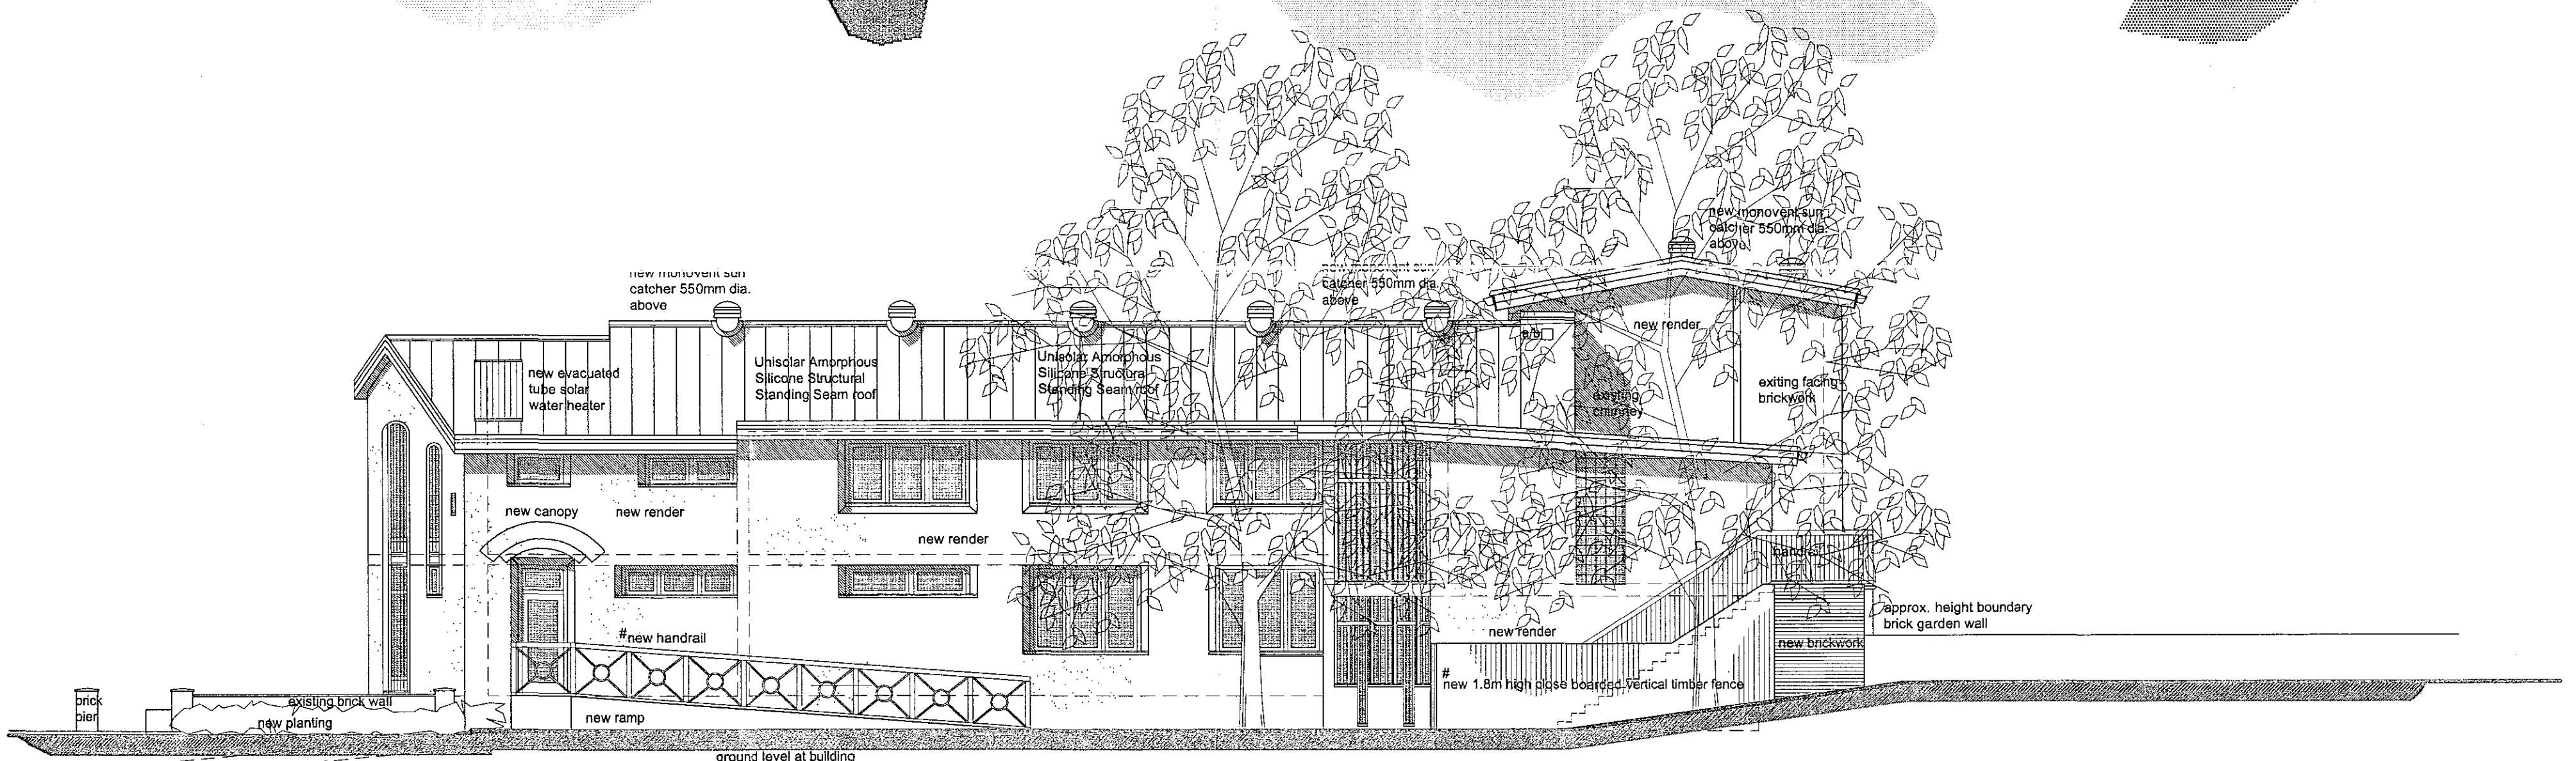

Rear (East) Elevation 1:100

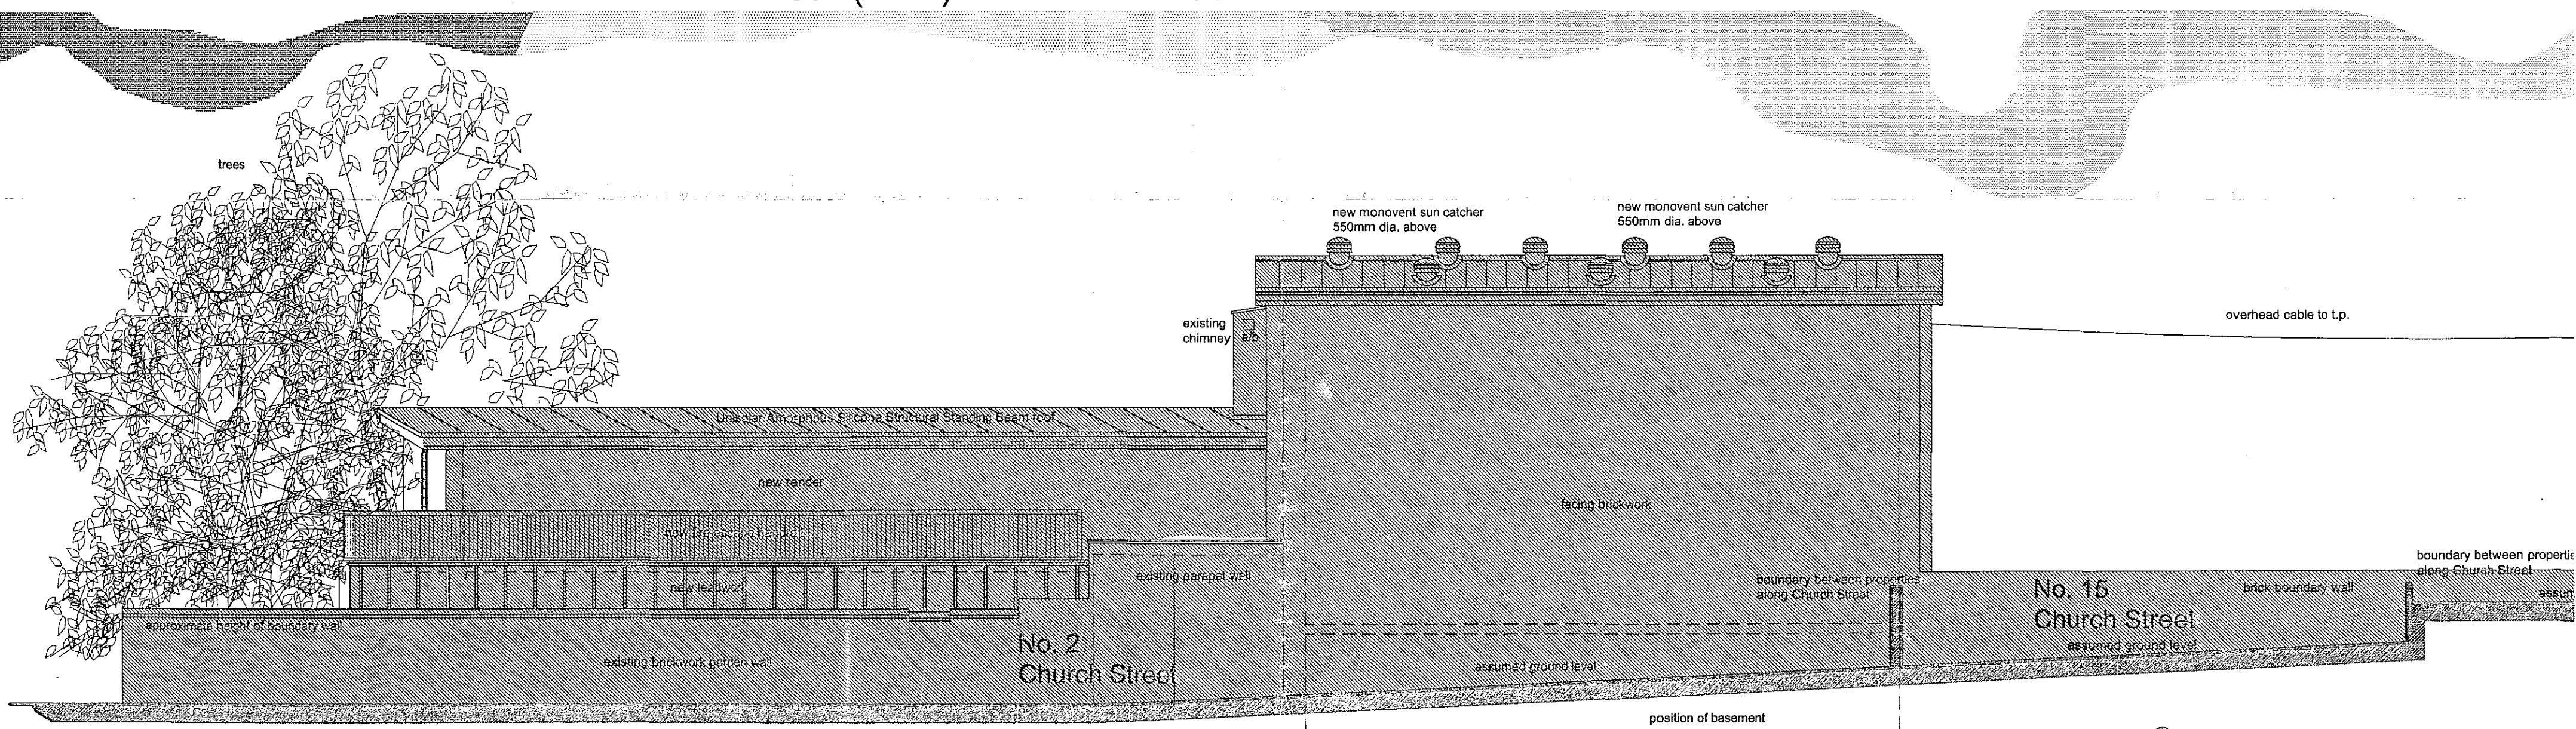

Side (North) Elevation 1:100

DETERMINED
PLAN

AMENDED PLAN

Ref. A 1

Proposed Refurbishment Of Vista Hall, Spalding, Lincs.
1:100
Scheme Drawing - Elevations
B 16 November 2004 (Planners Comments on 11/11/2004)

557/06B
Vista Voluntary Hub
January 2004

JOB
SCALE
TITLE
REVISED

SHOC
Planning & Development
2 2 NOV 2004
Ref: 044104

ARCH

THIS DRAWING IS THE COPYRIGHT OF THE ARCHITECT AND IS NOT TO BE REPRODUCED WITHOUT PRIOR PERMISSION.

ALL DIMENSIONS AND PARTICULARS ARE TO BE CHECKED ON SITE BEFORE WORK COMMENCES. DO NOT SCALE OFF THIS DRAWING.

89 Gedgey Road, Long Sutton, Spalding, Lincs. PE12 9JU.
Tel: (01406) 364646. Fax: (01406) 364471. Email: molaerch@btworld.co.uk

Sustainable Ecological Architecture Ltd