
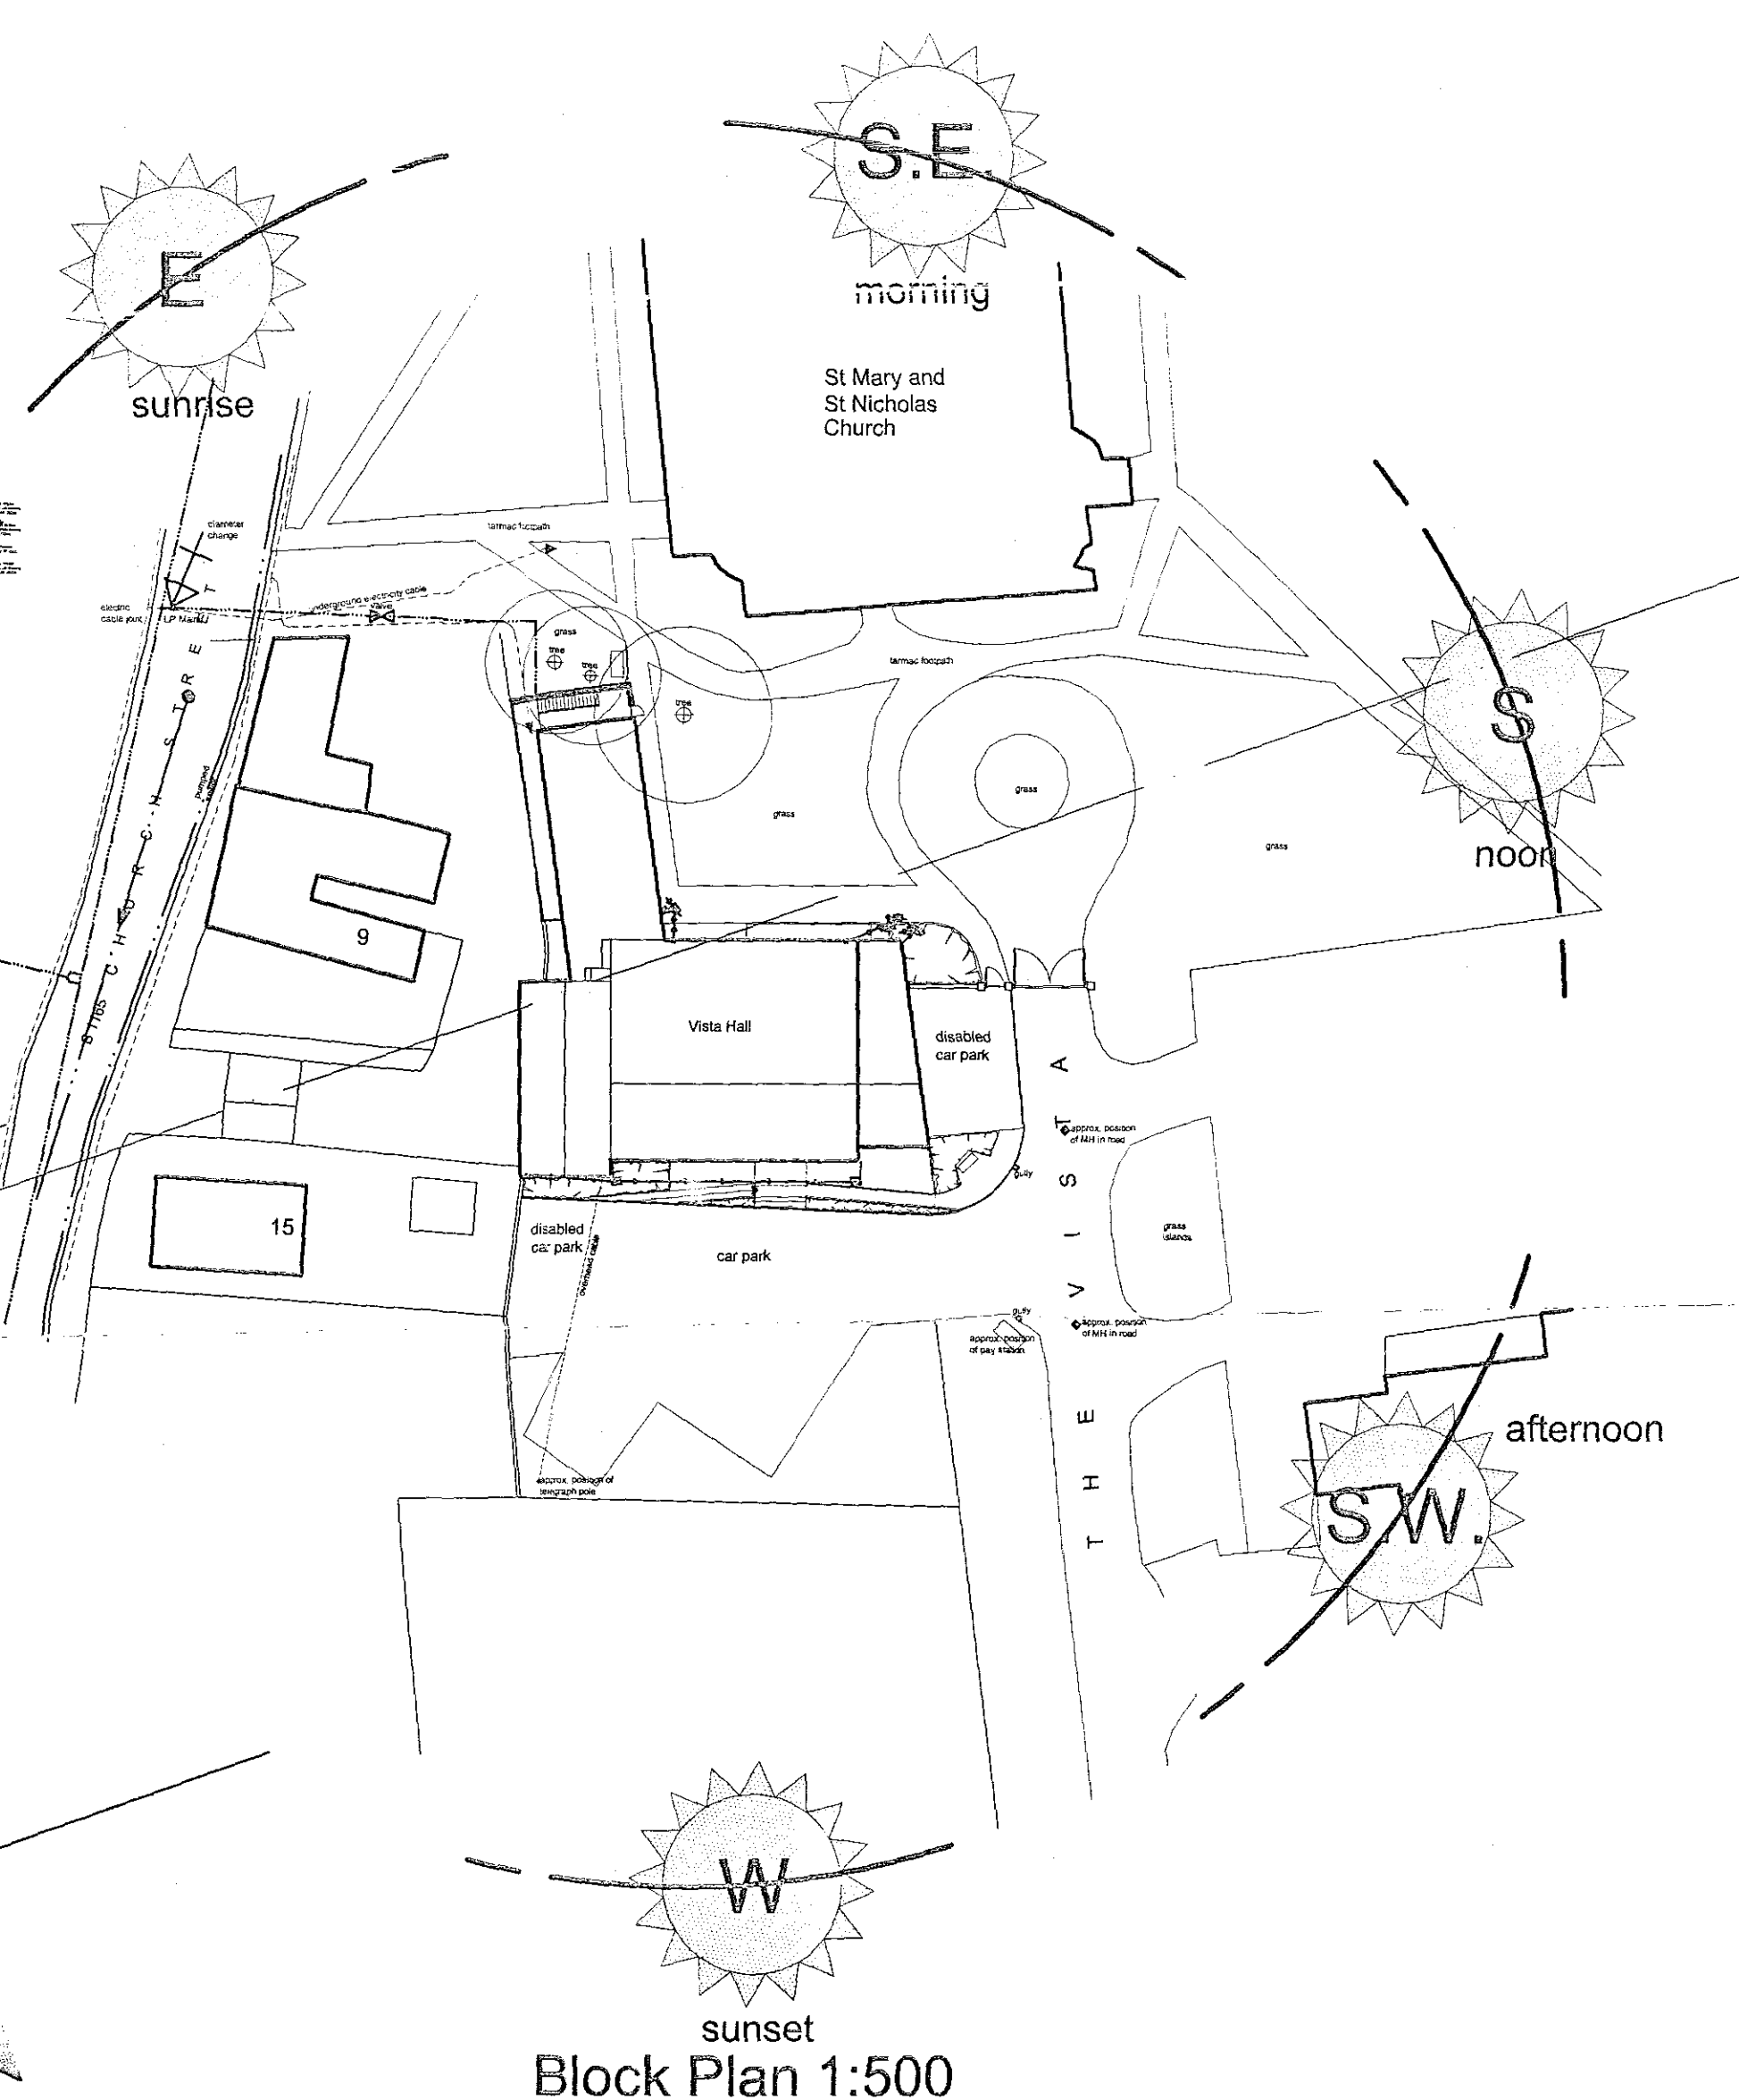
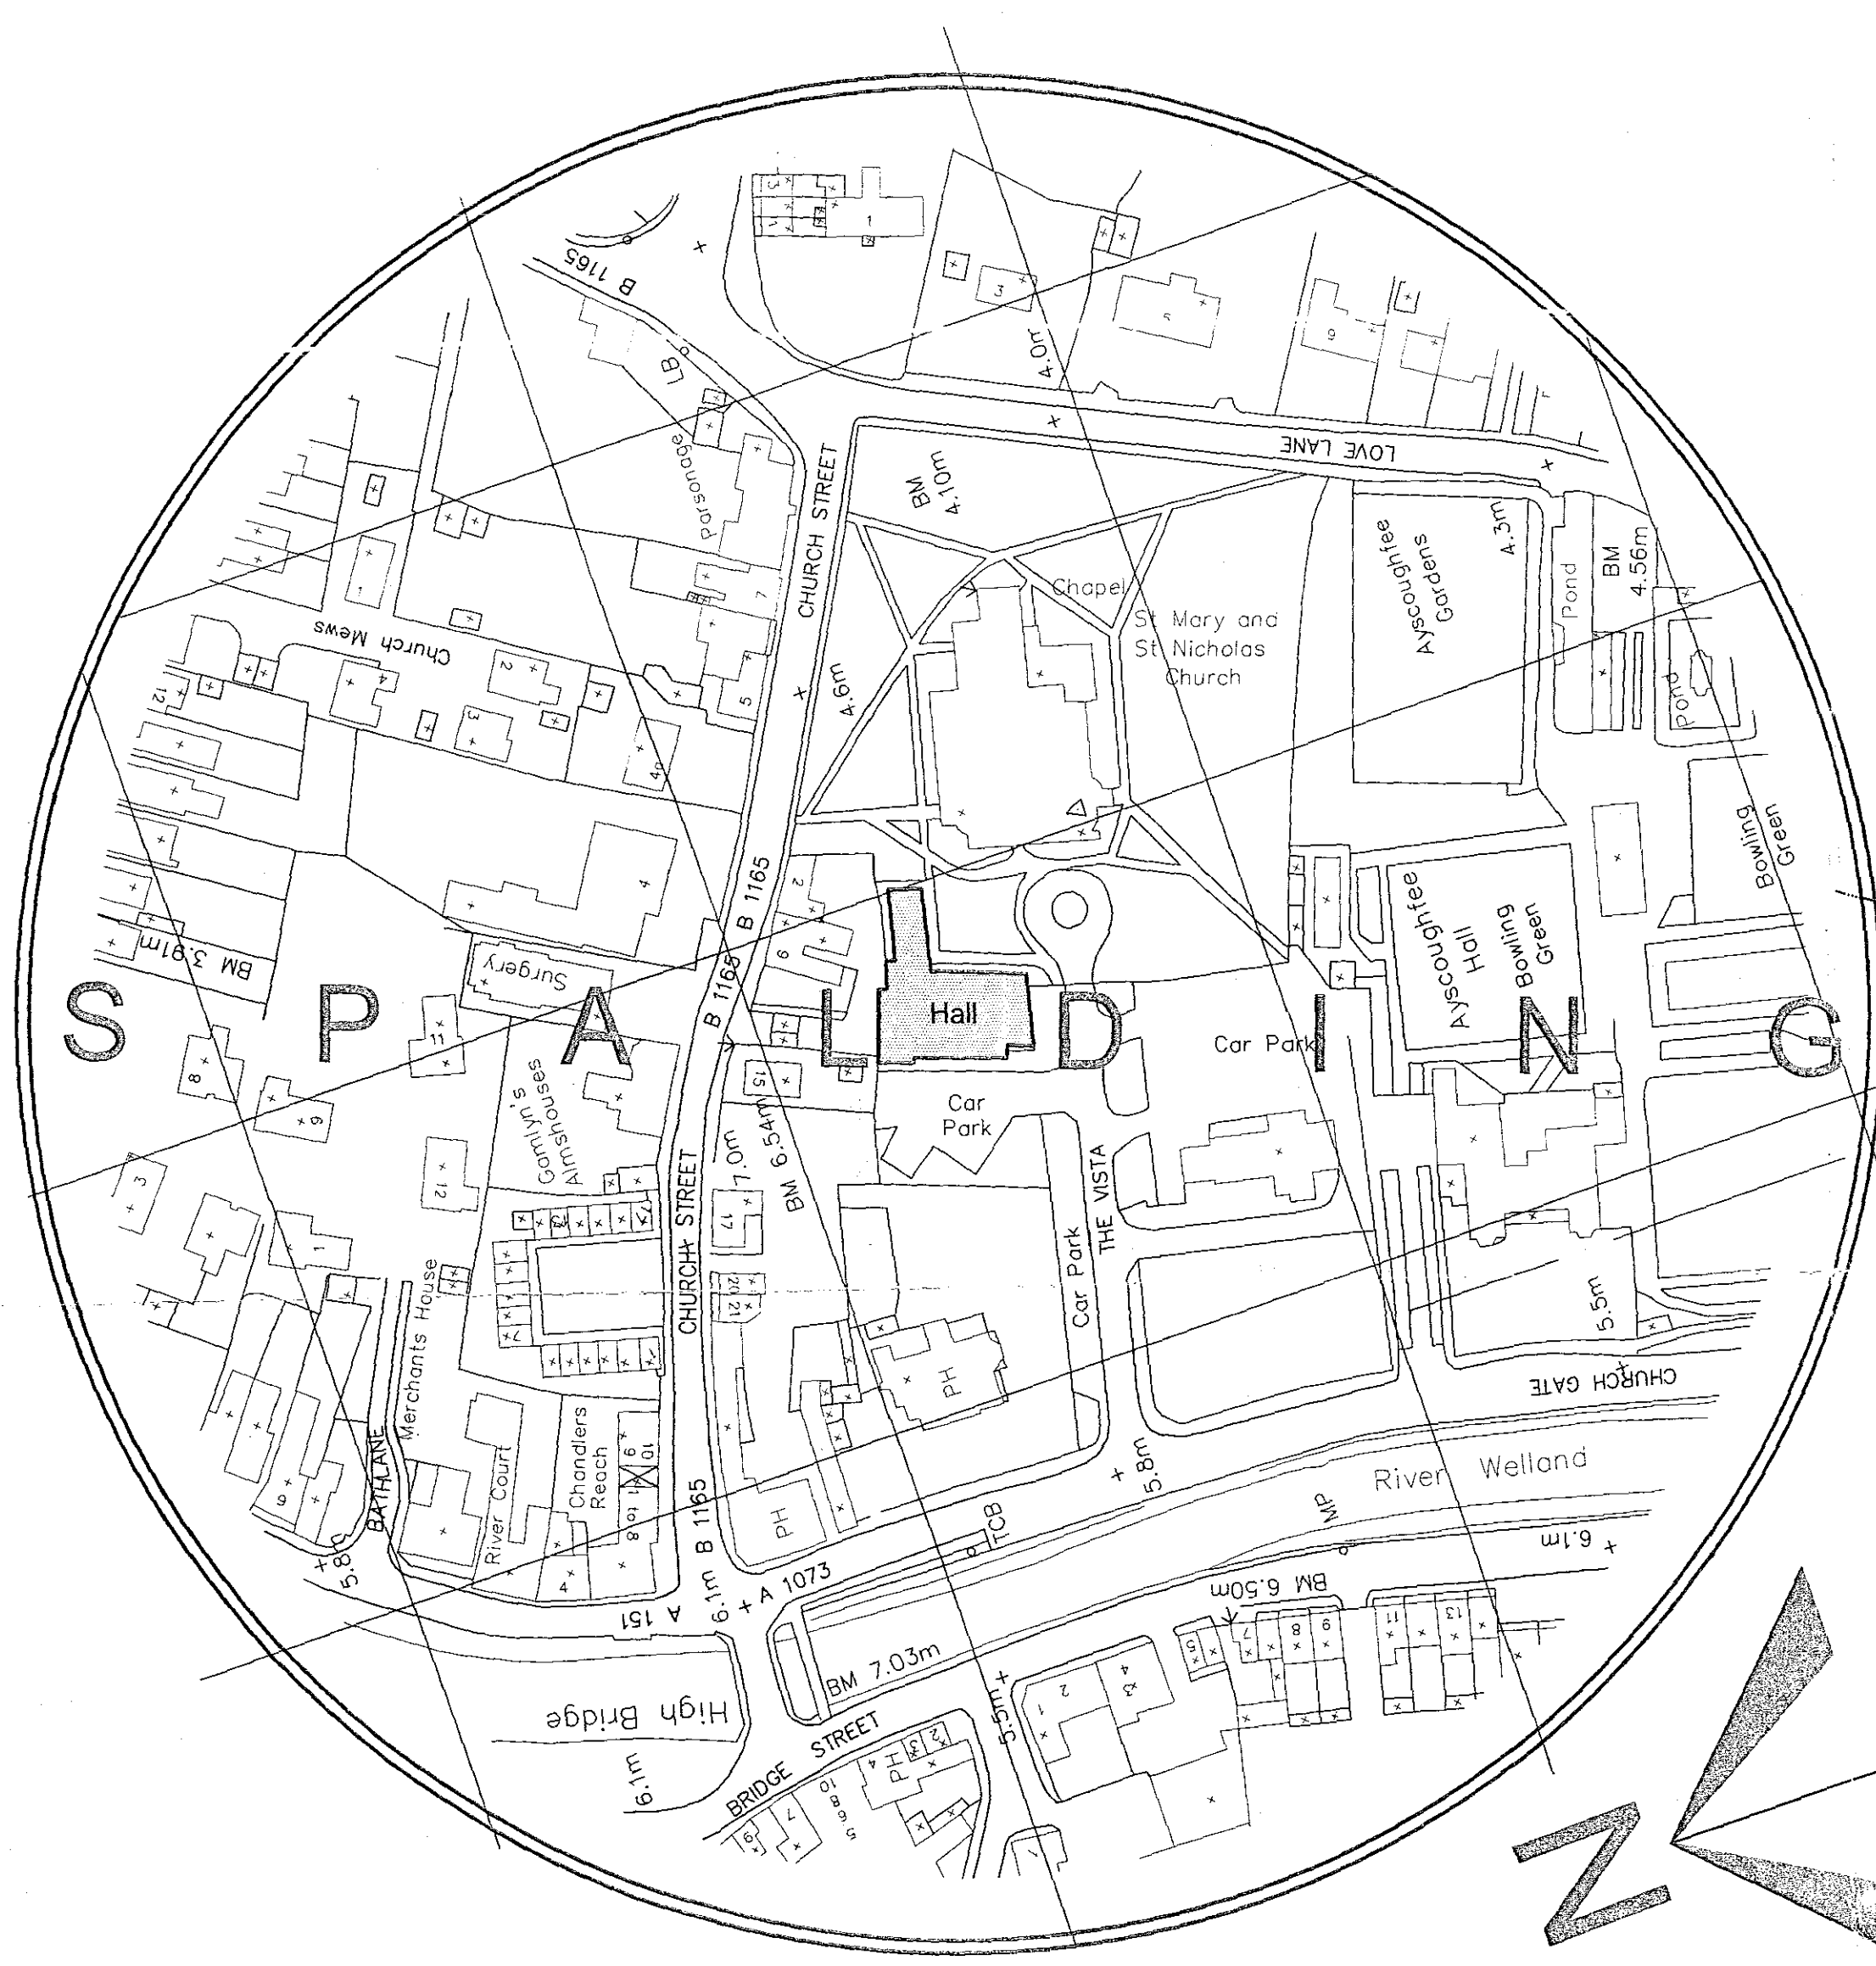
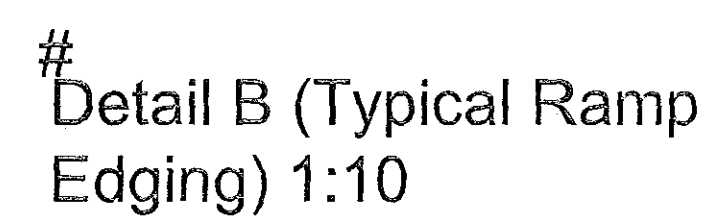
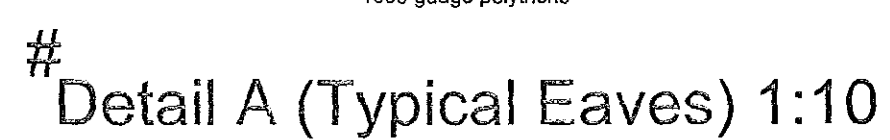


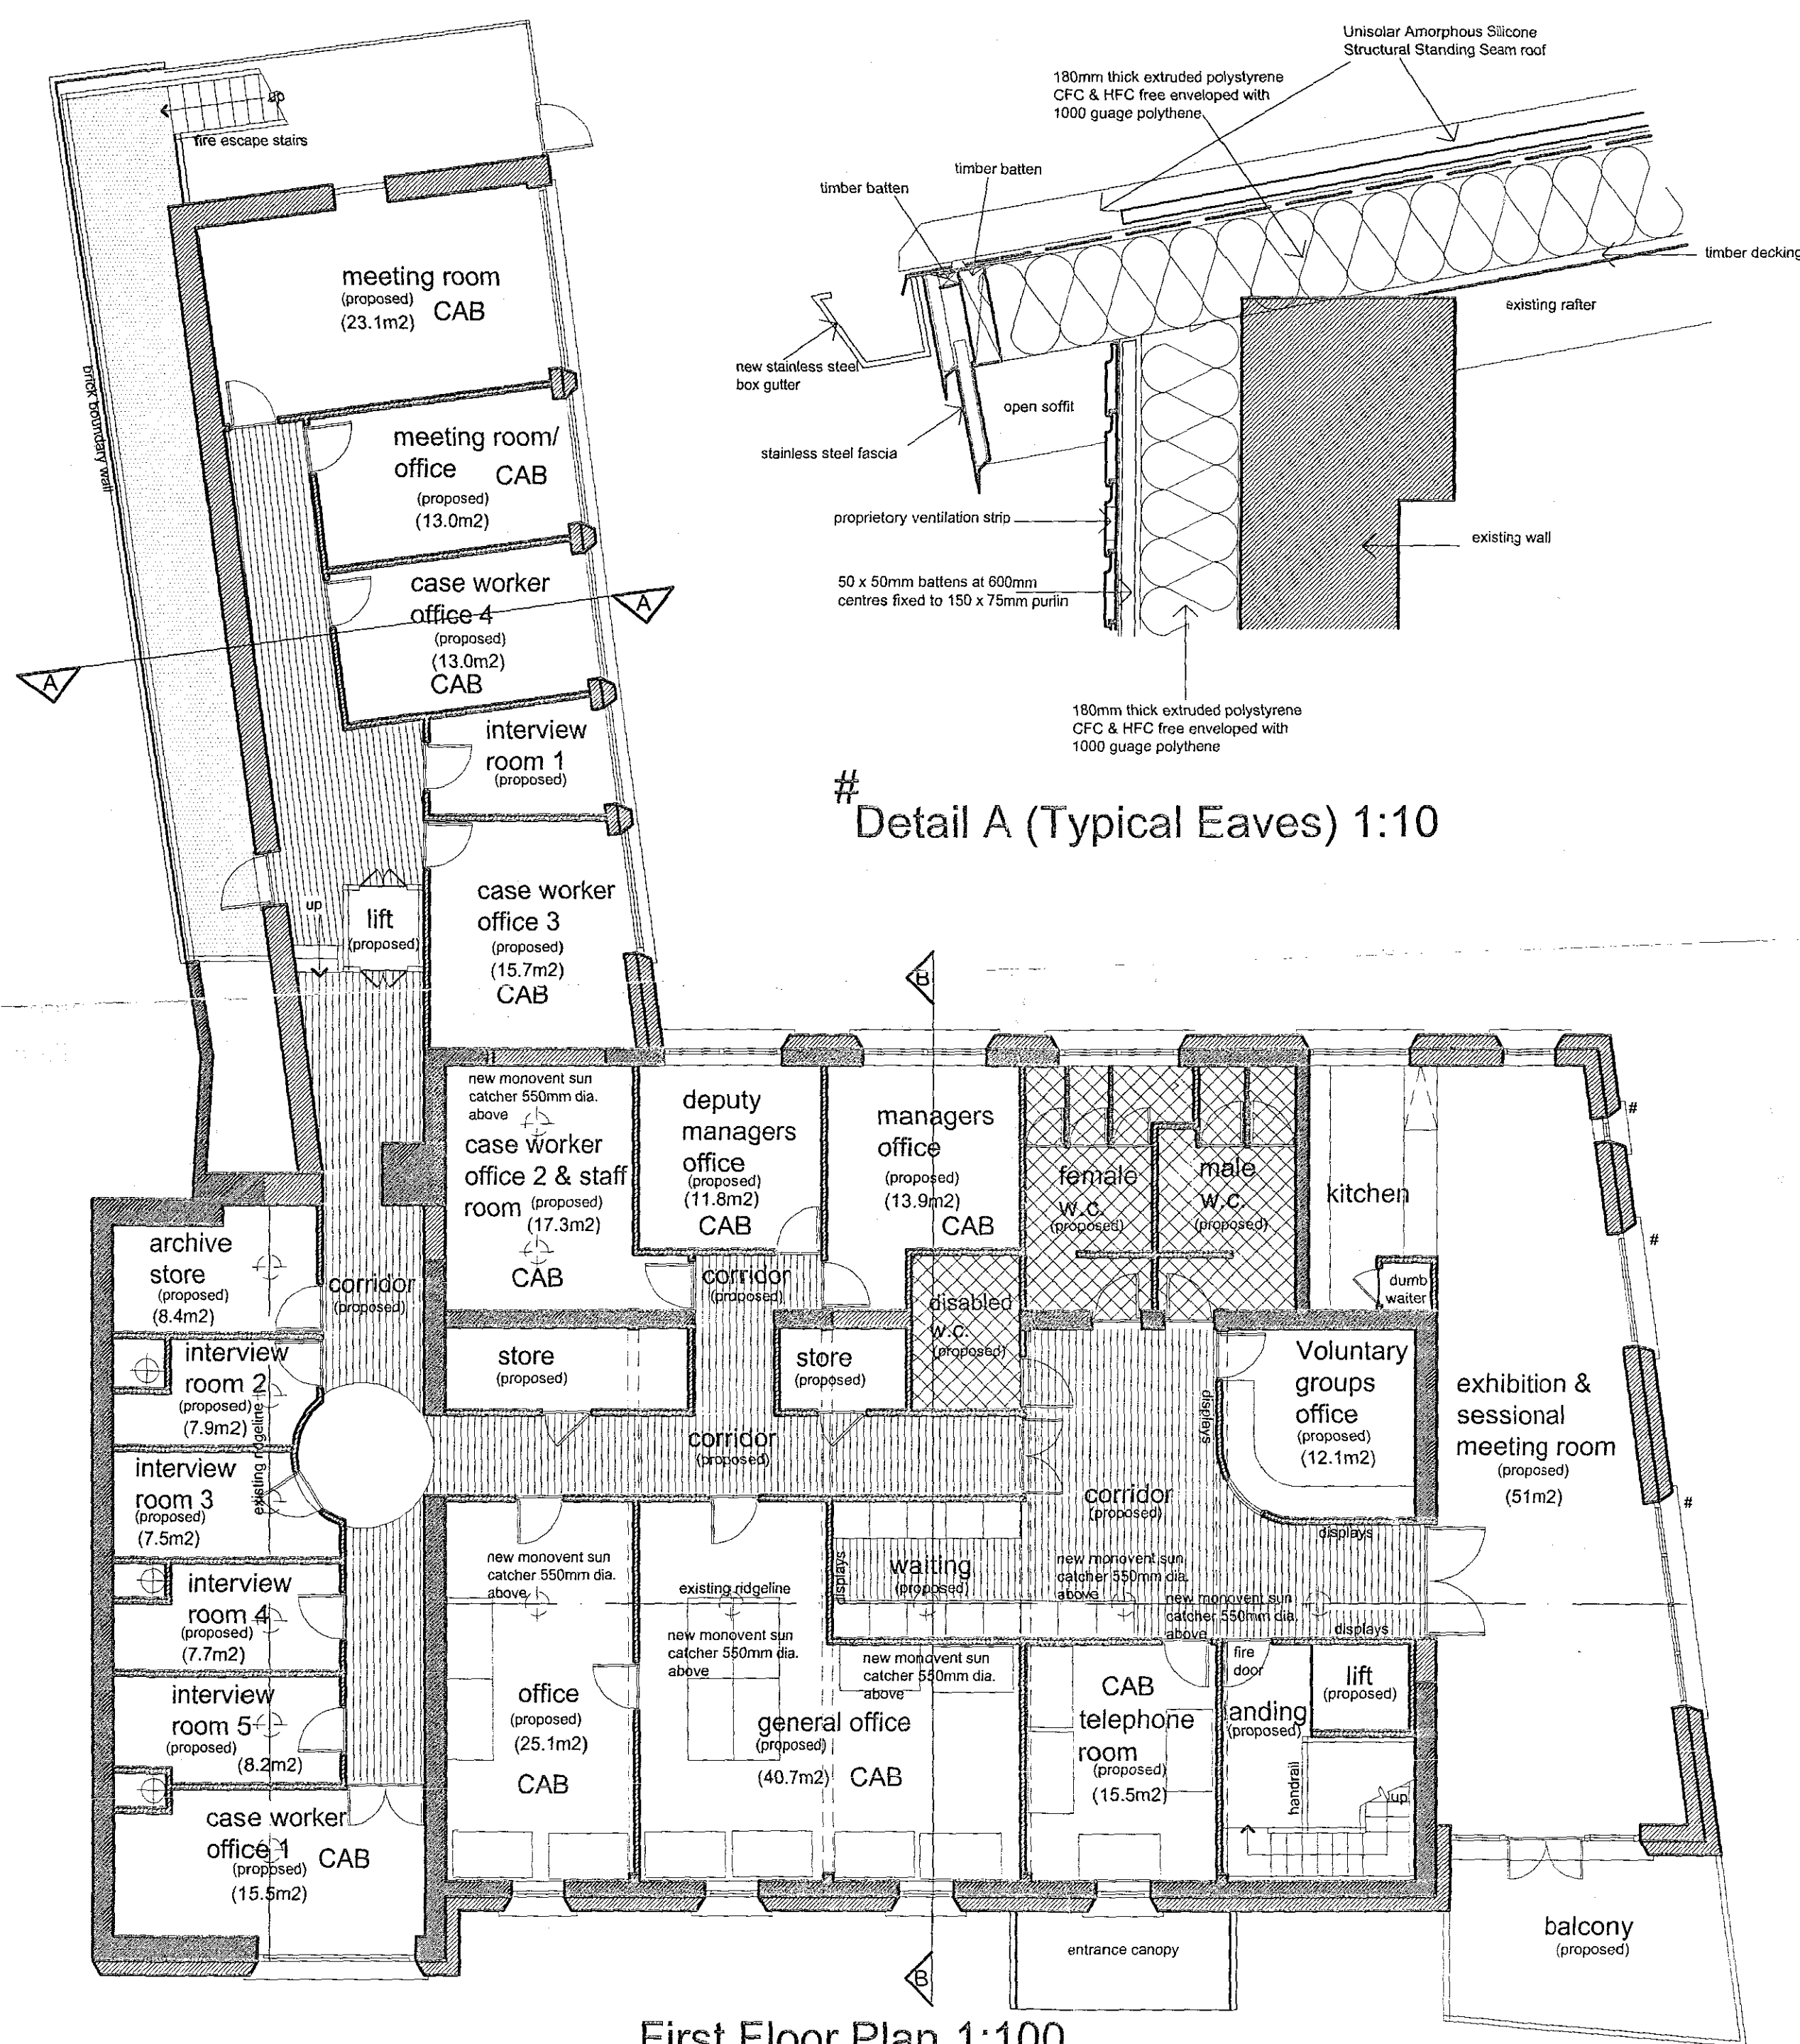

Location Plan 1:1250

Block Plan 1:500

DETERMINED
PLAN

AMENDED PLAN

Proposed Refurbishment Of Vista Hall, Spalding, Lincs.

1:100 1:500 1:1250

Scheme Drawing - First Floor Plan & Location Plan

B 16 November 2004 (Planners Comments on 11/11/04)

557/05B

Vista Voluntary Hub

January 2004

-	JOB
-	SCALE
-	TITLE
-	REMARKS

Planning & Development
22 NOV 2004
Ref: 0441104

SEARCH

Sustainable Ecological Architecture Ltd

89 Gedney Road, Long Sutton, Spalding, Lincs. PE12 9JU
Tel: (01406) 364646, Fax: (01406) 364411, Email: enquiries@tinworld.co.uk