
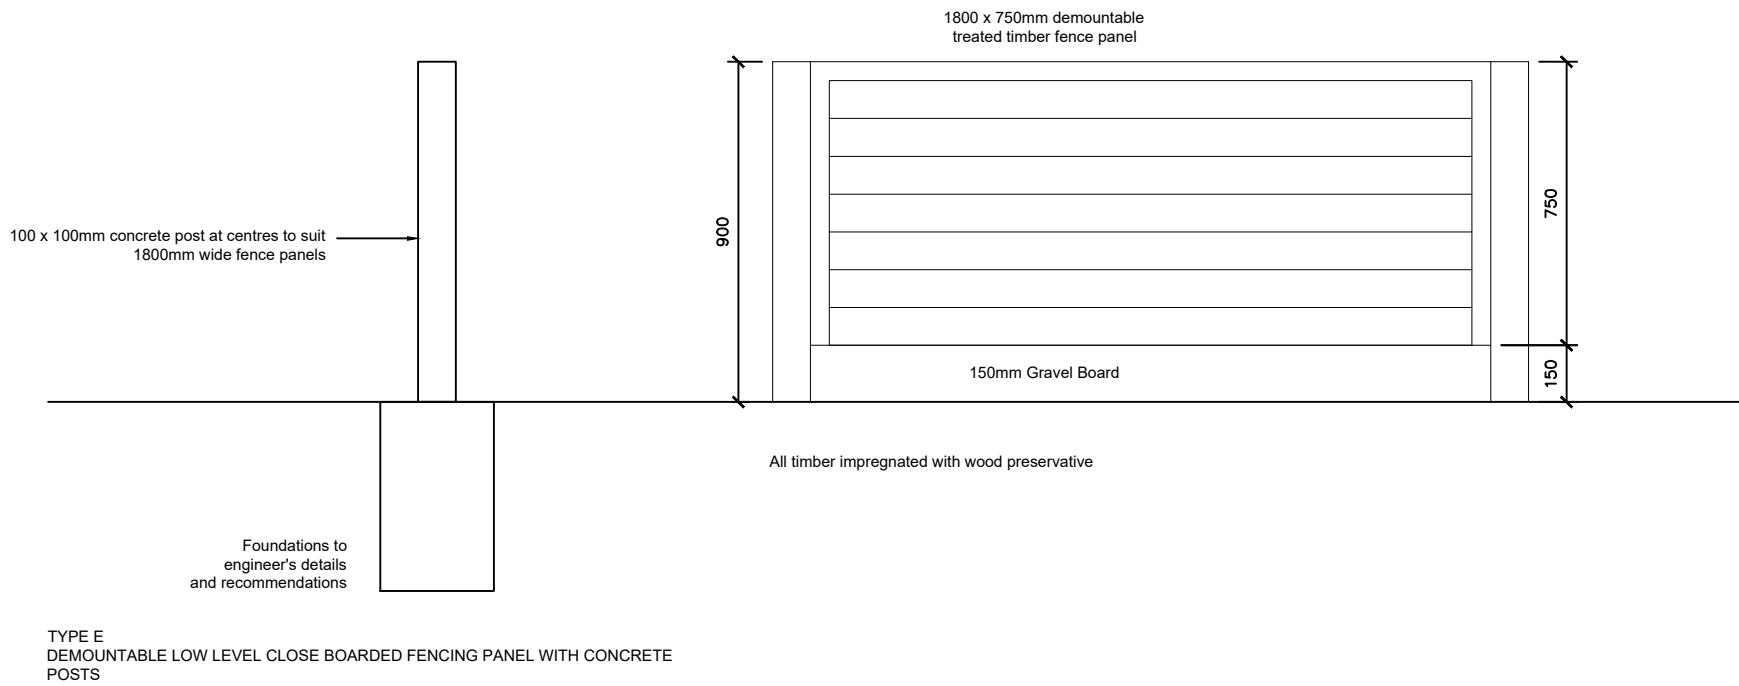
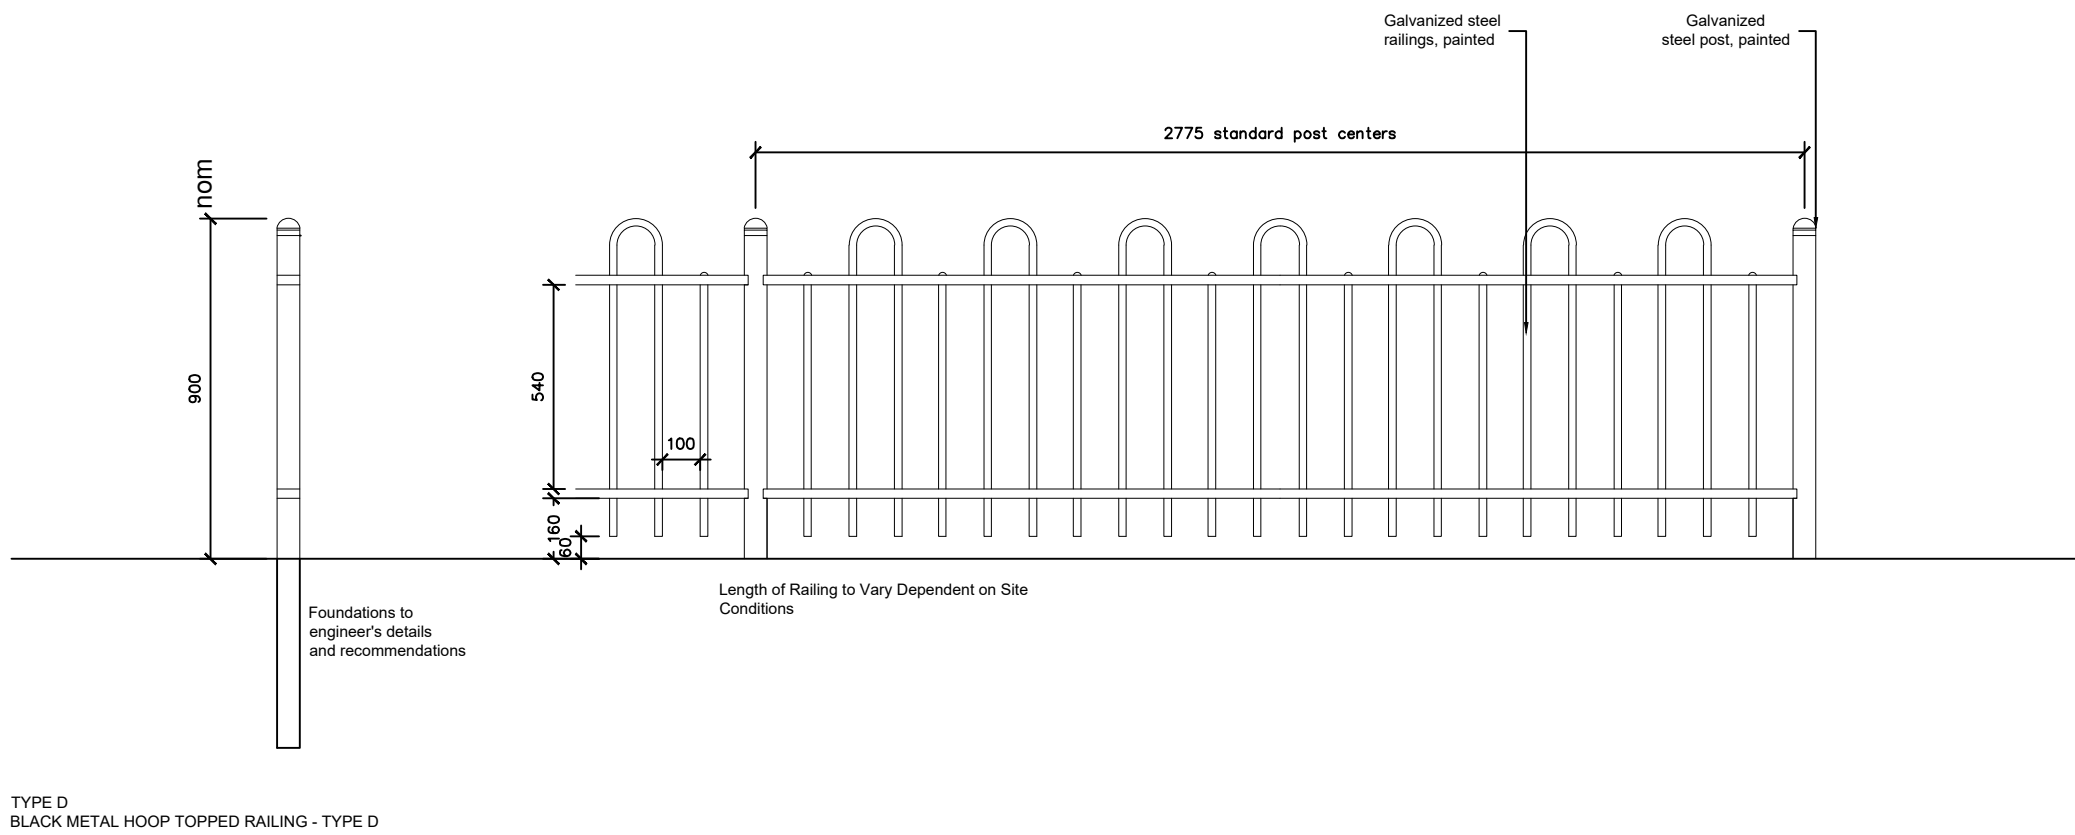
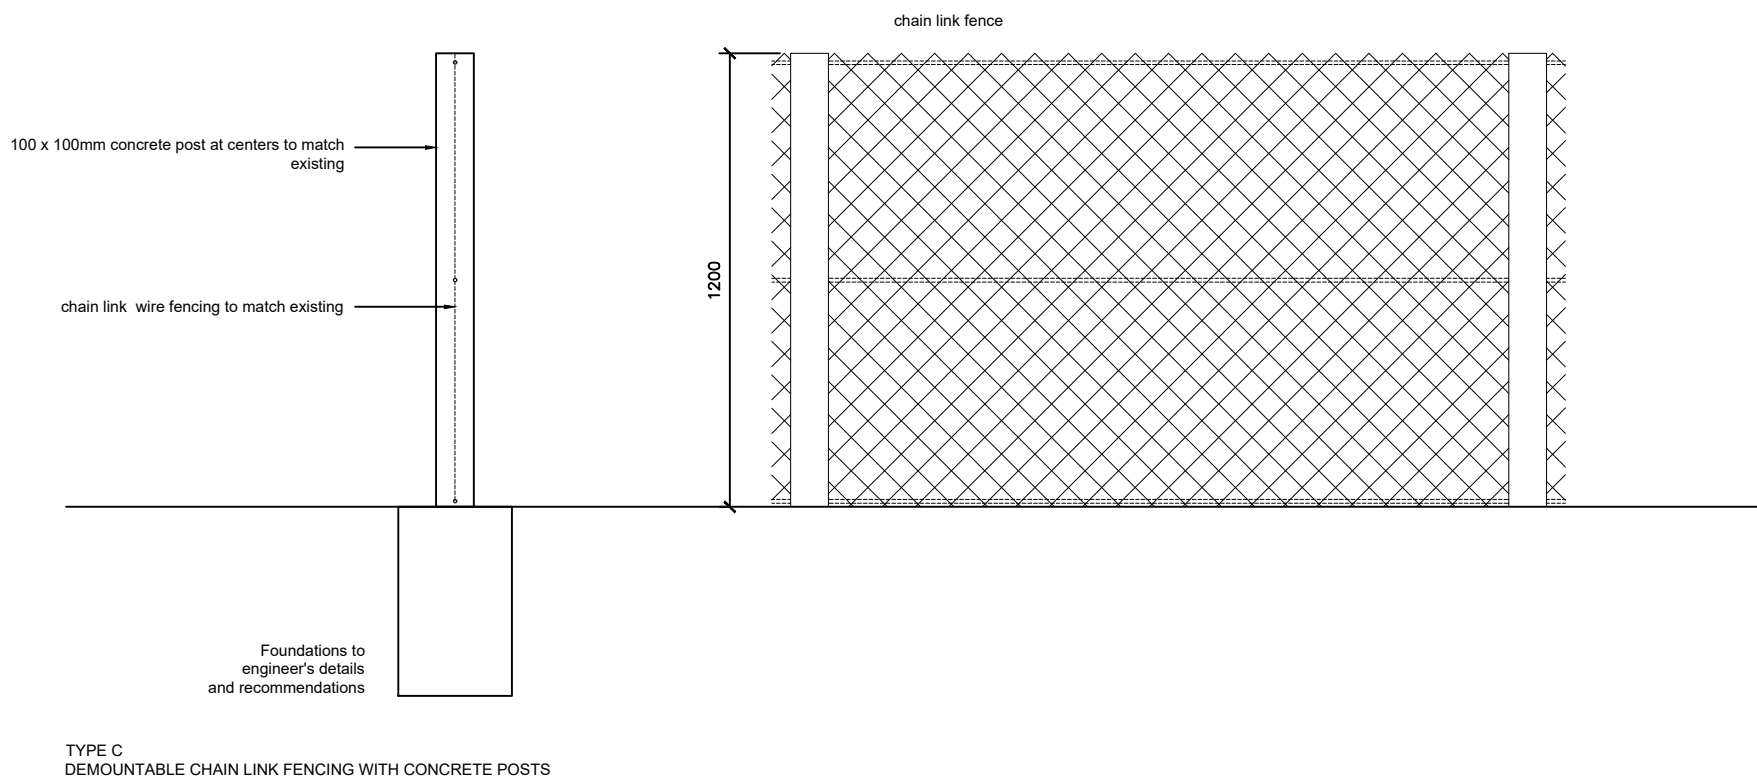
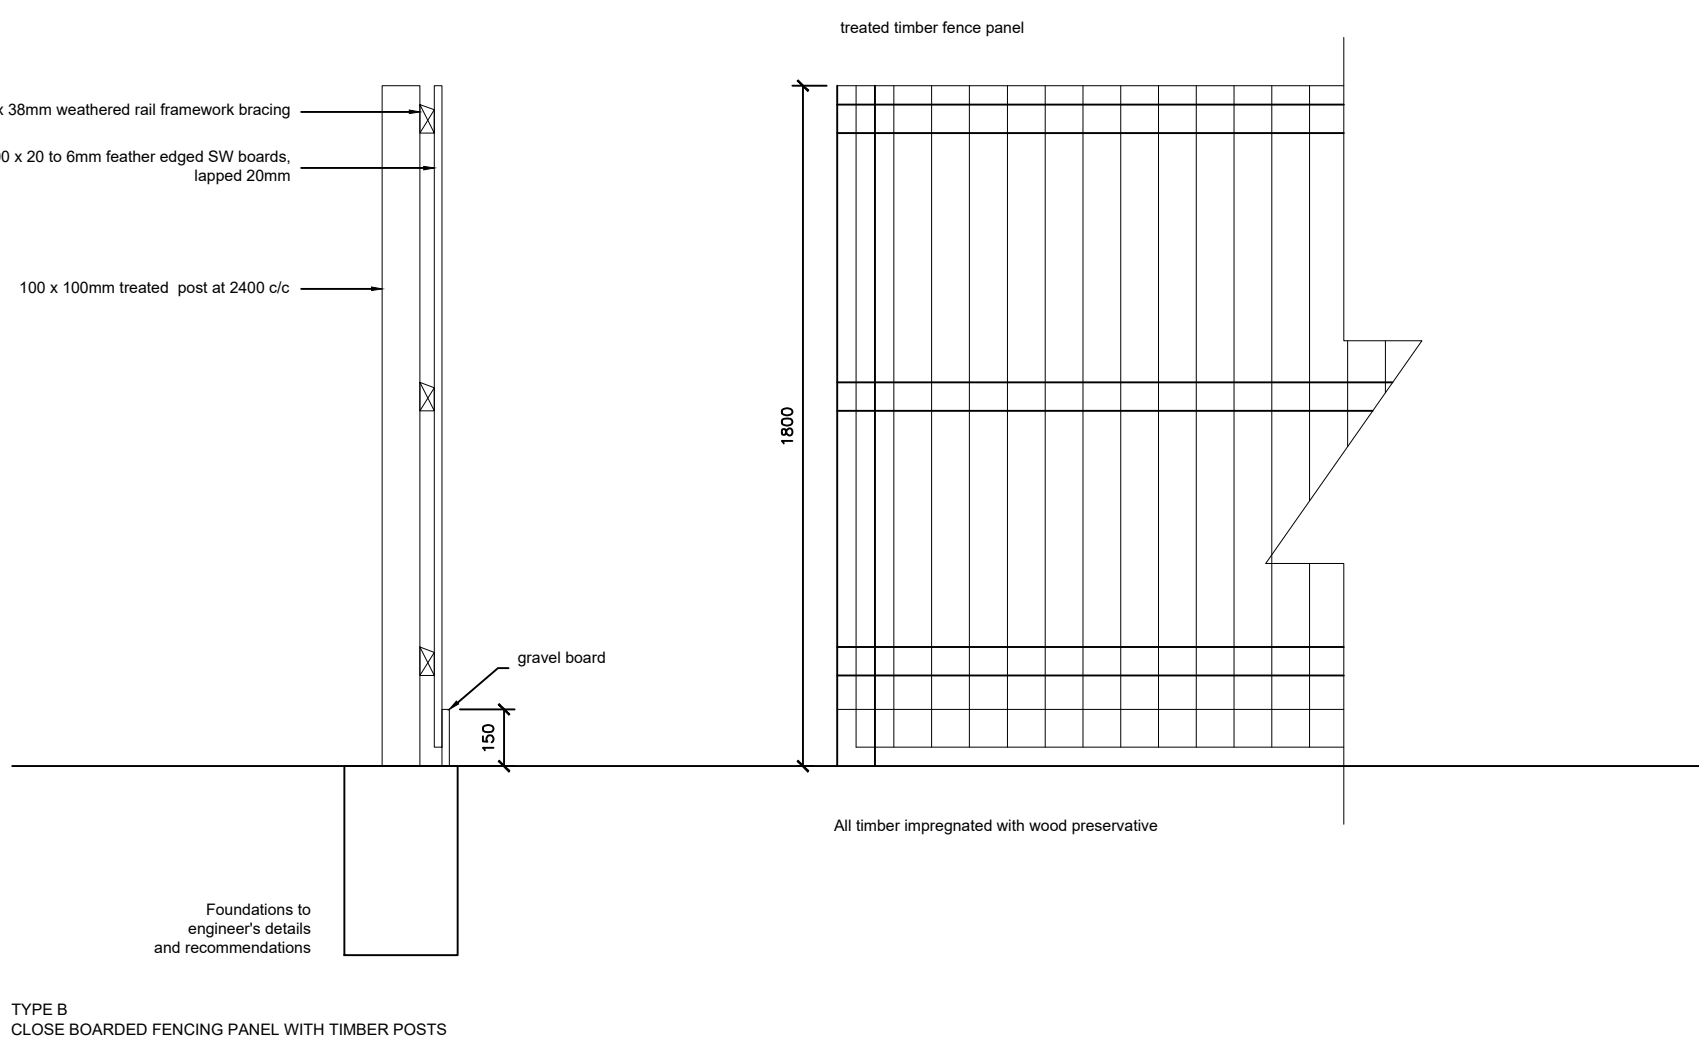


Do not scale off this drawing - All dimensions and setting out to be verified on site. If in doubt contact the originator for clarification.

This drawing is the property of FRAMEWORK. Copyright is reserved by them and the drawing is issued on the condition that it is not copied, reproduced, retained or disclosed to any unauthorised person, either wholly or in part without the consent in writing of FRAMEWORK

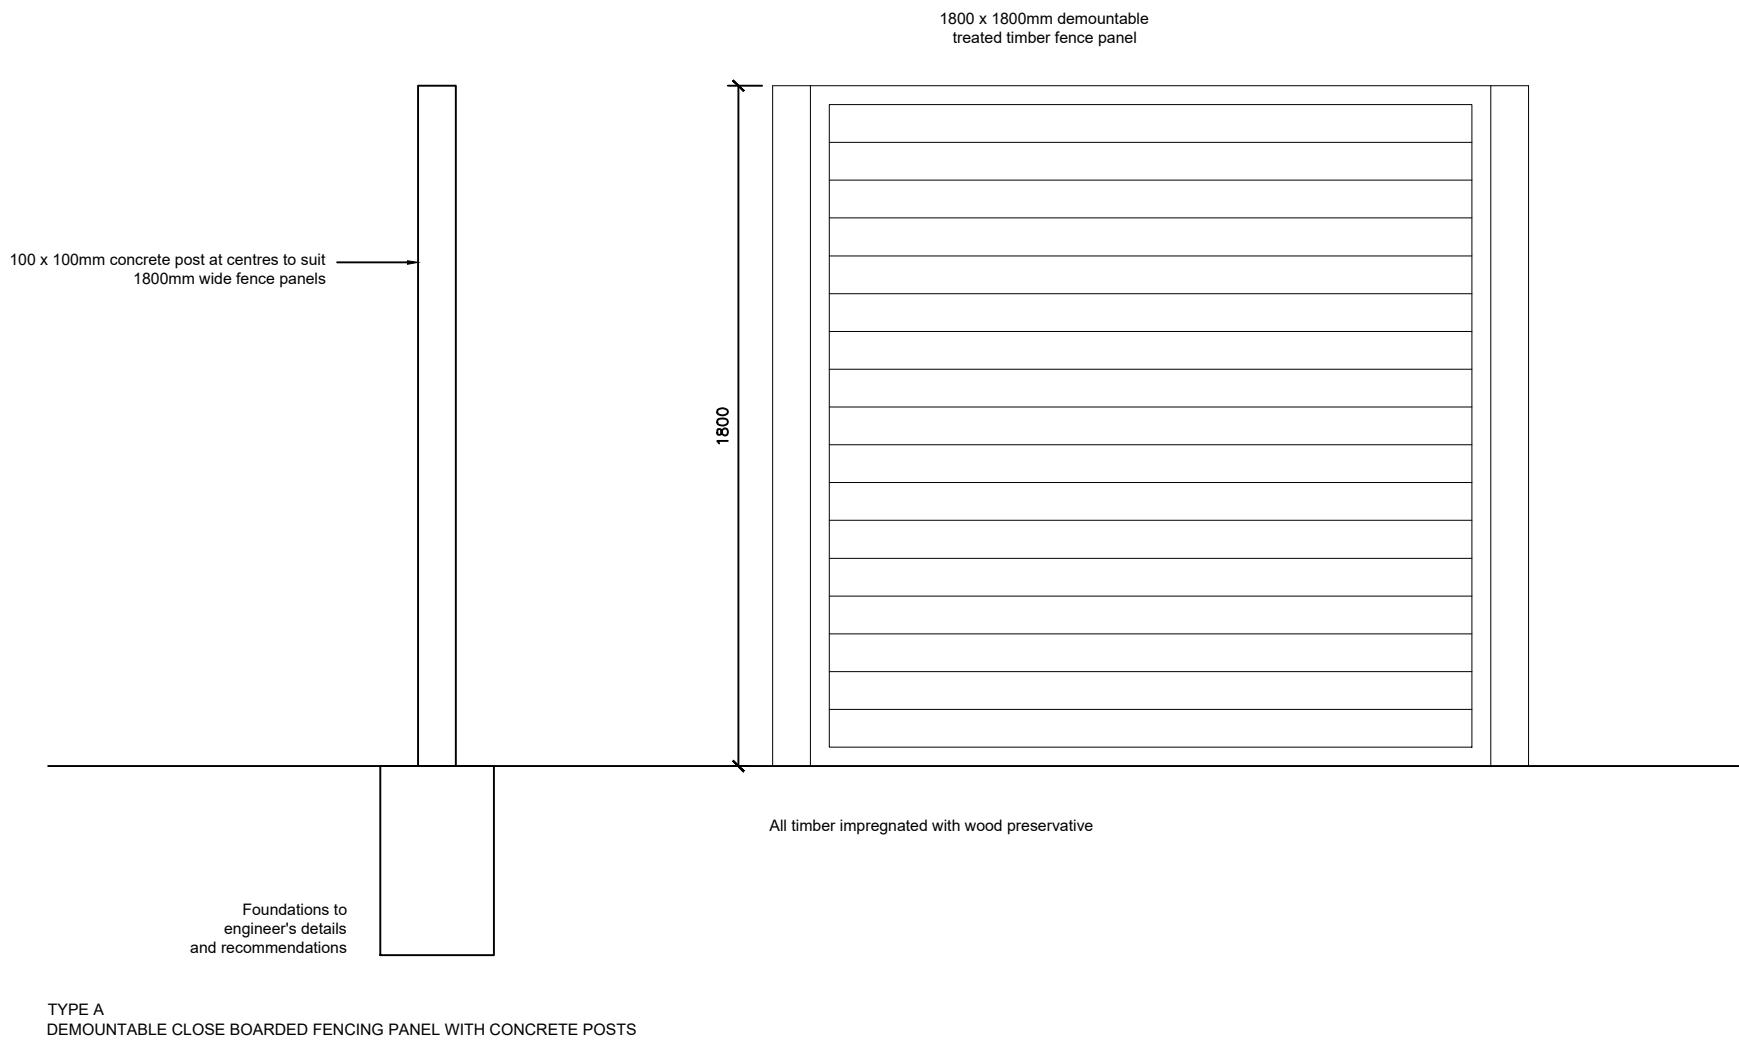

B	BOUNDARY TYPE E ADDED	23.04.2019	PC
A	BOUNDARY TYPE D ADDED	11.02.2019	PC
Rev	Revision note	Date	Drawn by
RESIDENTIAL DEVELOPMENT PARKSIDE CRESCENT SPADLING FOR WELLAND HOMES			
Drawn by PC		Checked	Date AUG. 16
PROPOSED BOUNDARIES		Dwg No J1620 (08) 07	Scale 1:20@A2
		Rev B	