


THIS DRAWING IS THE COPYRIGHT OF THE ARCHITECT AND IS NOT TO BE REPRODUCED WITHOUT PRIOR PERMISSION.

ALL DIMENSIONS AND PARTICULARS ARE TO BE CHECKED ON SITE BEFORE WORK COMMENCES. DO NOT SCALE OFF THIS DRAWING.

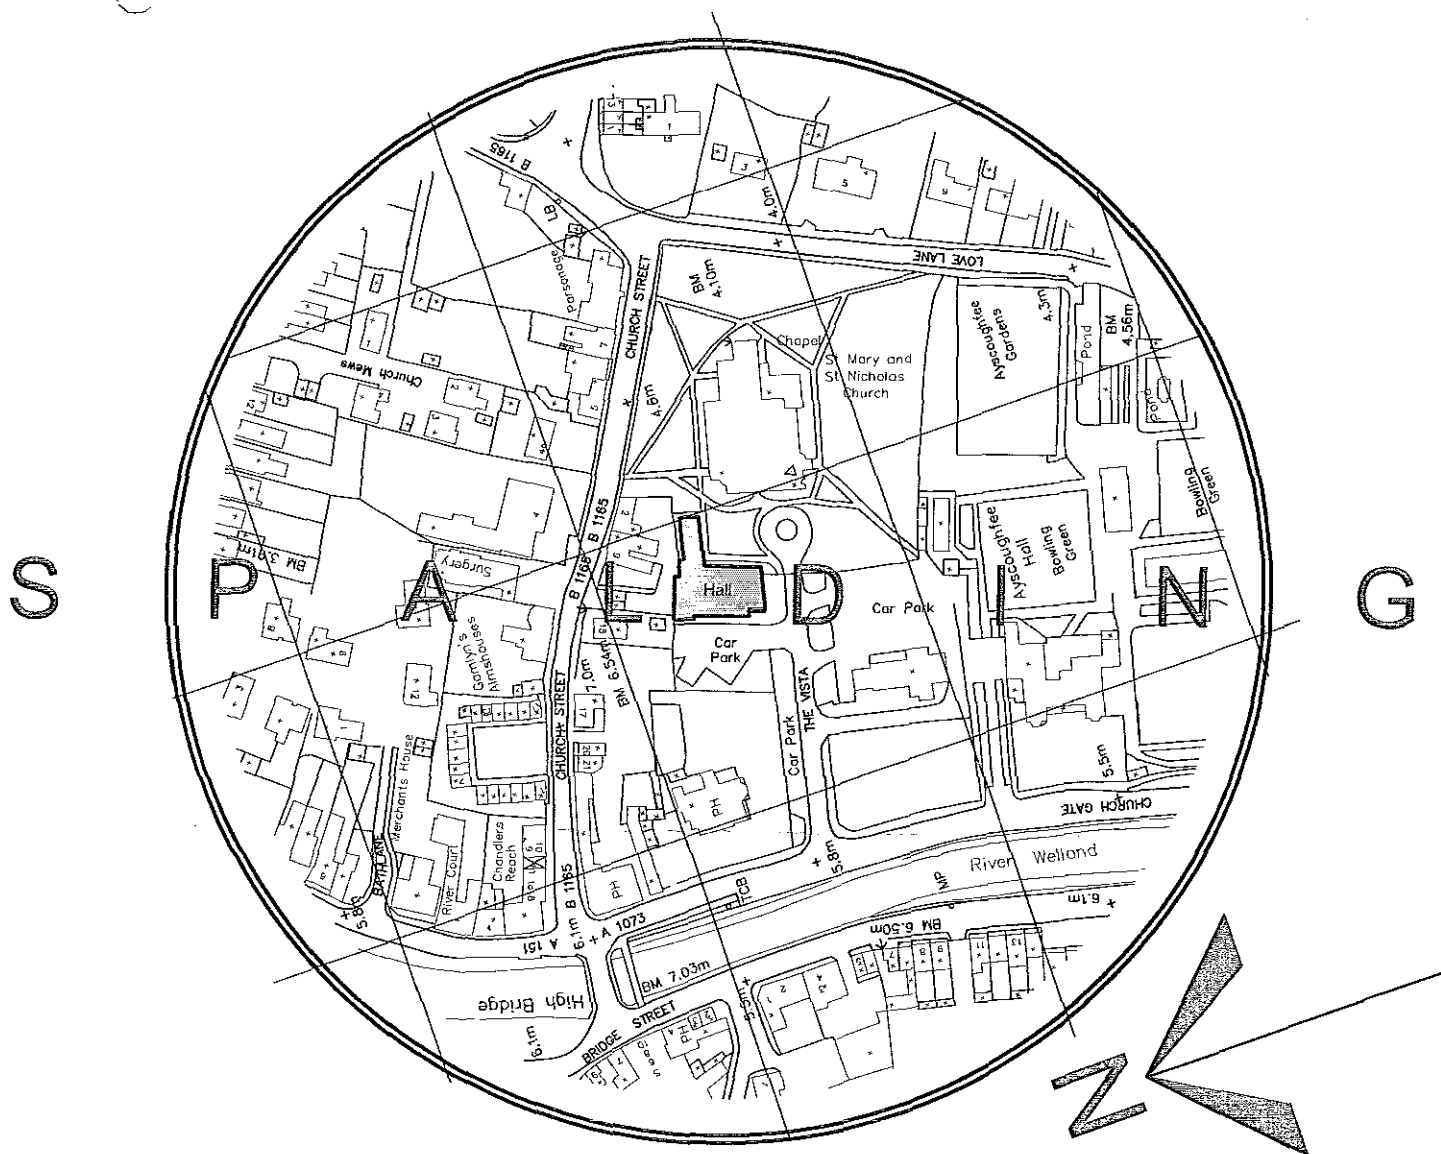

Location Plan 1:2500

Proposed Refurbishment Of Vista Hall, Spalding, Lincs.	JOB
1:2500	SCALE
Ordnance Survey Plan	TITLE
	REVISED
557	
Vista Voluntary Hub	
7 September 2004	



89 Gedney Road, Long Sutton, Spalding, Lincs. PE12 9JU.
Tel: (01406) 364646. Fax: (01406) 364471. Email molearch@tinyworld.co.uk

Sustainable Ecological Architecture Ltd