



VISTA
THE

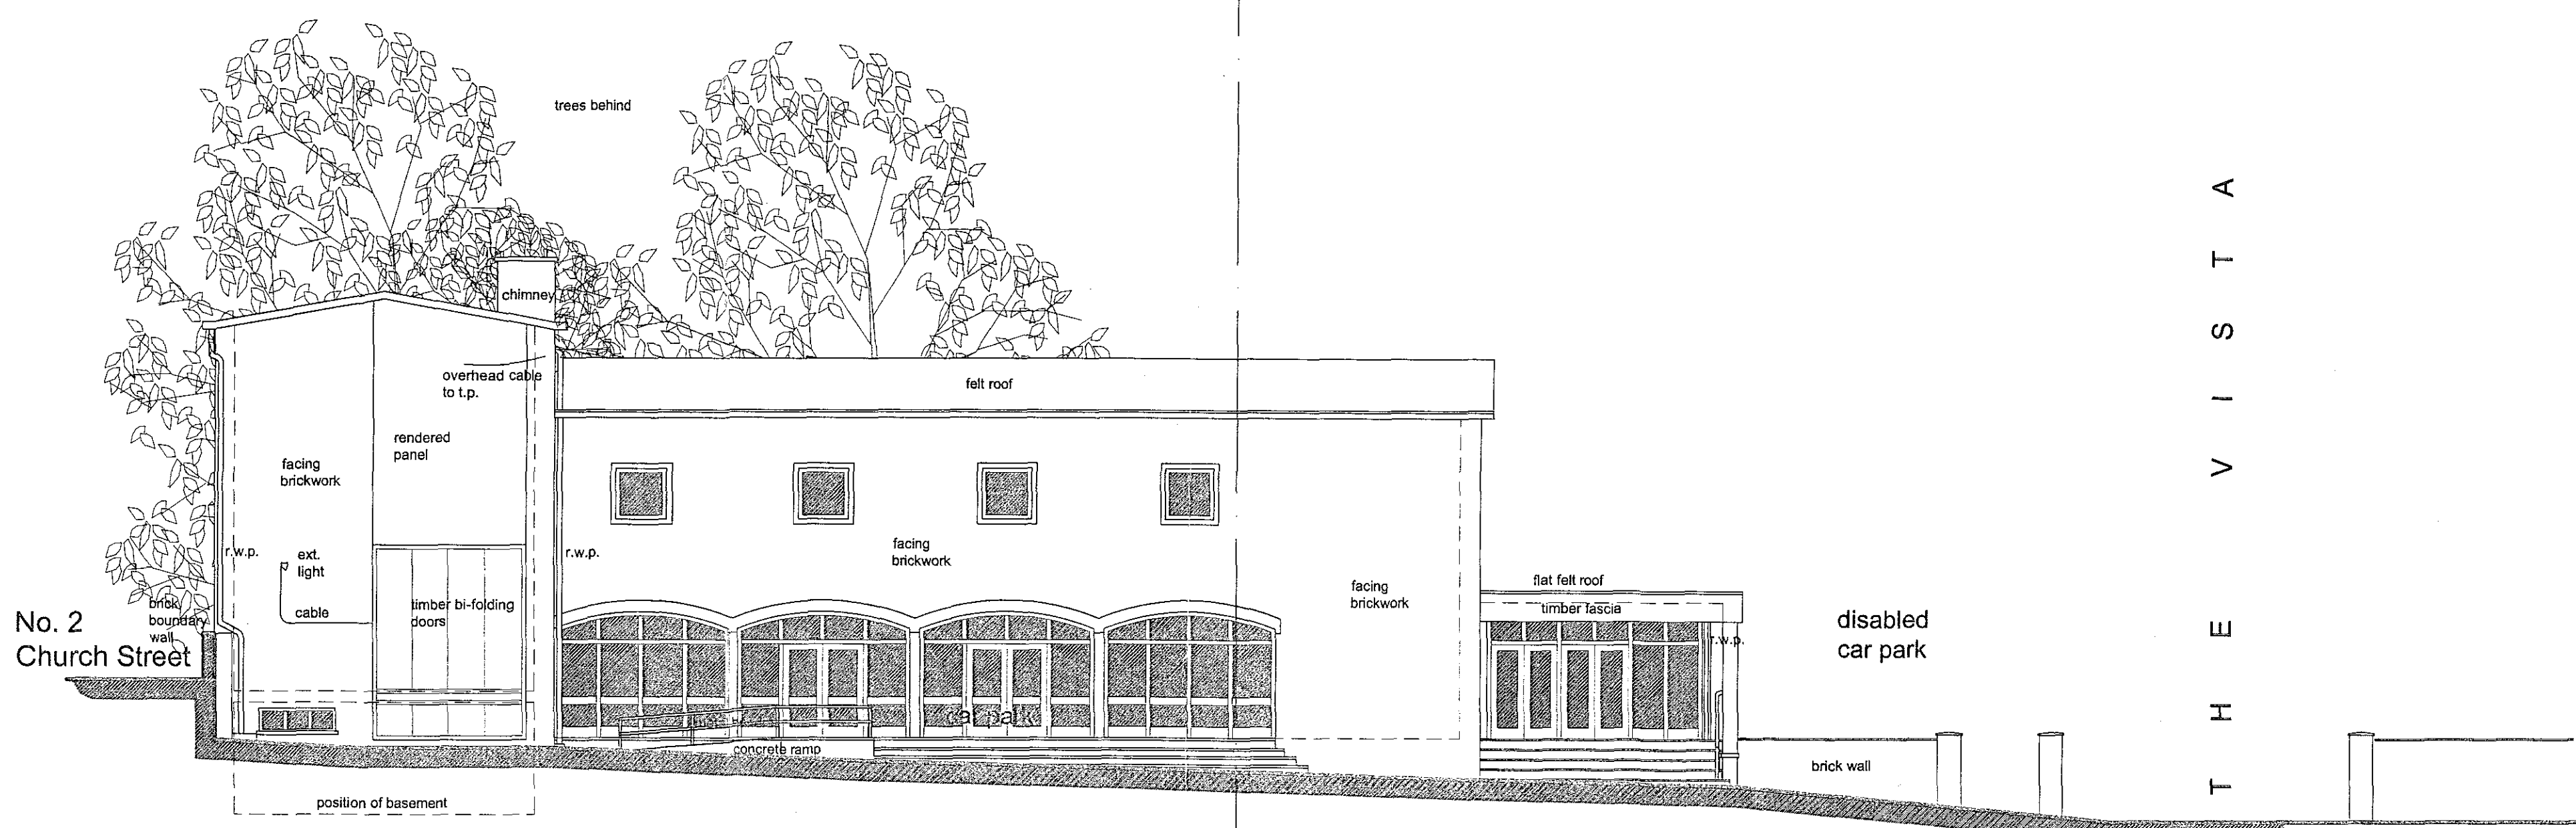


Front (North West) Elevation 1:100

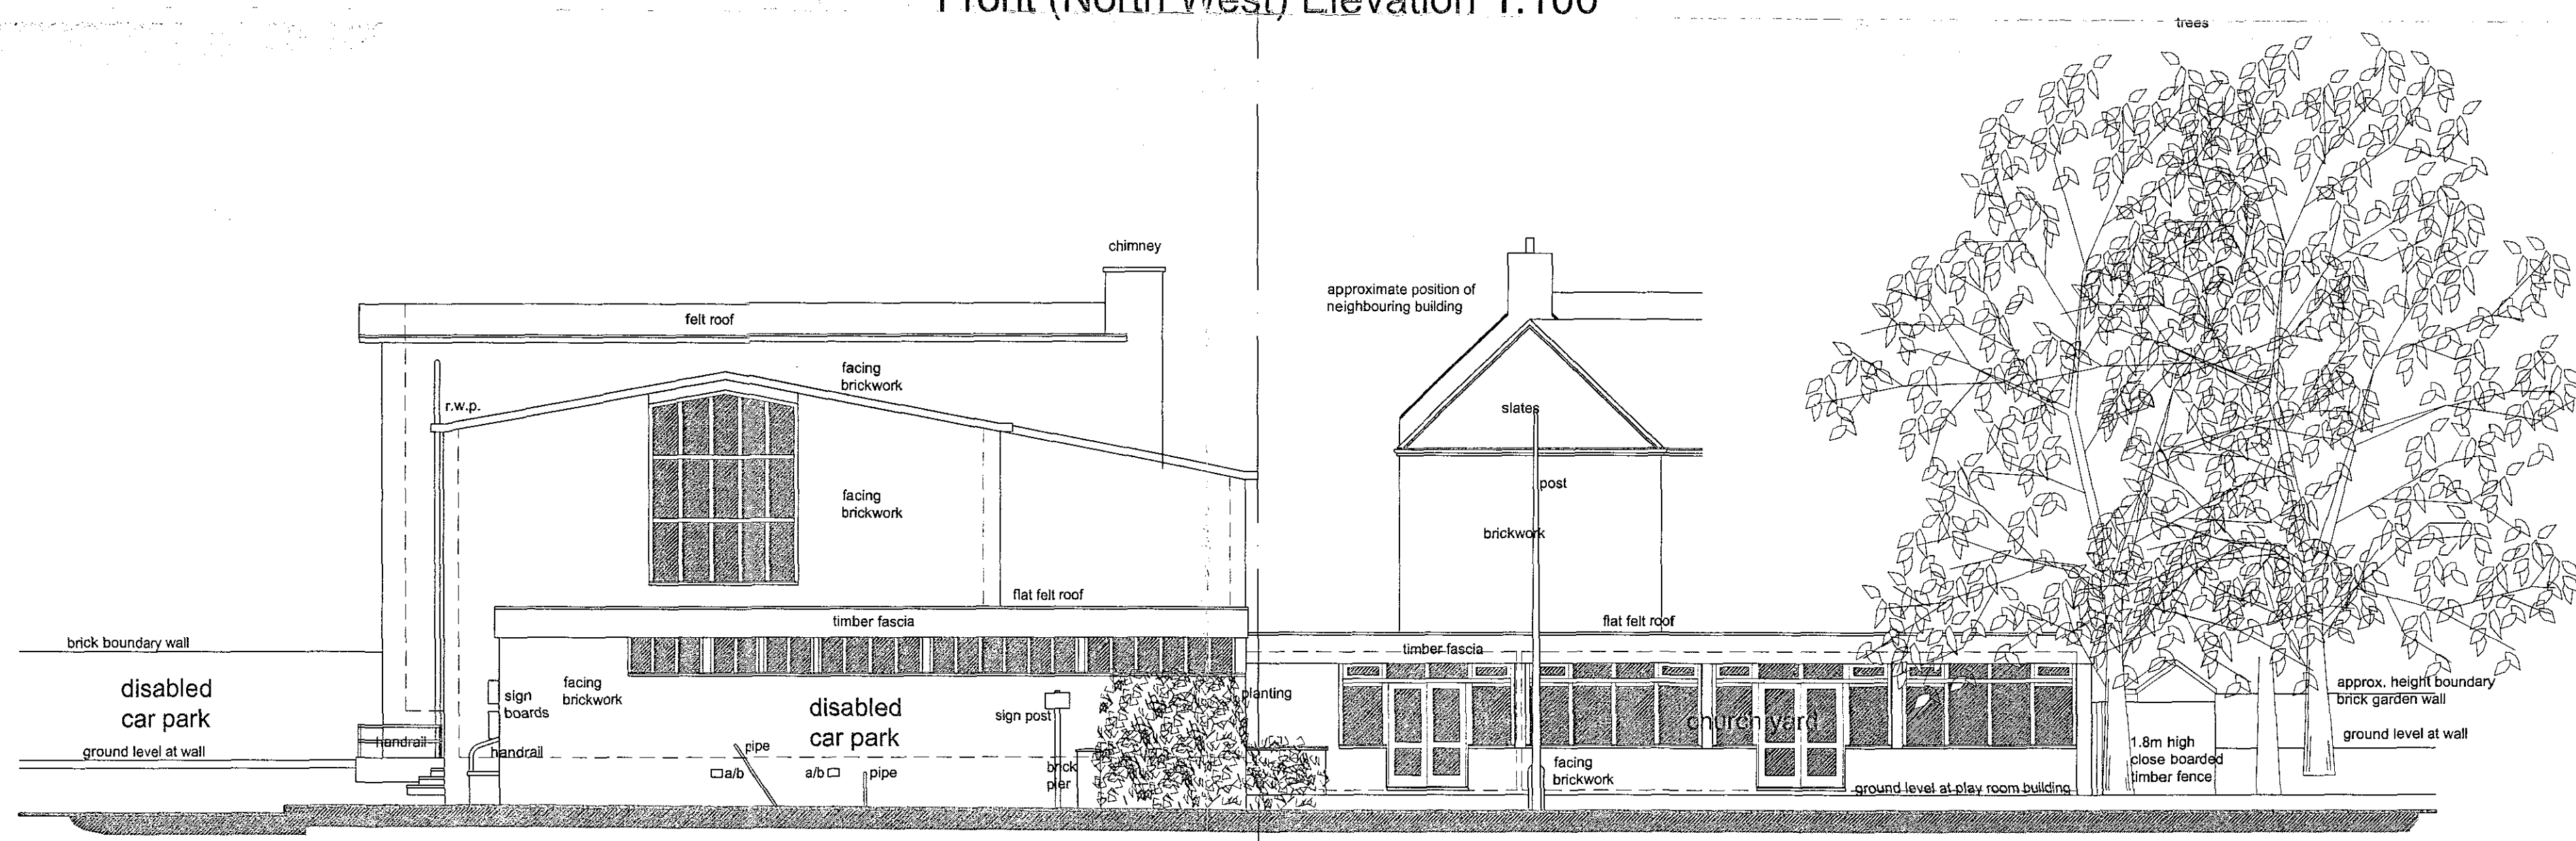

Side (South West) Elevation 1:100



Rear (South East) Elevation 1:100

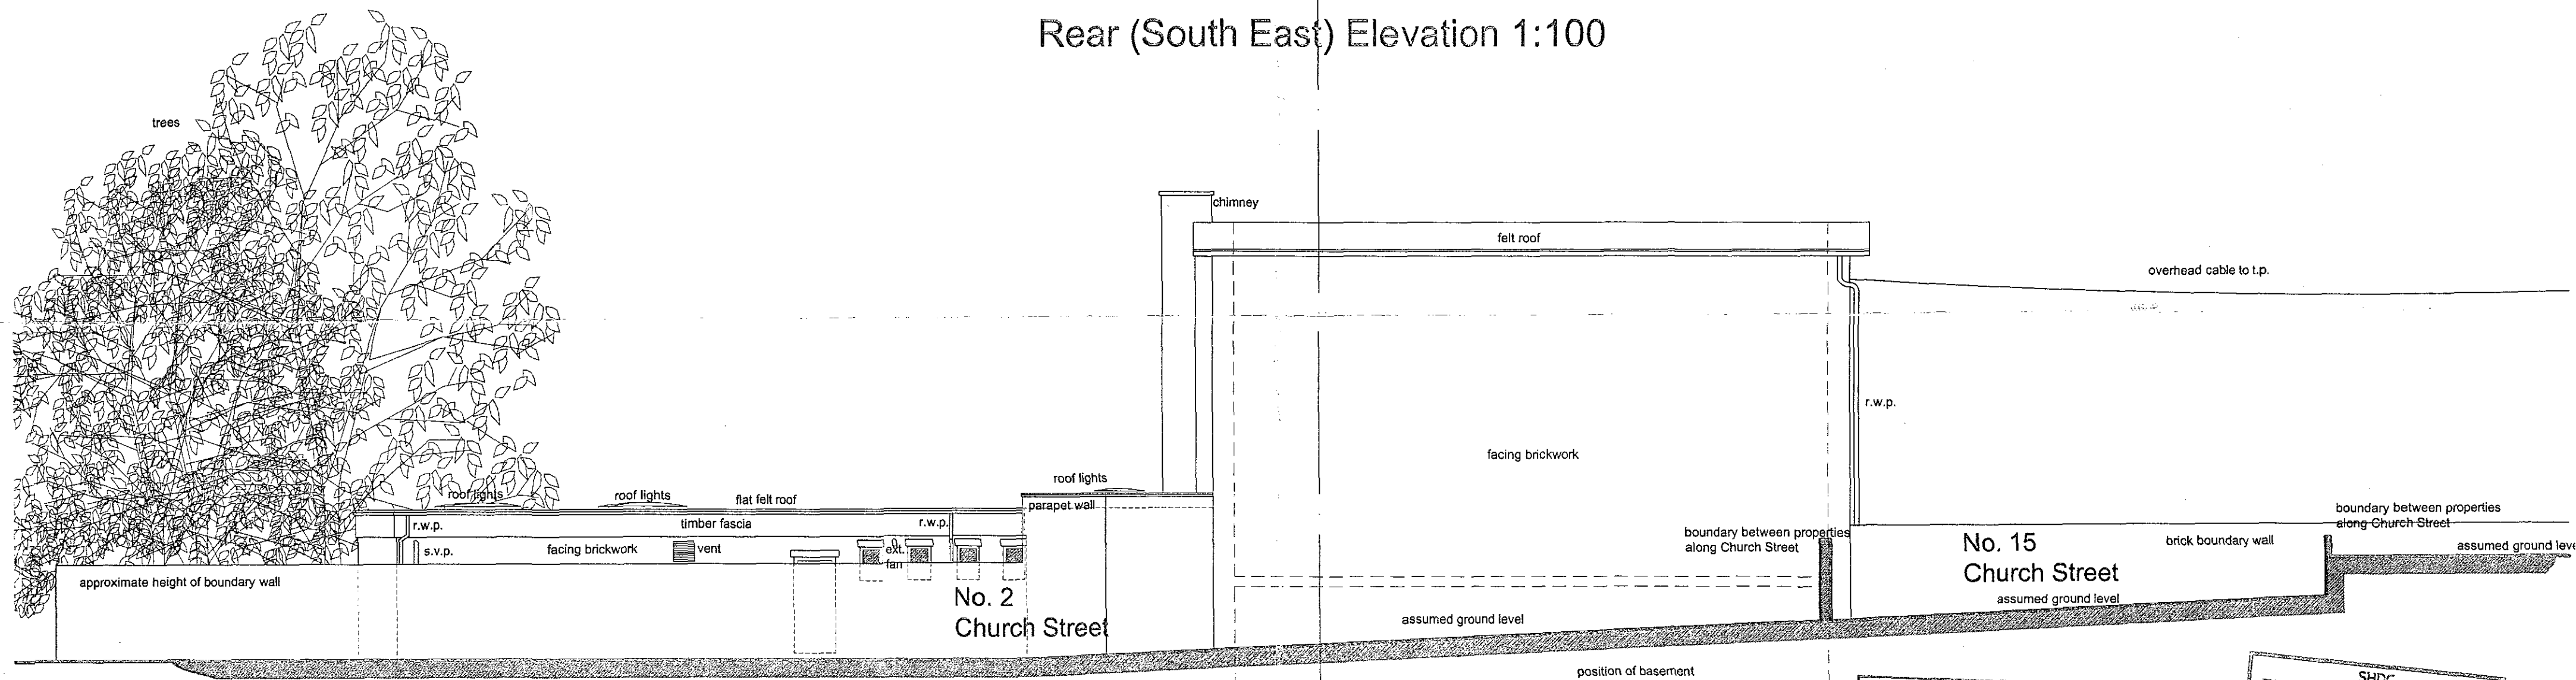

Side (North East) Elevation 1:100

DETERMINED
PLAN

SHDC
Planning & Development
31 MAR 2004
Ref: 04/3/04

Proposed Restoration Of Vista Hall, Spalding, Lincs.	JOB
1:100	SCALE
Survey Drawing - Elevations	TITLE
A March 2004 (Client Name)	REVISED

557/03A

Vista Voluntary Hub
December 2003

SEARCH