




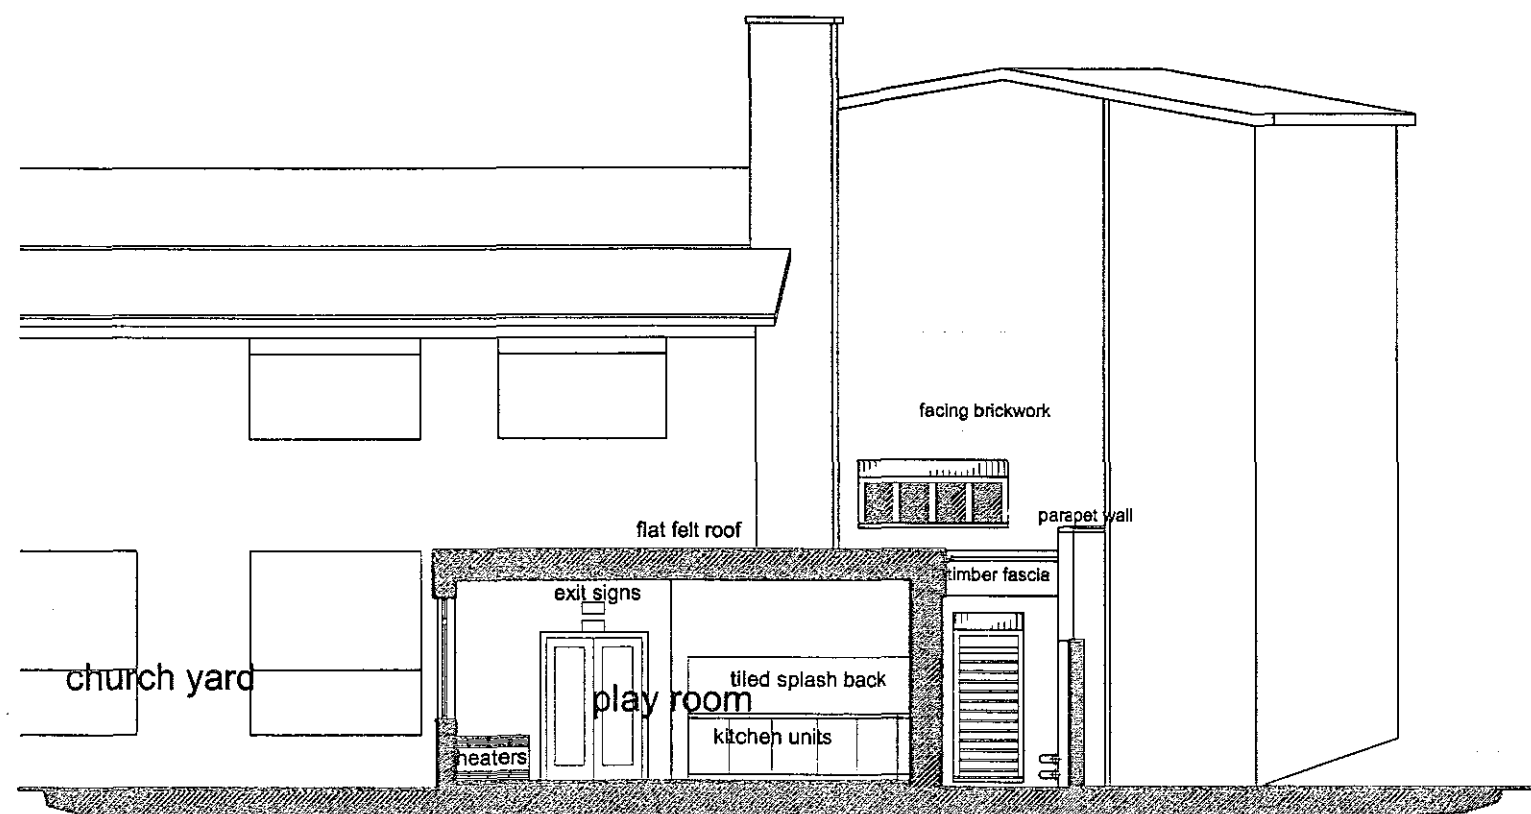


Section A-A 1:100

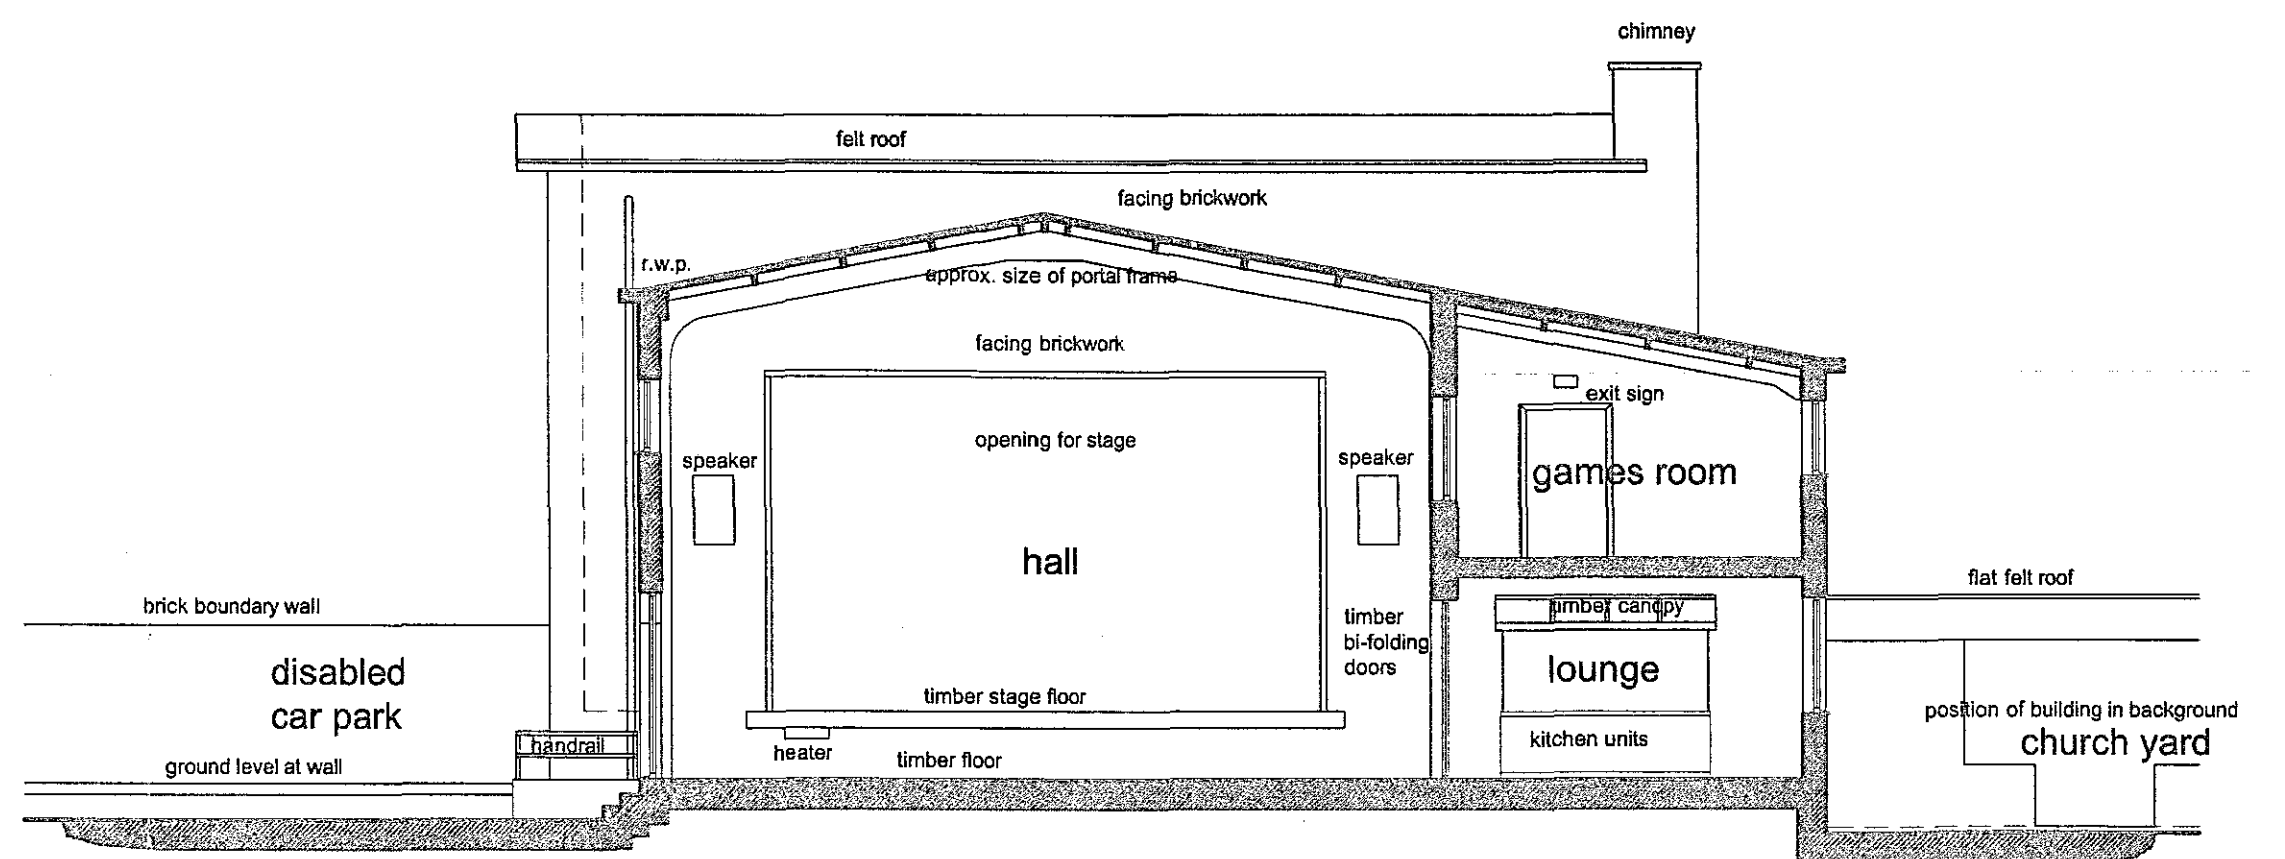


Section B-B 1:100

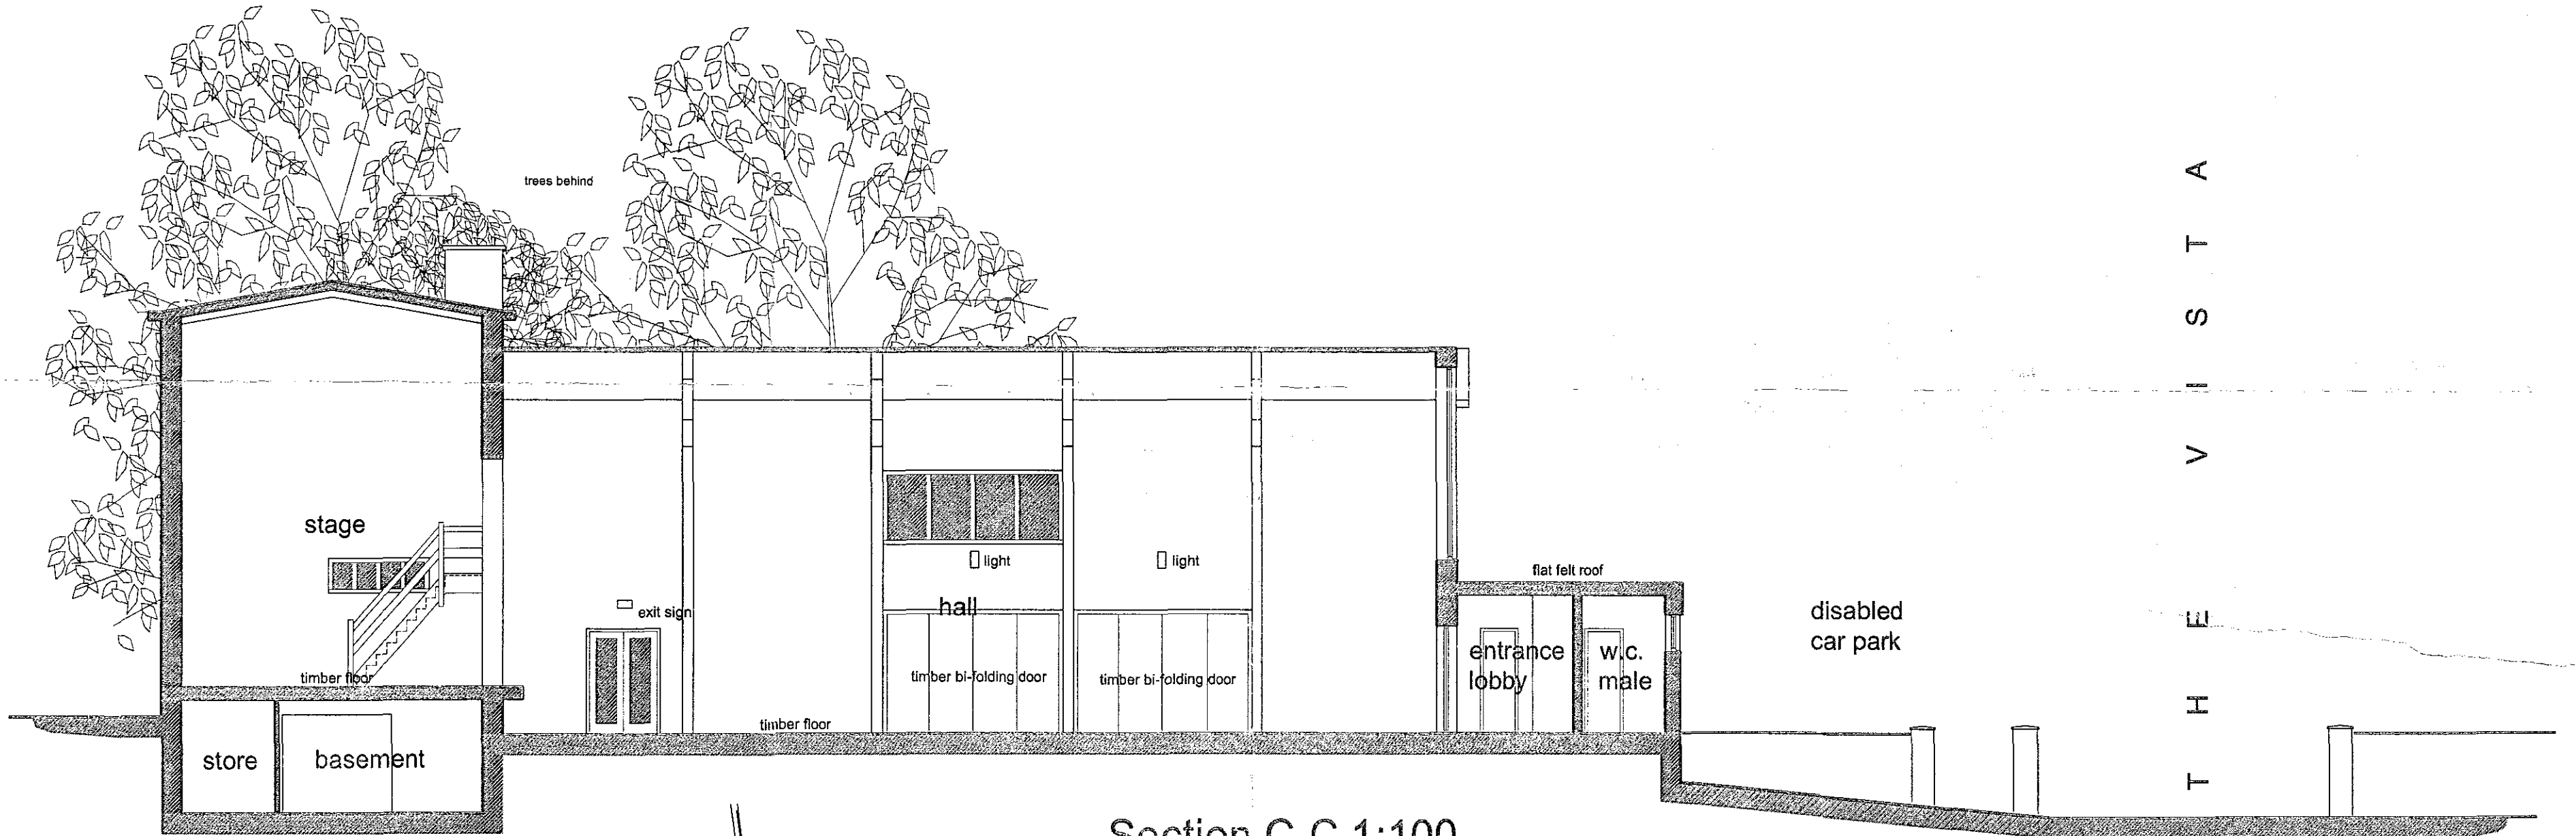

Section C-C 1:100

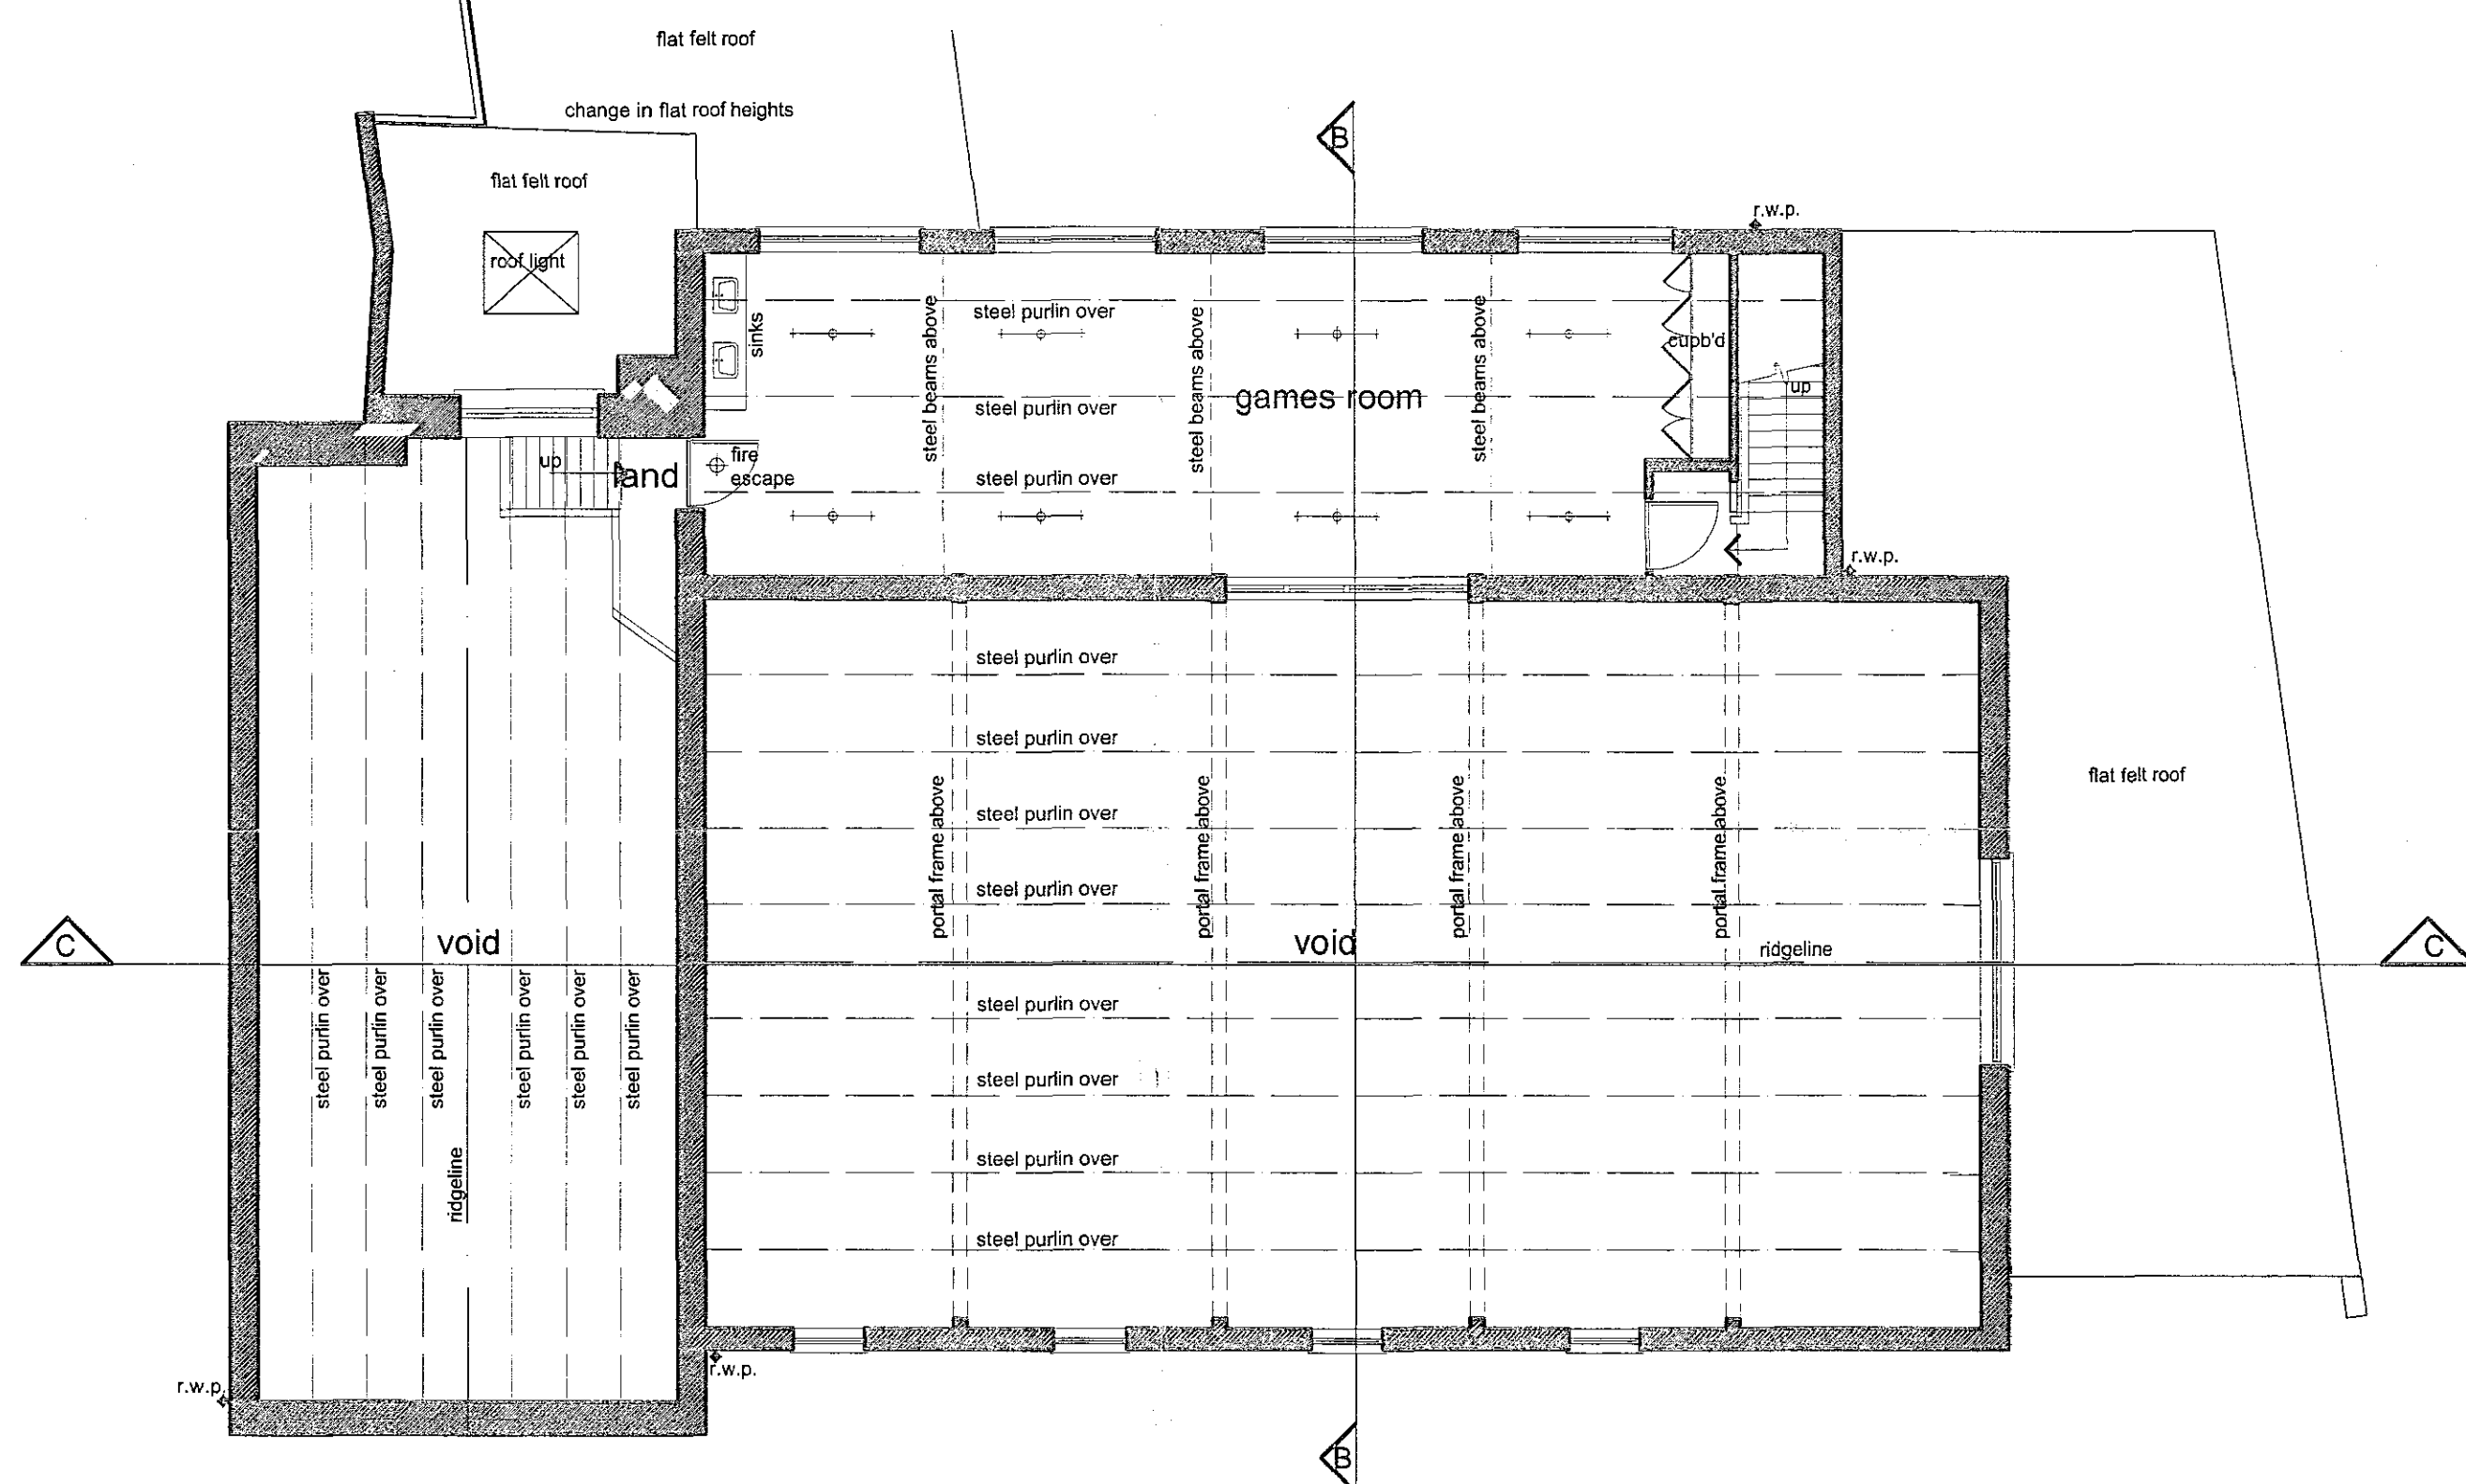

First Floor Plan 1:100

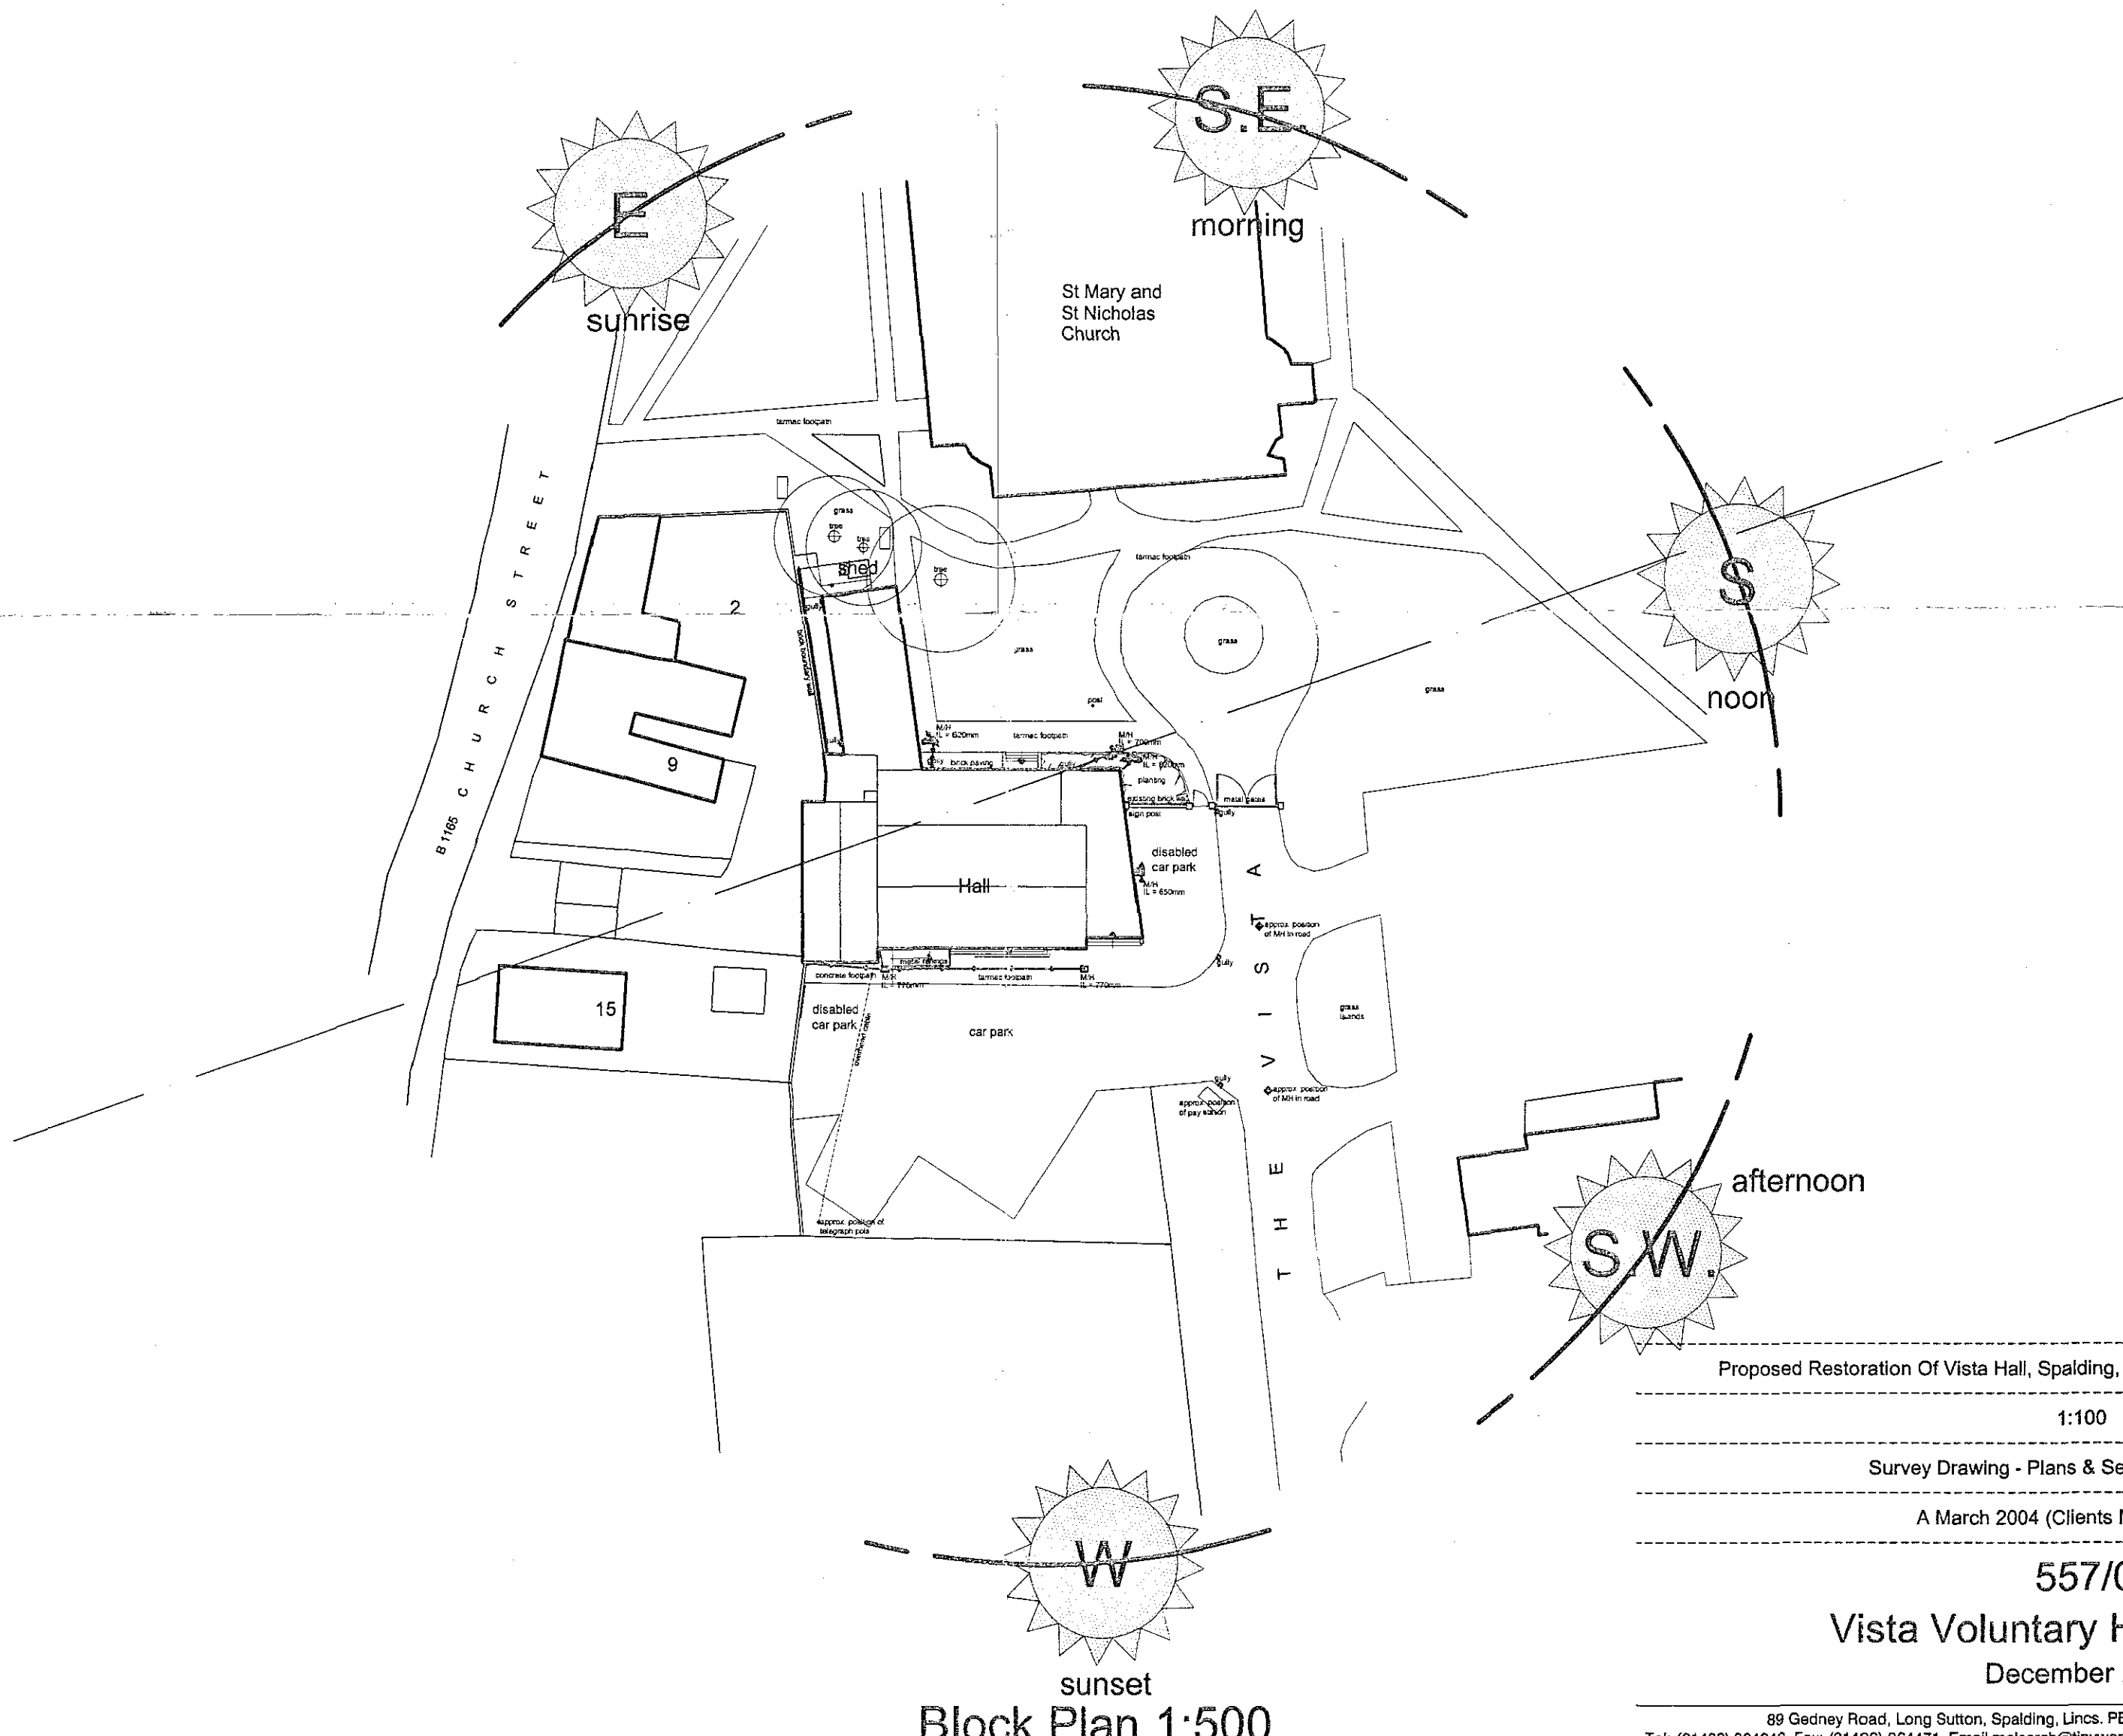

Block Plan 1:500

DETERMINED PLAN

SHDC
Planning & Development
3 1 MAR 2004
Ref: 005104

Proposed Restoration Of Vista Hall, Spalding, Lincs.
1:100 1:500
Survey Drawing - Plans & Sections
A March 2004 (Clients Name)

557/02A
Vista Voluntary Hub
December 2003

RESEARCH
Sustainable Ecological Architecture Ltd