




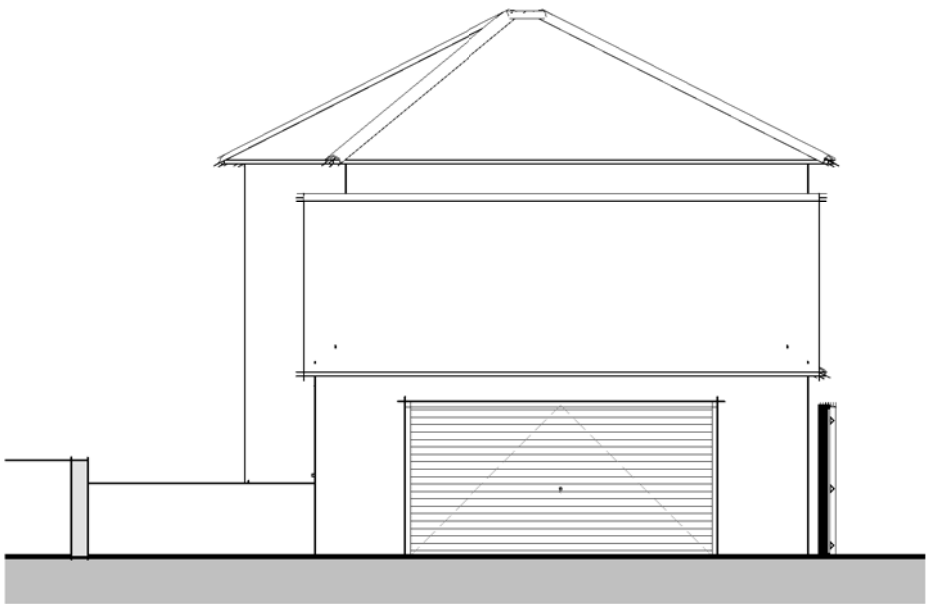

02 - Right Flank  
1 : 100

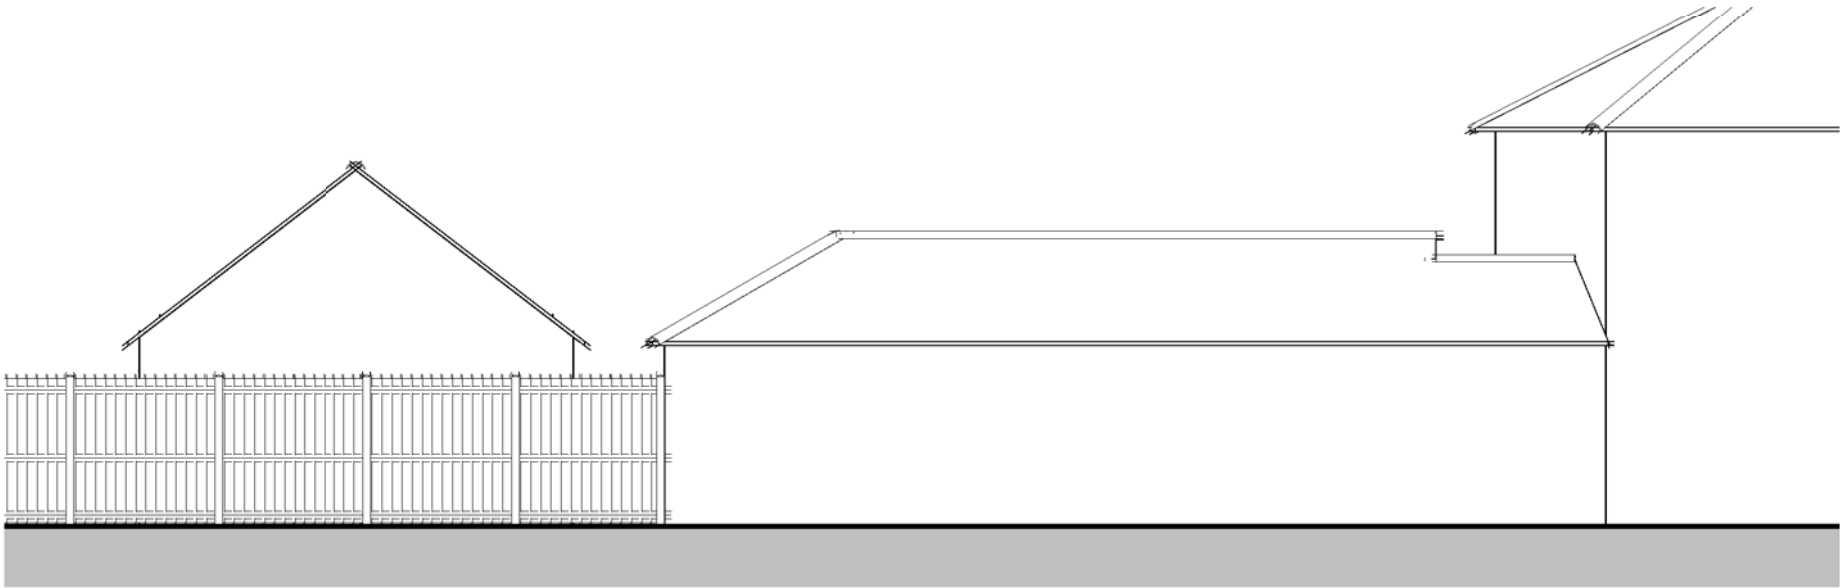

03 - Rear  
1 : 100

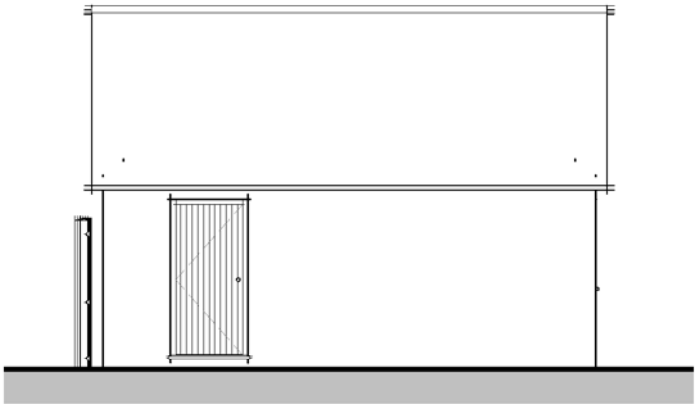

04 - Left Flank  
1 : 100