
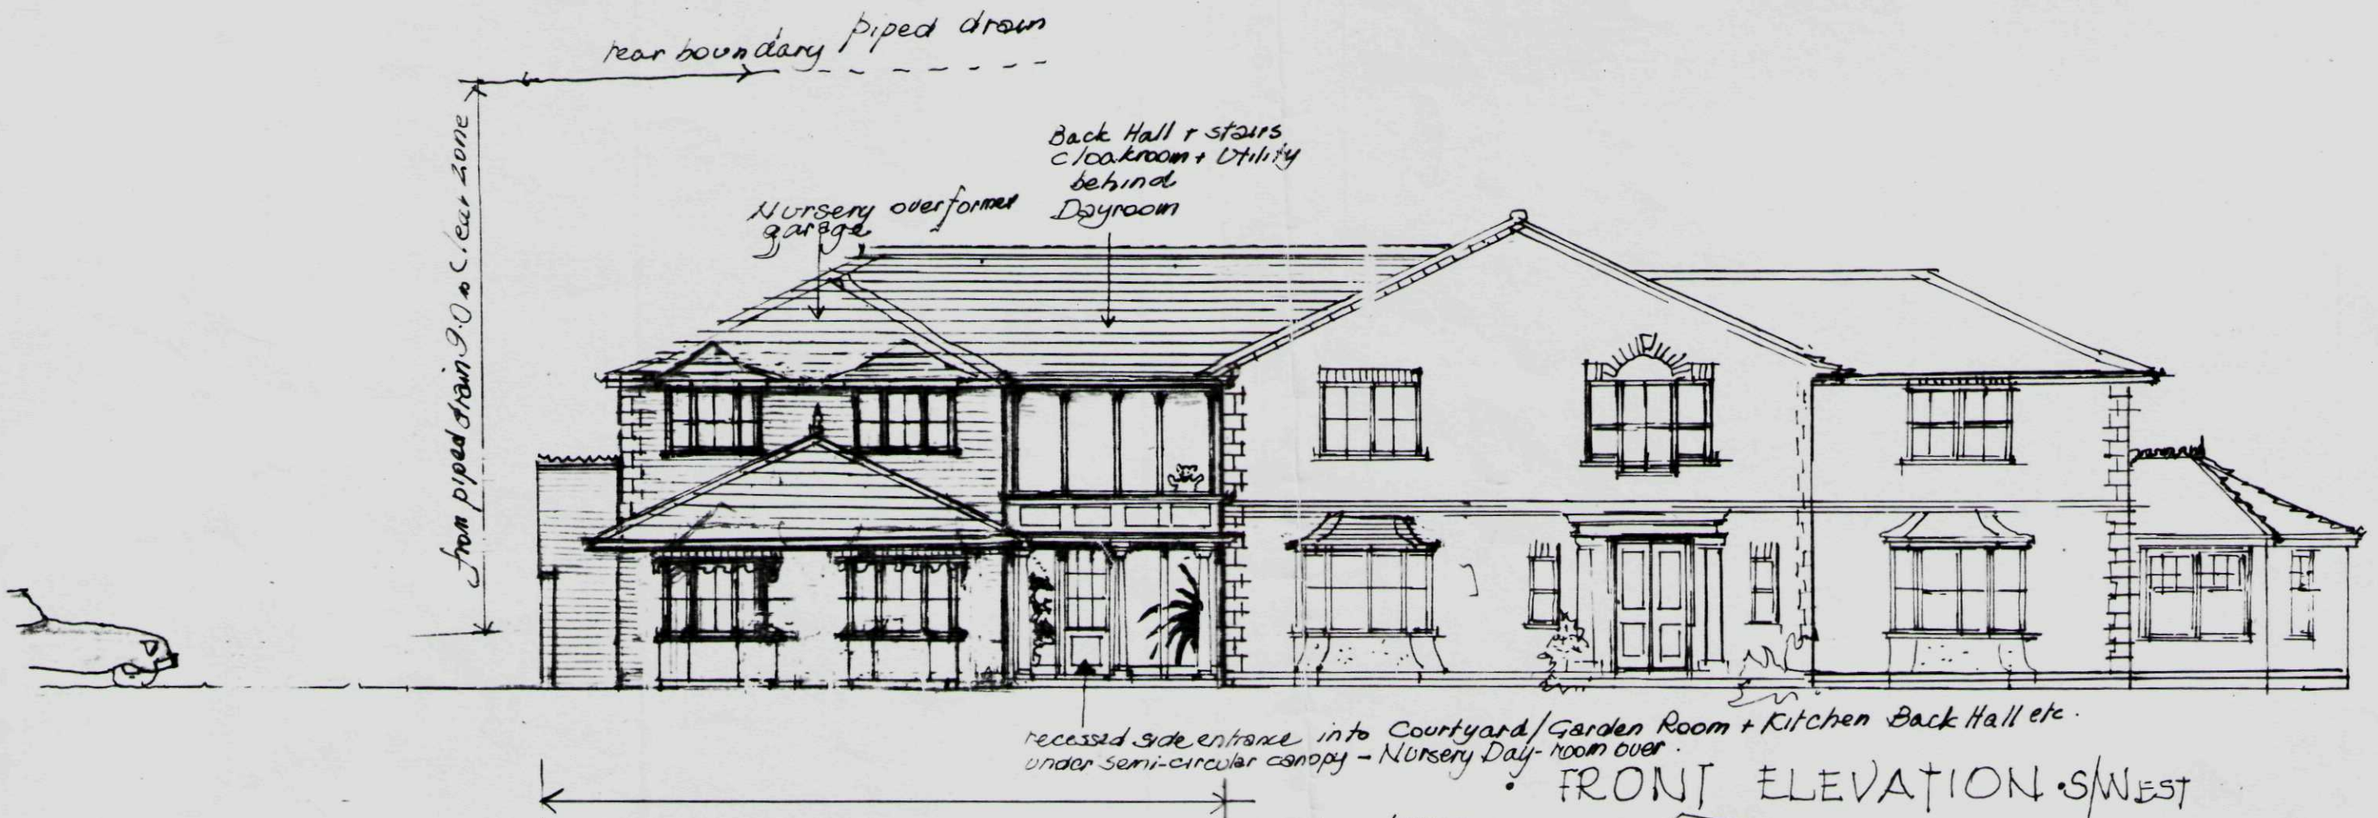


FRONT ELEVATION · S/WEST

The Garage (new) and the Play room (old garage) pivot at right angle from side entrance i.e. straightened out to read elevations

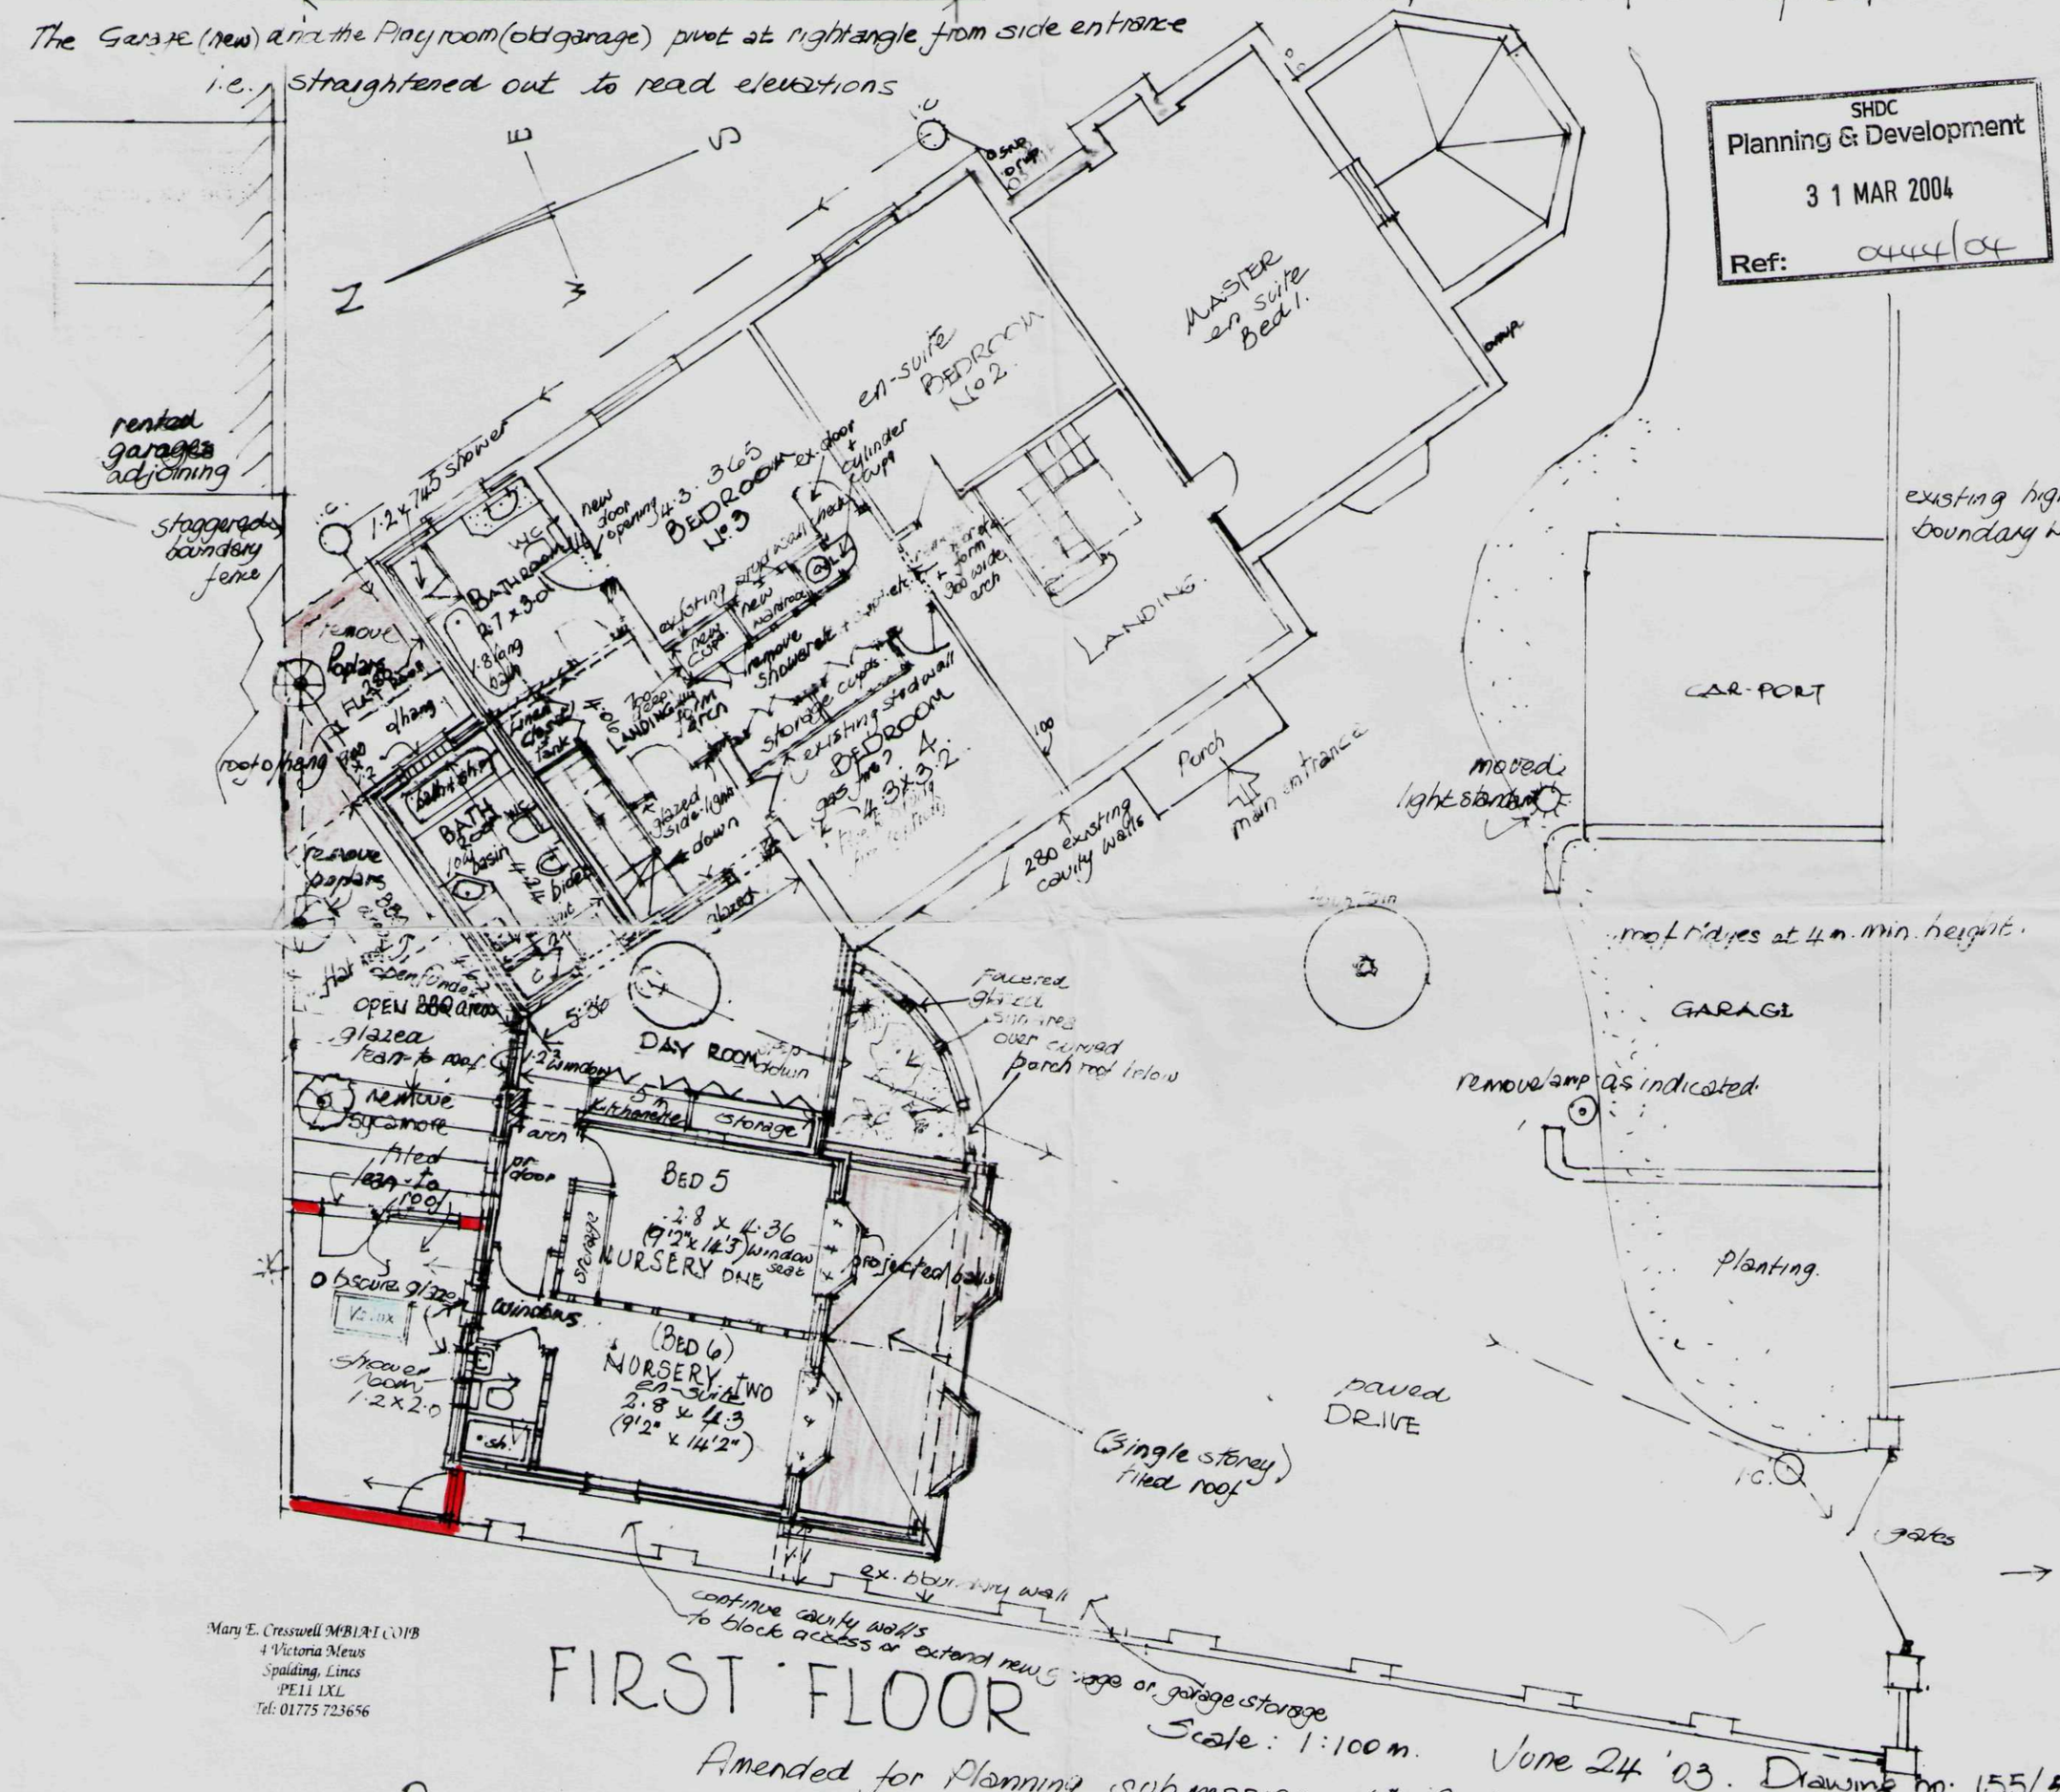

FIRST FLOOR

Scale: 1:100 m. June 24 '03. Drawing no: 155/5/6A

Amended for Planning submission 6th Aug '03.

SHDC
Planning & Development
3 1 MAR 2004
Ref: 0444/04


Mary E. Cresswell MBIAT COIB
4 Victoria Mews
Spalding, Lincs
PE11 1XL
Tel: 01775 723656

Amendments to Proposed extensions to "Ascalon" for Mr and Mrs J. Rodgers.

A - amendment requested by Planning to obscure glaze windows to Nursery No 2.

Dwg. no. 155/6B

B. resited garage/car port. Reduced area formerly garage with single storey Study.

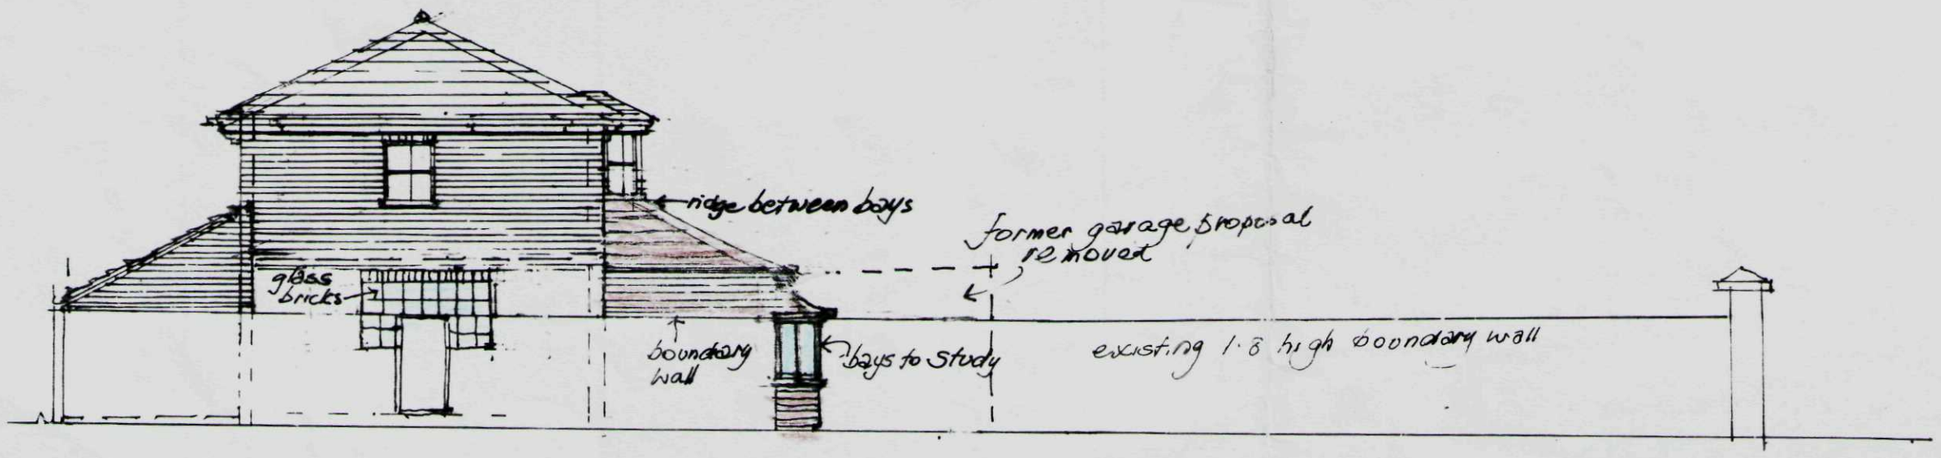

SIDE ELEVATION (north)

DETERMINED PLAN