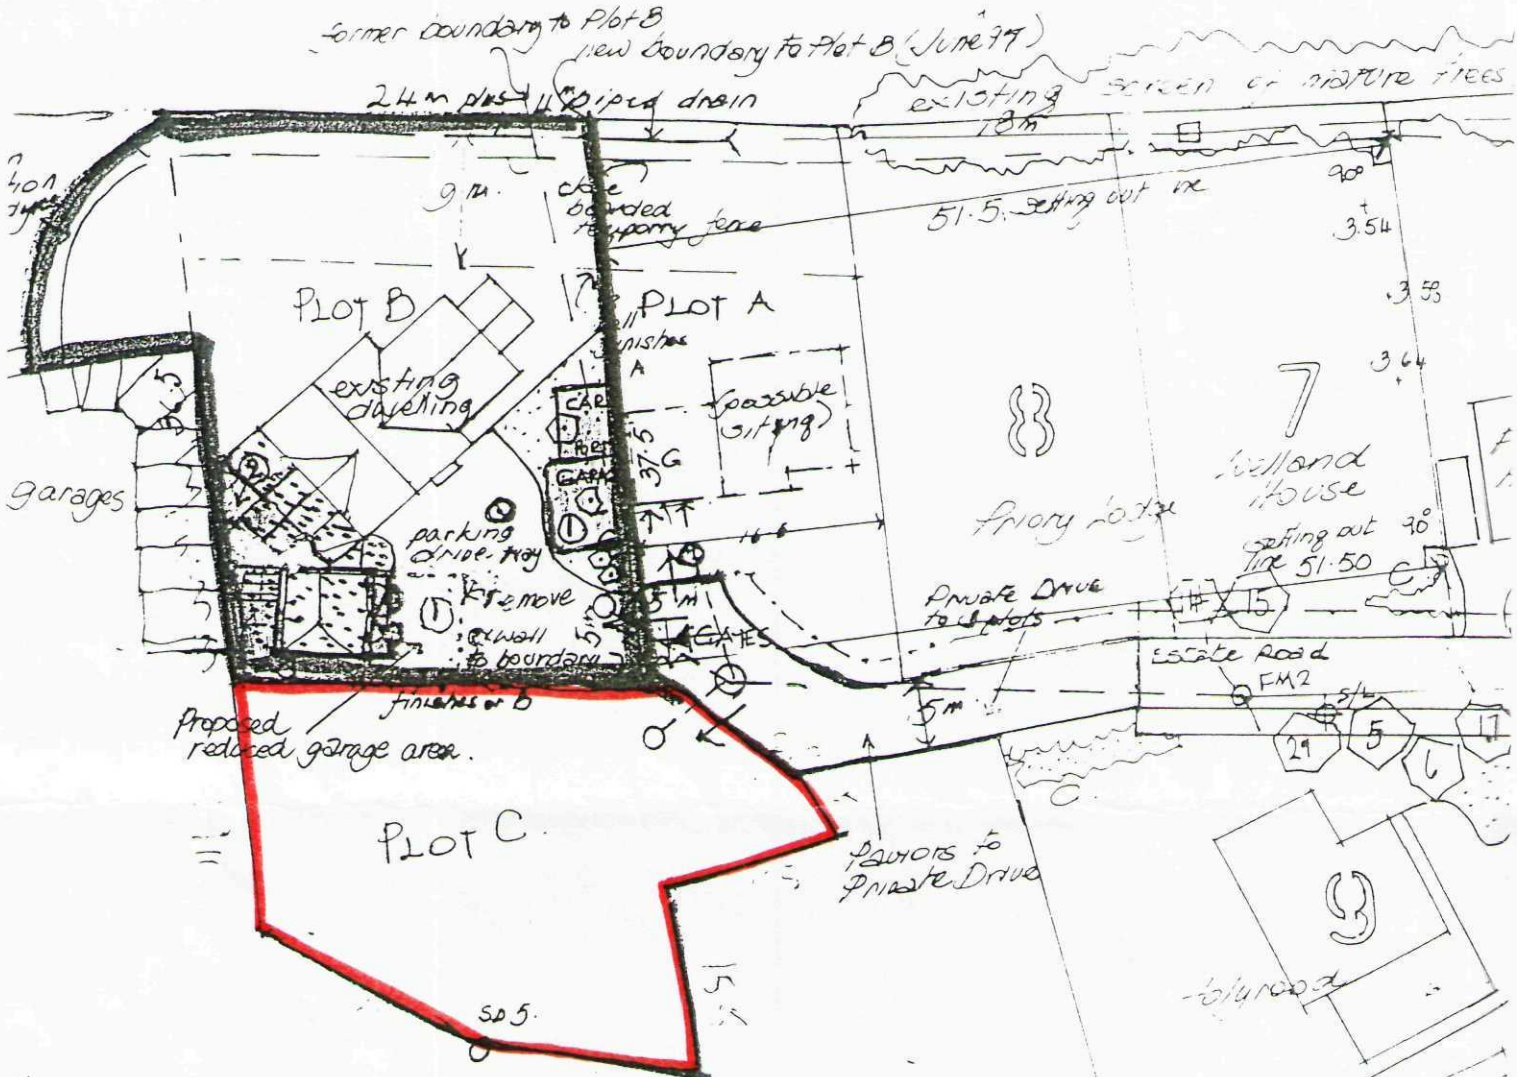


"ASCALON" (PLOT B)
WESTBOURNE GARDENS
SPALDING for MR & MRS J. ROGERS

EXTENSIONS TO DWELLING SHOWING AMENDMENTS TO PLANNING APPLICATION (approved) H16/0987/03
date: 03/10/03.

1. GARAGE REDUCED TO PROVIDE STUDY + re-sited on south boundary wall with carport
2. SIDE EXTENSION - extend Breakfast-room 2ms + reduced glazed roof adjacent to BBQ area

Mary E. Cresswell MBIAT (Cert)
4 Victoria Mews
Spalding Lincs
PE11 1XL
Tel. 01775 723056