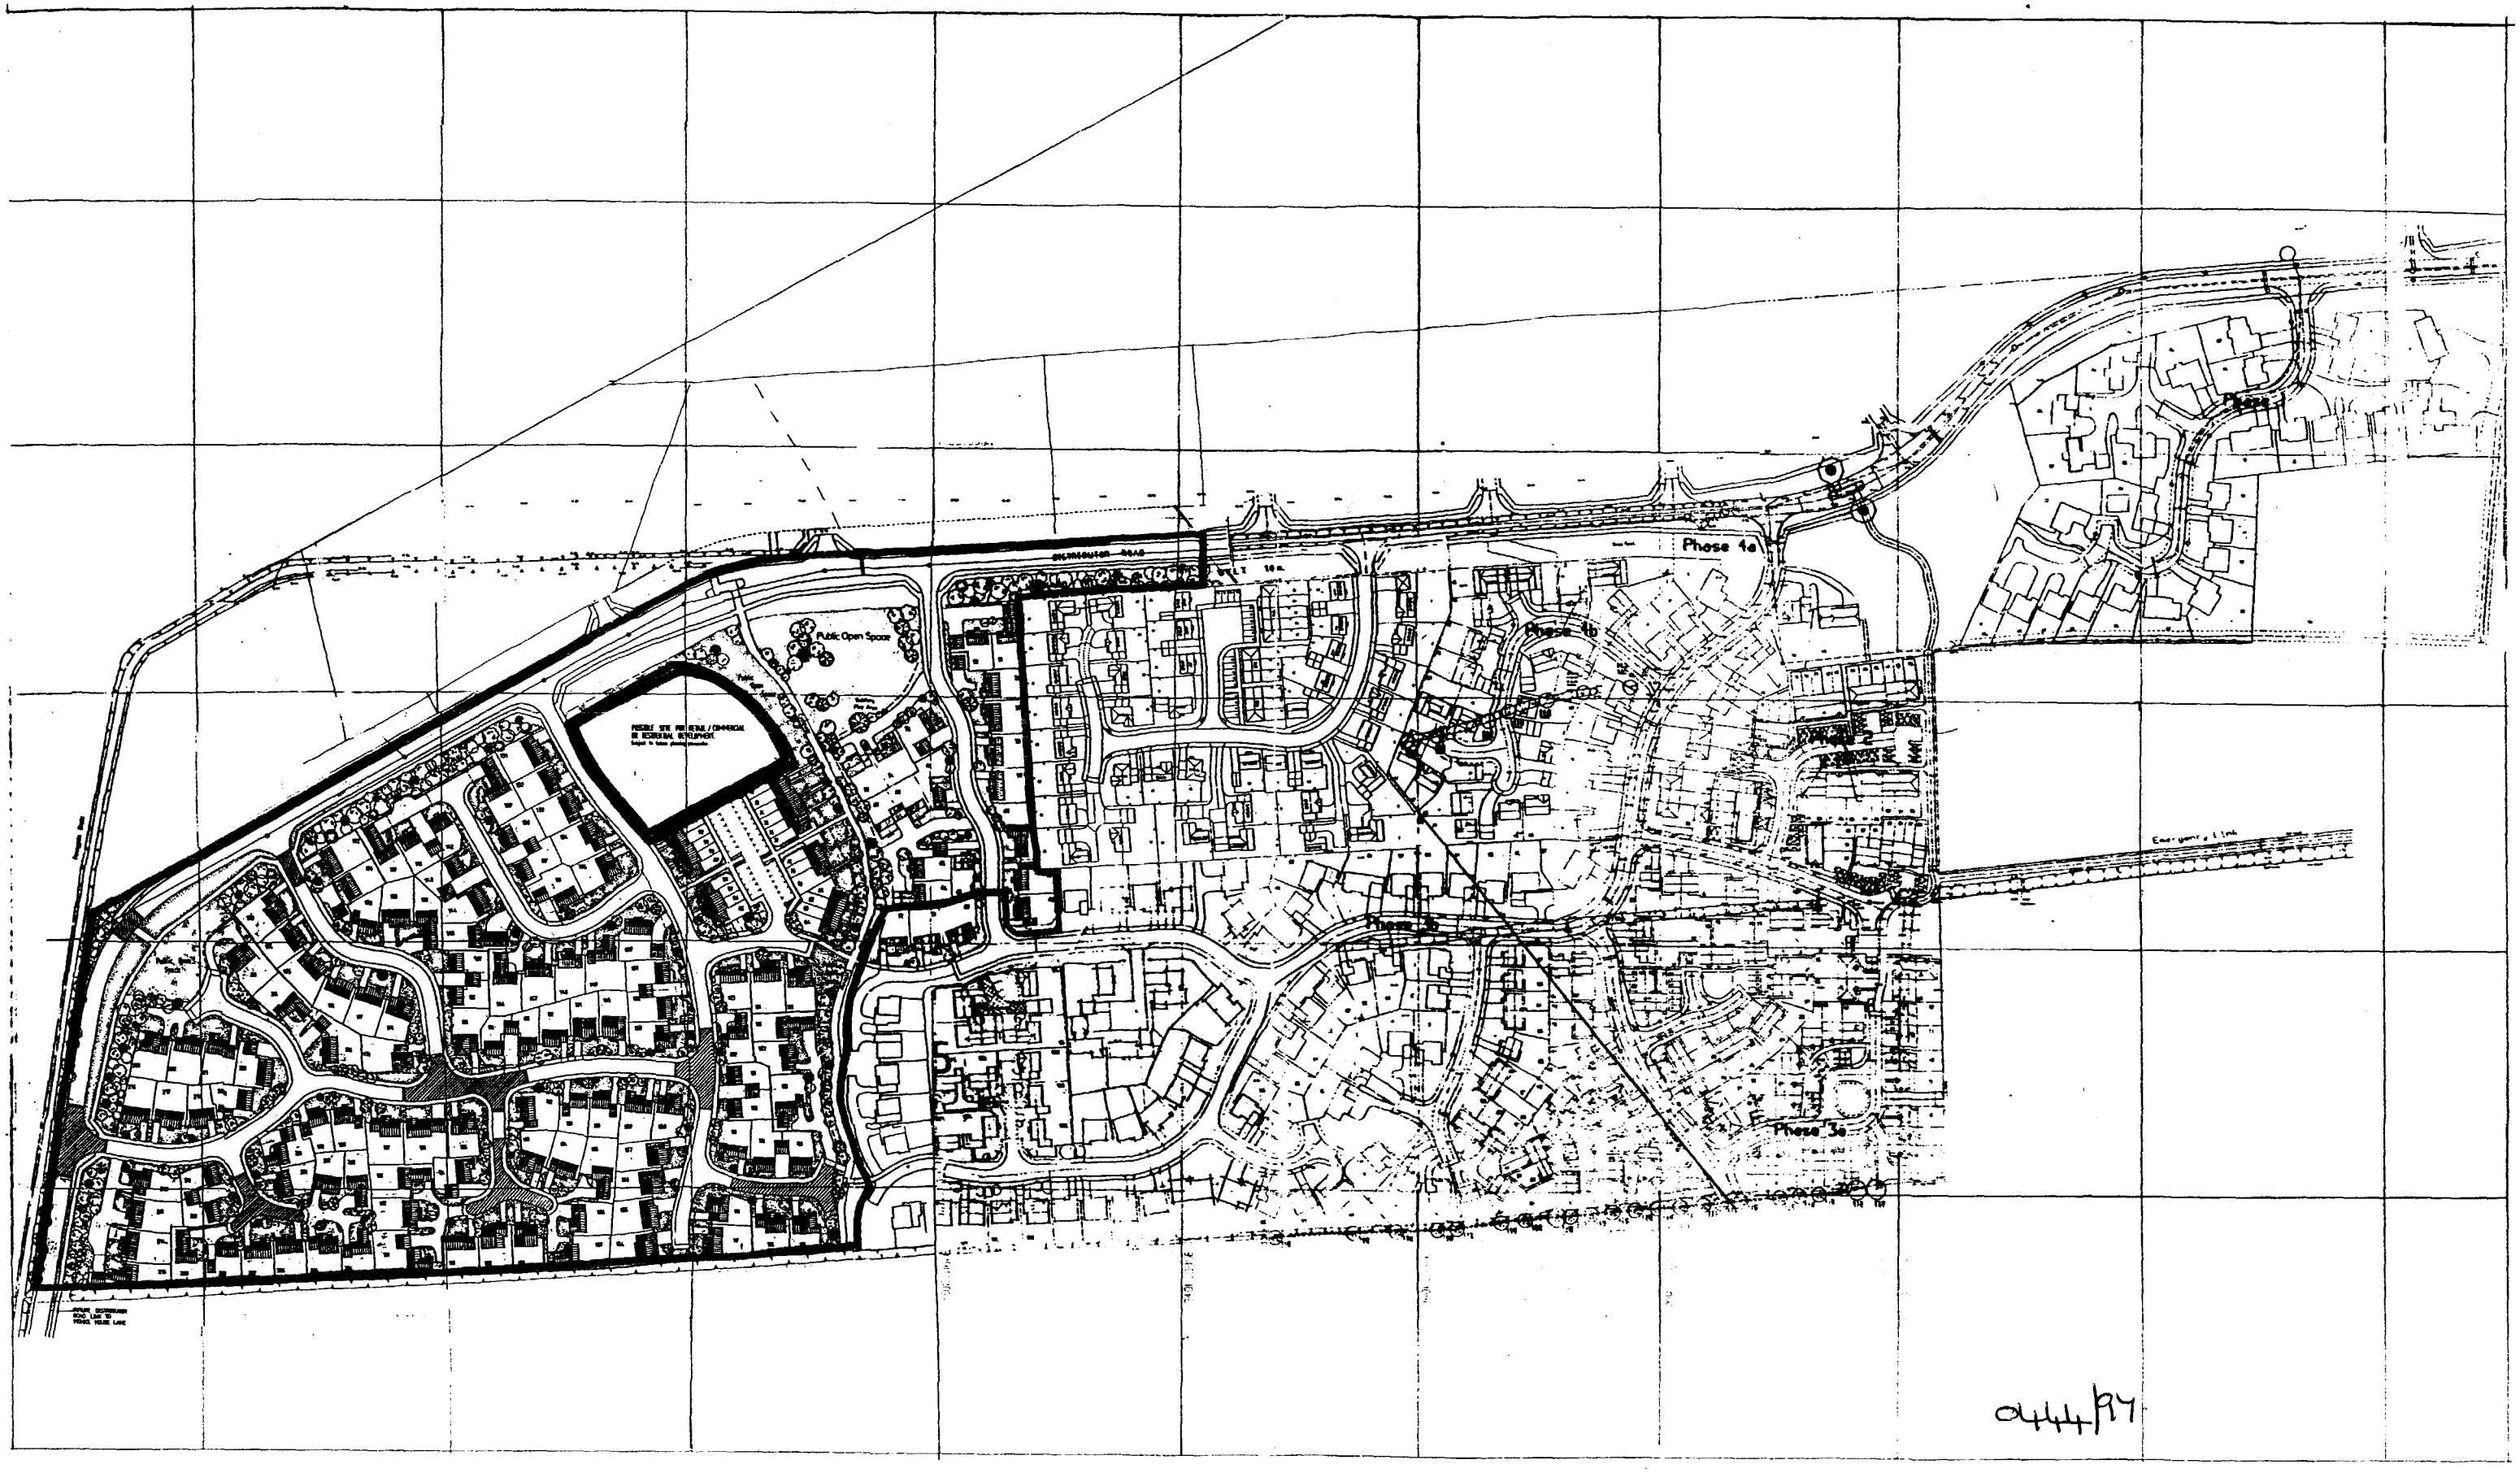


0444/97

Proposed Development Plan :

"Land to the west of Woolram Wygate, Spalding, Lincs"

Drg N° : WW / 106 / A	Date : 15 APRIL 1997
Revision : A	Drawn : James R. Brown.

Scale :

0 20 40 60 80 100 120 140m.

N

Drawing Title : Location Plan.

DETERMINED PLAN

ALLISON HOMES
Swallow House, Banbury Close, West Elloe Avenue
Spalding, Lincs. PE11 2BS
Telephone (01775) 724761 Fax (01775) 762163