


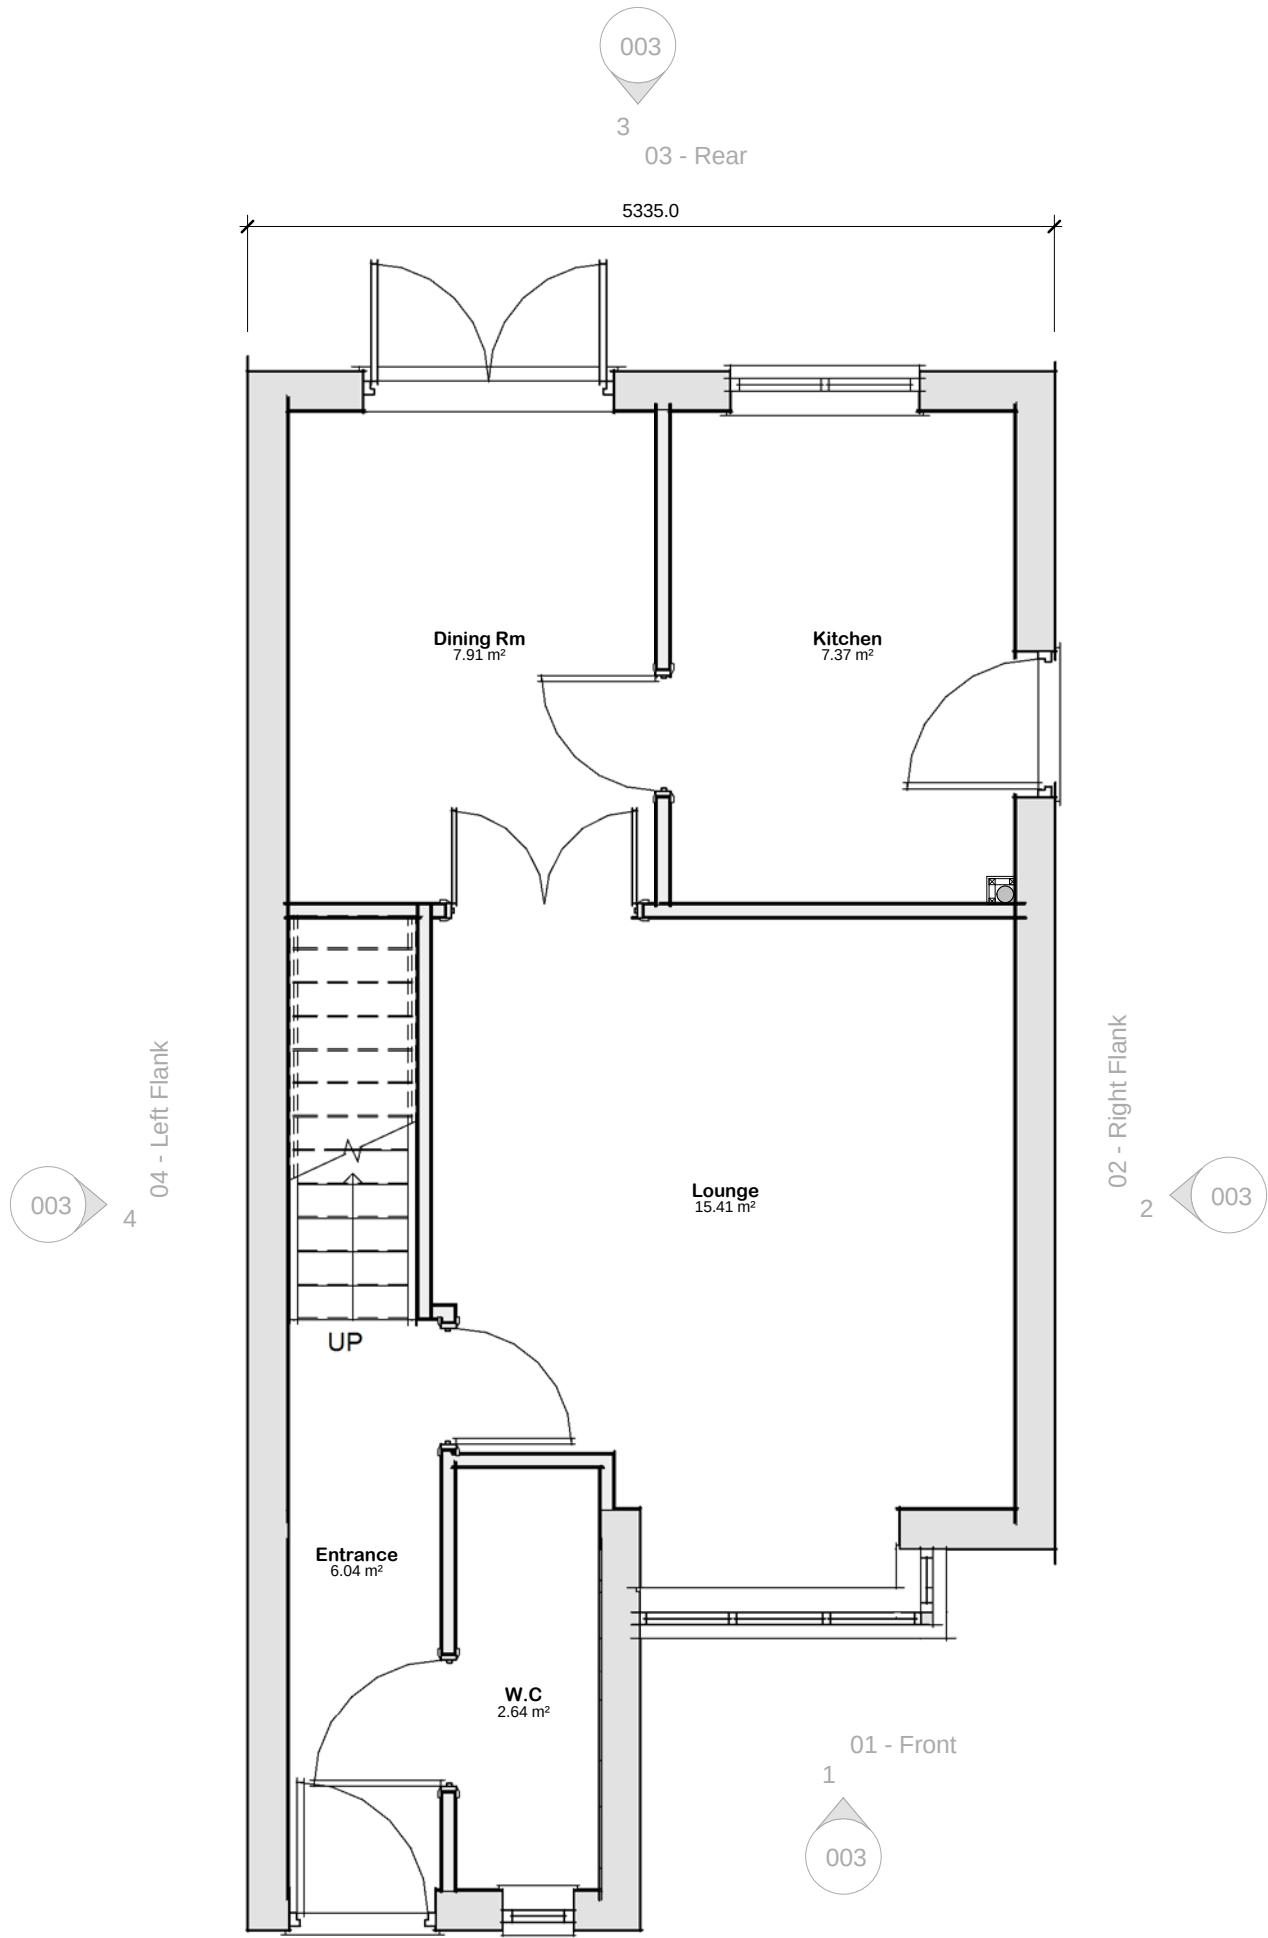

07-Room Schedule Grd Floor		
Name	Area	Perimeter
Dining Rm	7.90 m²	11.4 m
Entrance	6.05 m²	14.7 m
Kitchen	7.35 m²	11.0 m
Lounge	15.40 m²	16.5 m
W.C	2.65 m²	7.6 m
Grand total: 5	39.35 m²	61.2 m

01 - Ground Floor Plan
1 : 50