


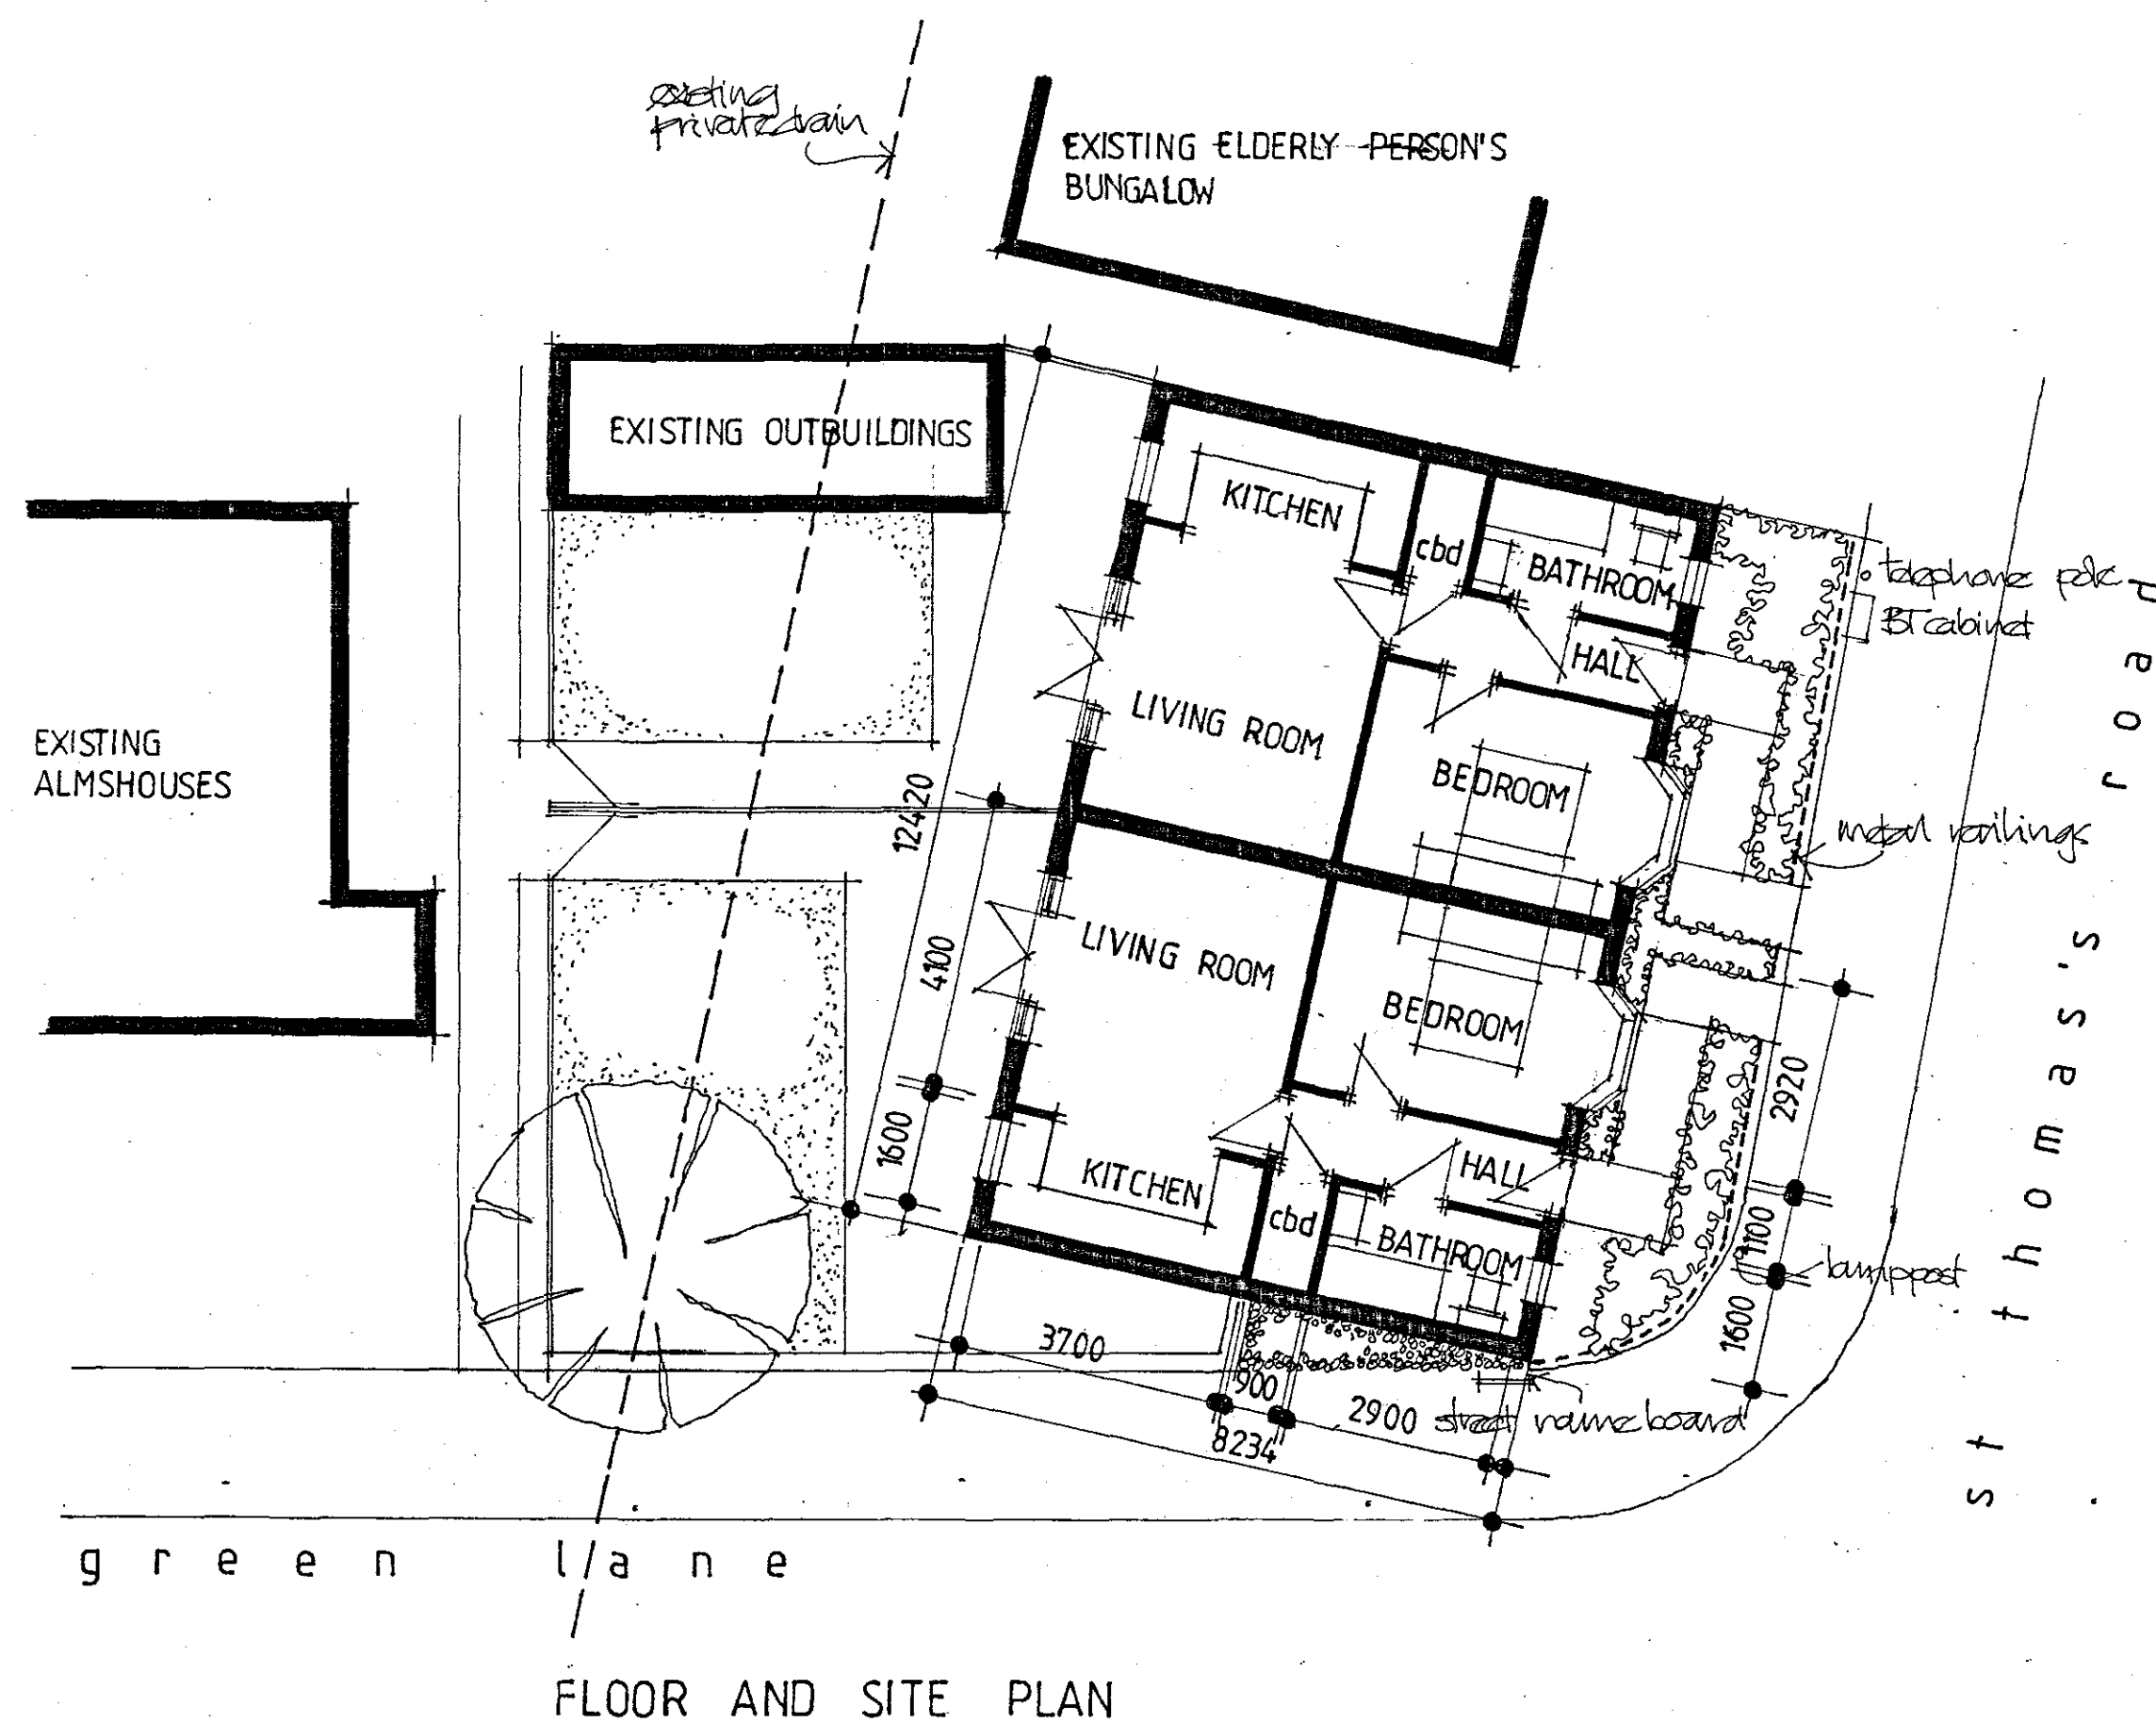

Trevor A Clay RIBA Ltd
Chartered Architects
14 Old Fendike Road
Weston Hills
SPALDING
Lincolnshire PE12 6DD

Tel/Fax: 01406 380027 Mob: 07778 597975 Email: trevorclay@btscali.co.uk

project: PROPOSED NEW ALMSHOUSES AT
GREEN LANE / ST THOMAS'S ROAD, SPALDING
FOR SPALDING TOWN HUSBANDS

drawing: SKETCH DESIGN 2

Left for comment 29/2/08

date: 15 February 08 proj. no: 03/112/PA
scale: 1:100/1250 drg. no: 003 rev: