
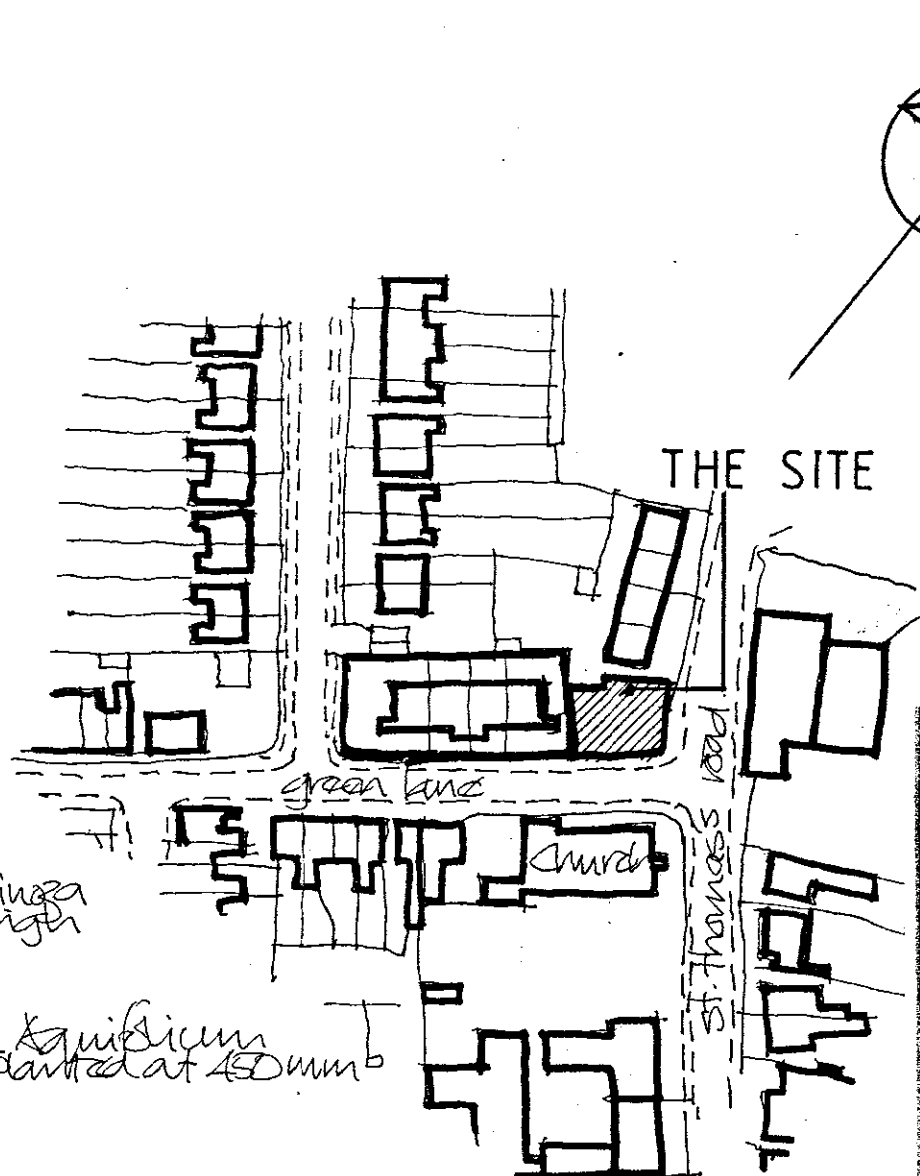
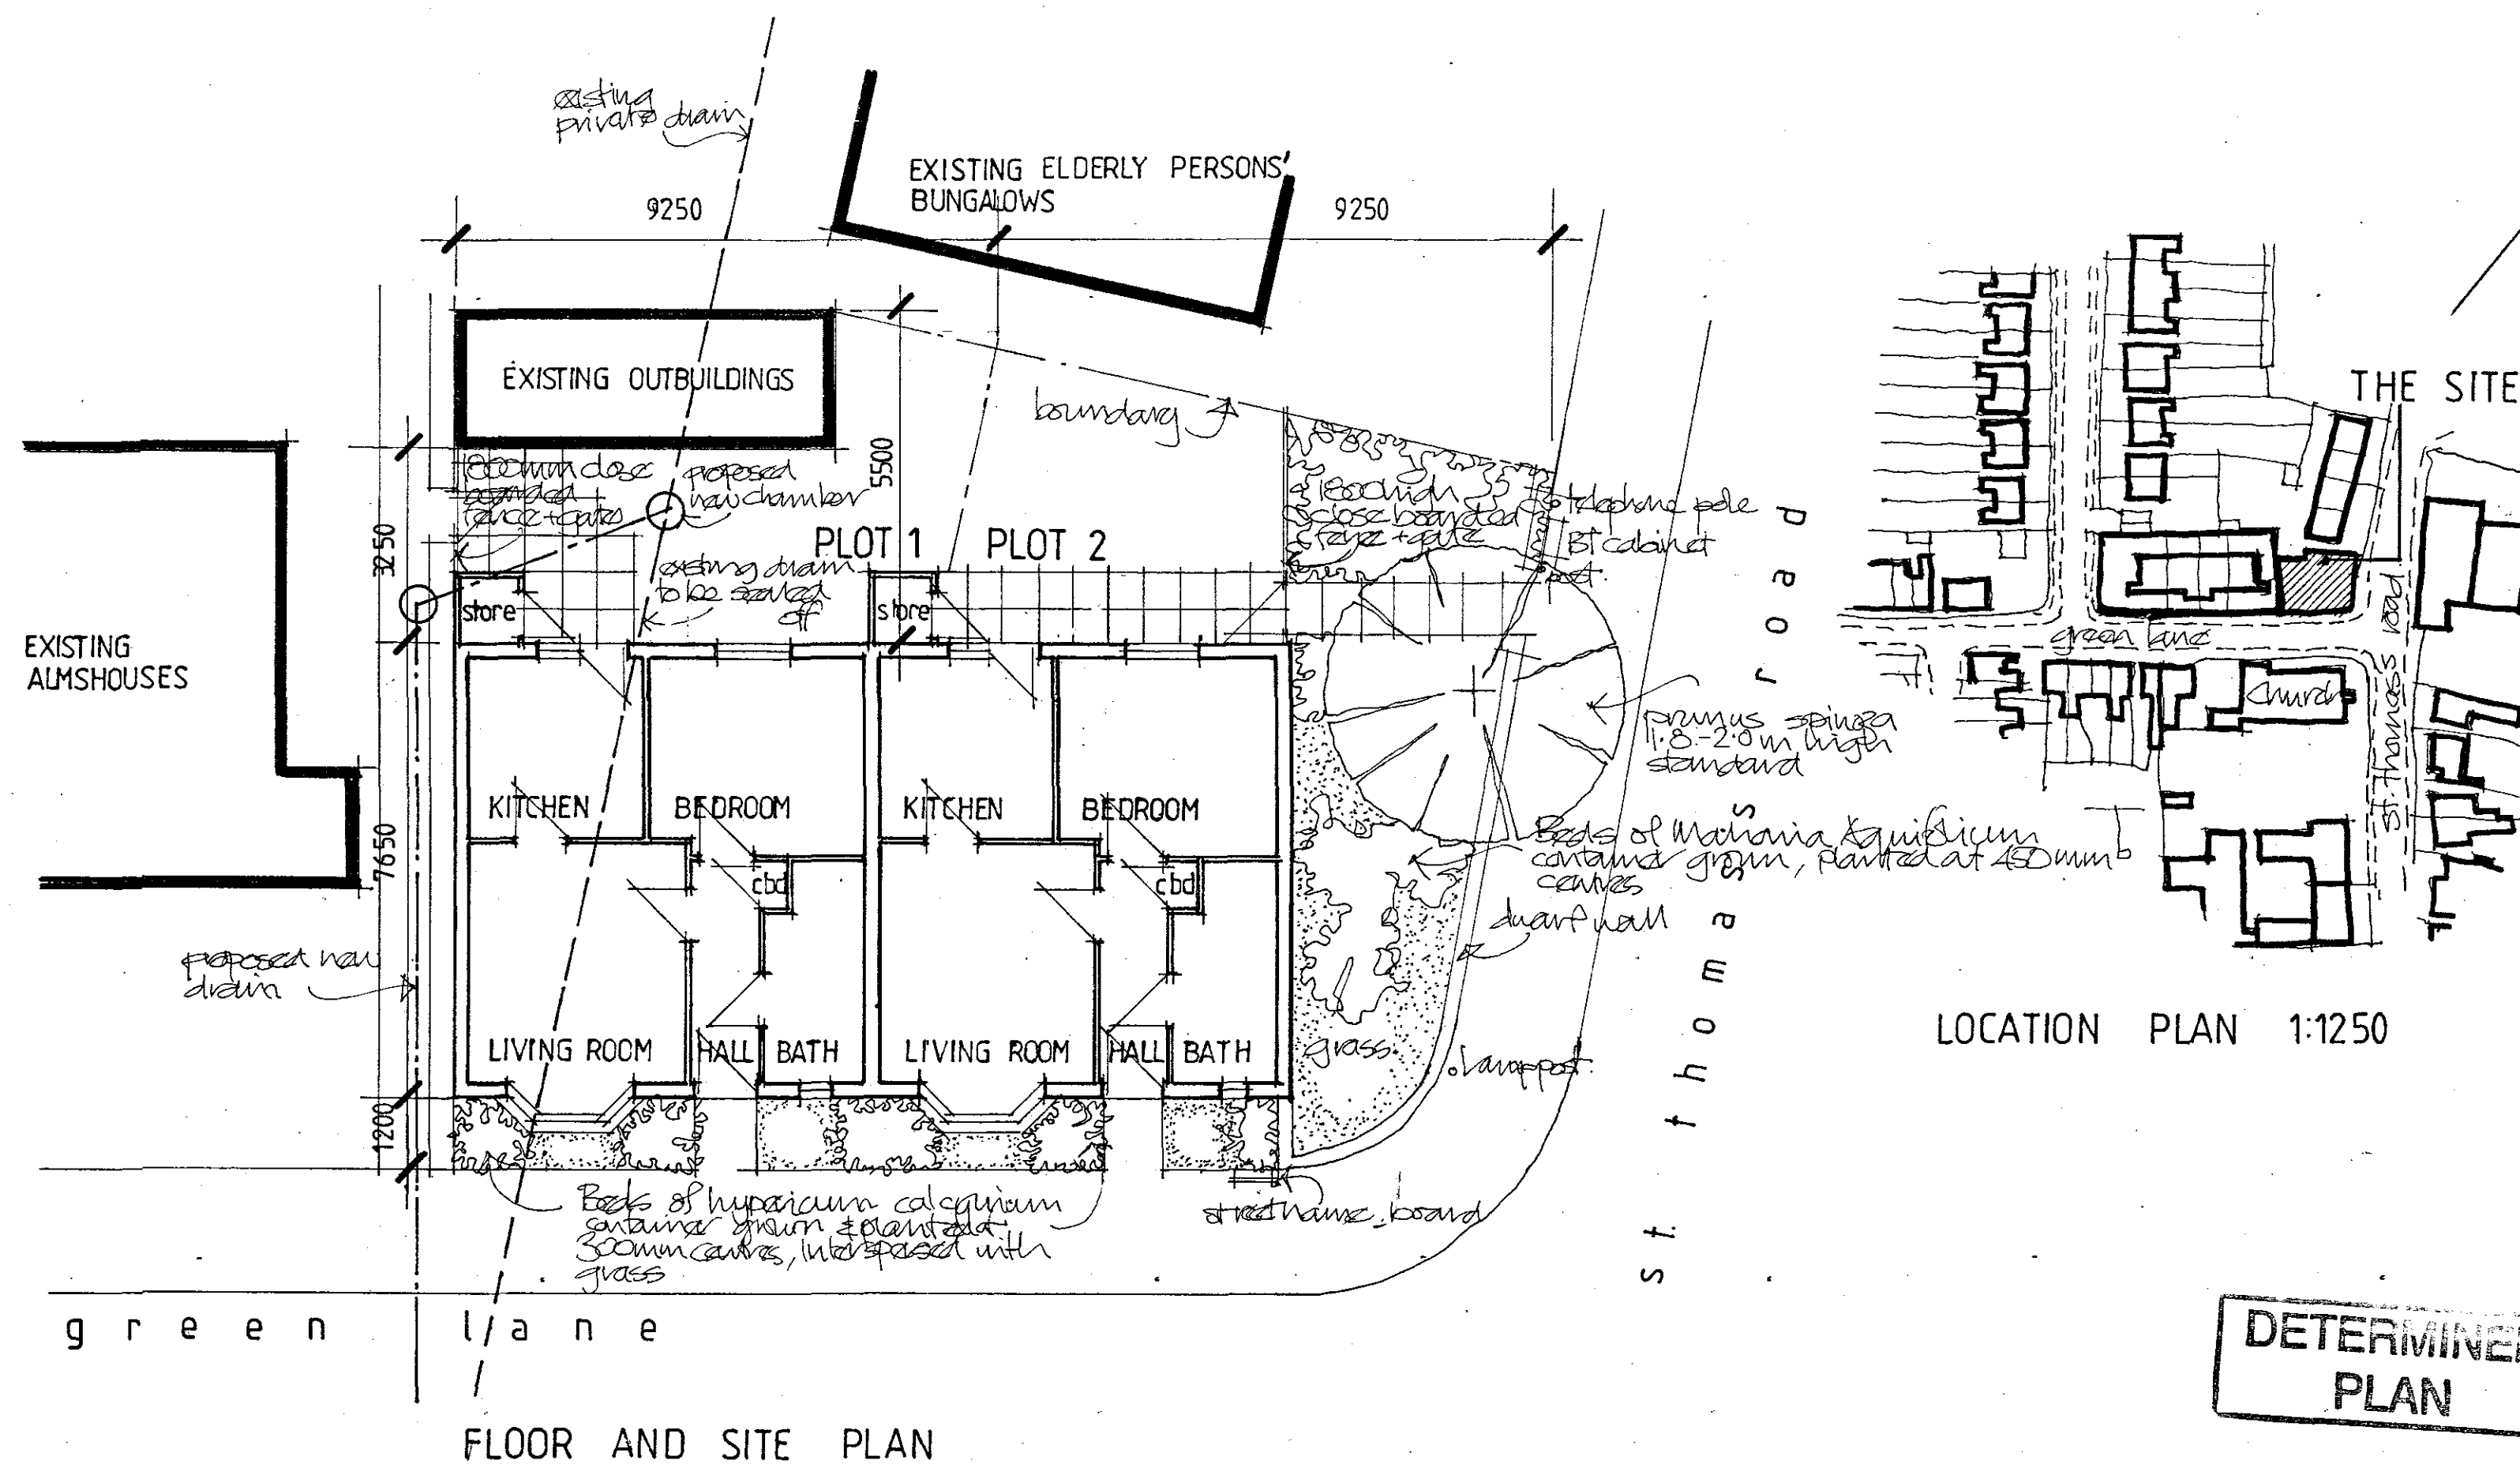


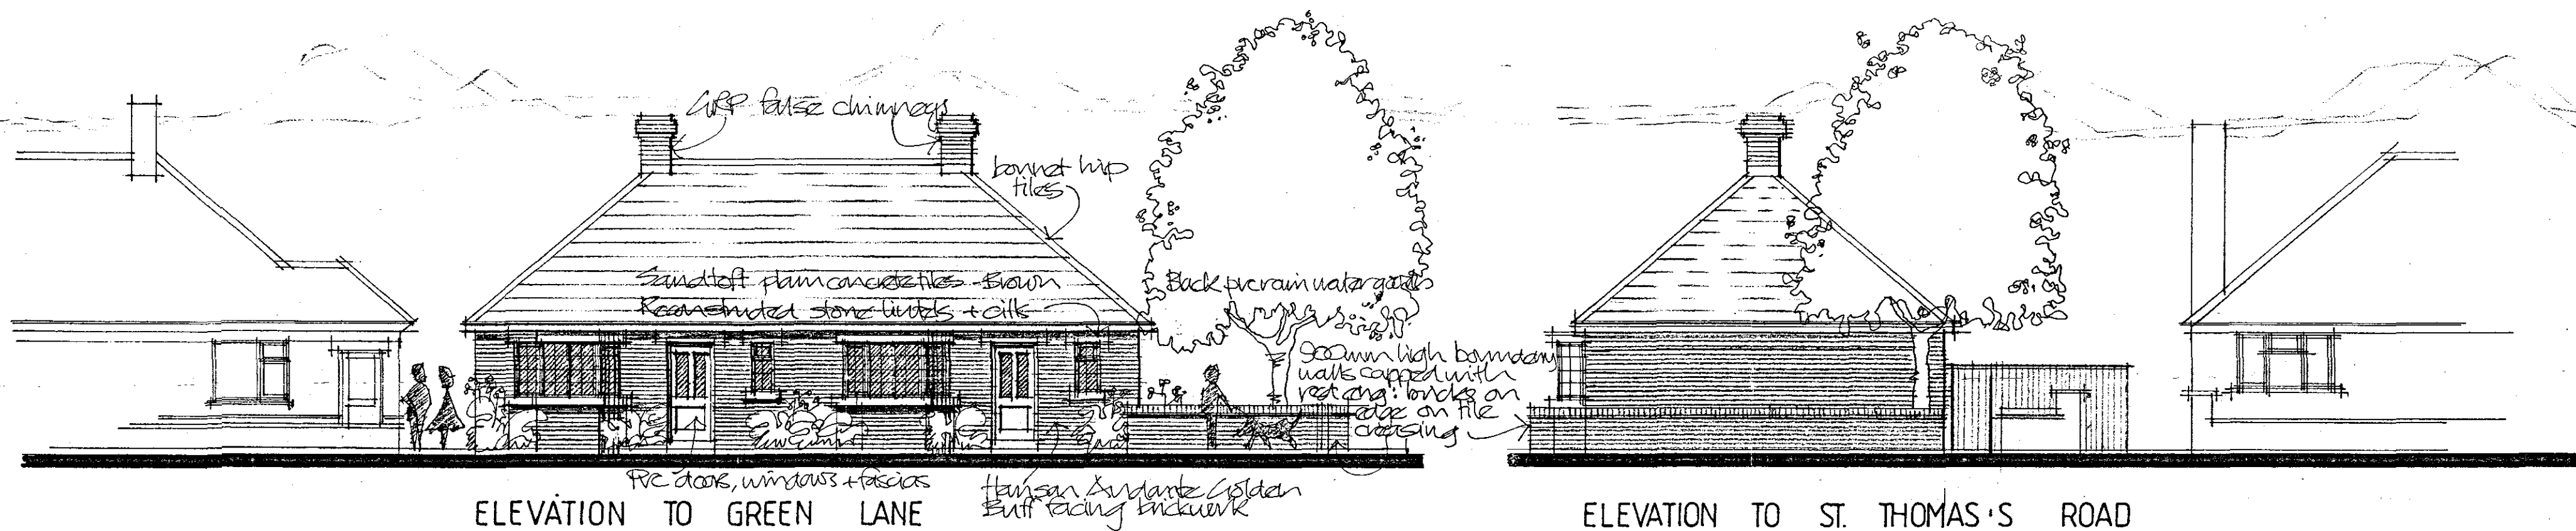

SHDC
Planning & Development
- 4 APR 2008
Ref: 0448/08

Trevor A Clay RIBA Ltd
Chartered Architects
14 Old Fendike Road
Weston Hills
SPALDING
Lincolnshire PE12 6DD

Tel/Fax: 01406 380027 Mob: 07778 597975 Email: trevorclay@tiscali.co.uk

project:
PROPOSED NEW ALMSHOUSES AT
GREEN LANE / ST THOMAS'S ROAD, SPALDING
FOR SPALDING TOWN HUSBANDS

drawing:
FLOOR, SITE AND LOCATION PLANS AND
ELEVATIONS TO GREEN LANE AND ST
THOMAS'S ROAD

date: 12 March 08 proj. no: 03/112/PA
scale: 1:100 / 1250 drg. no: 004 rev:

**DETERMINED
PLAN**