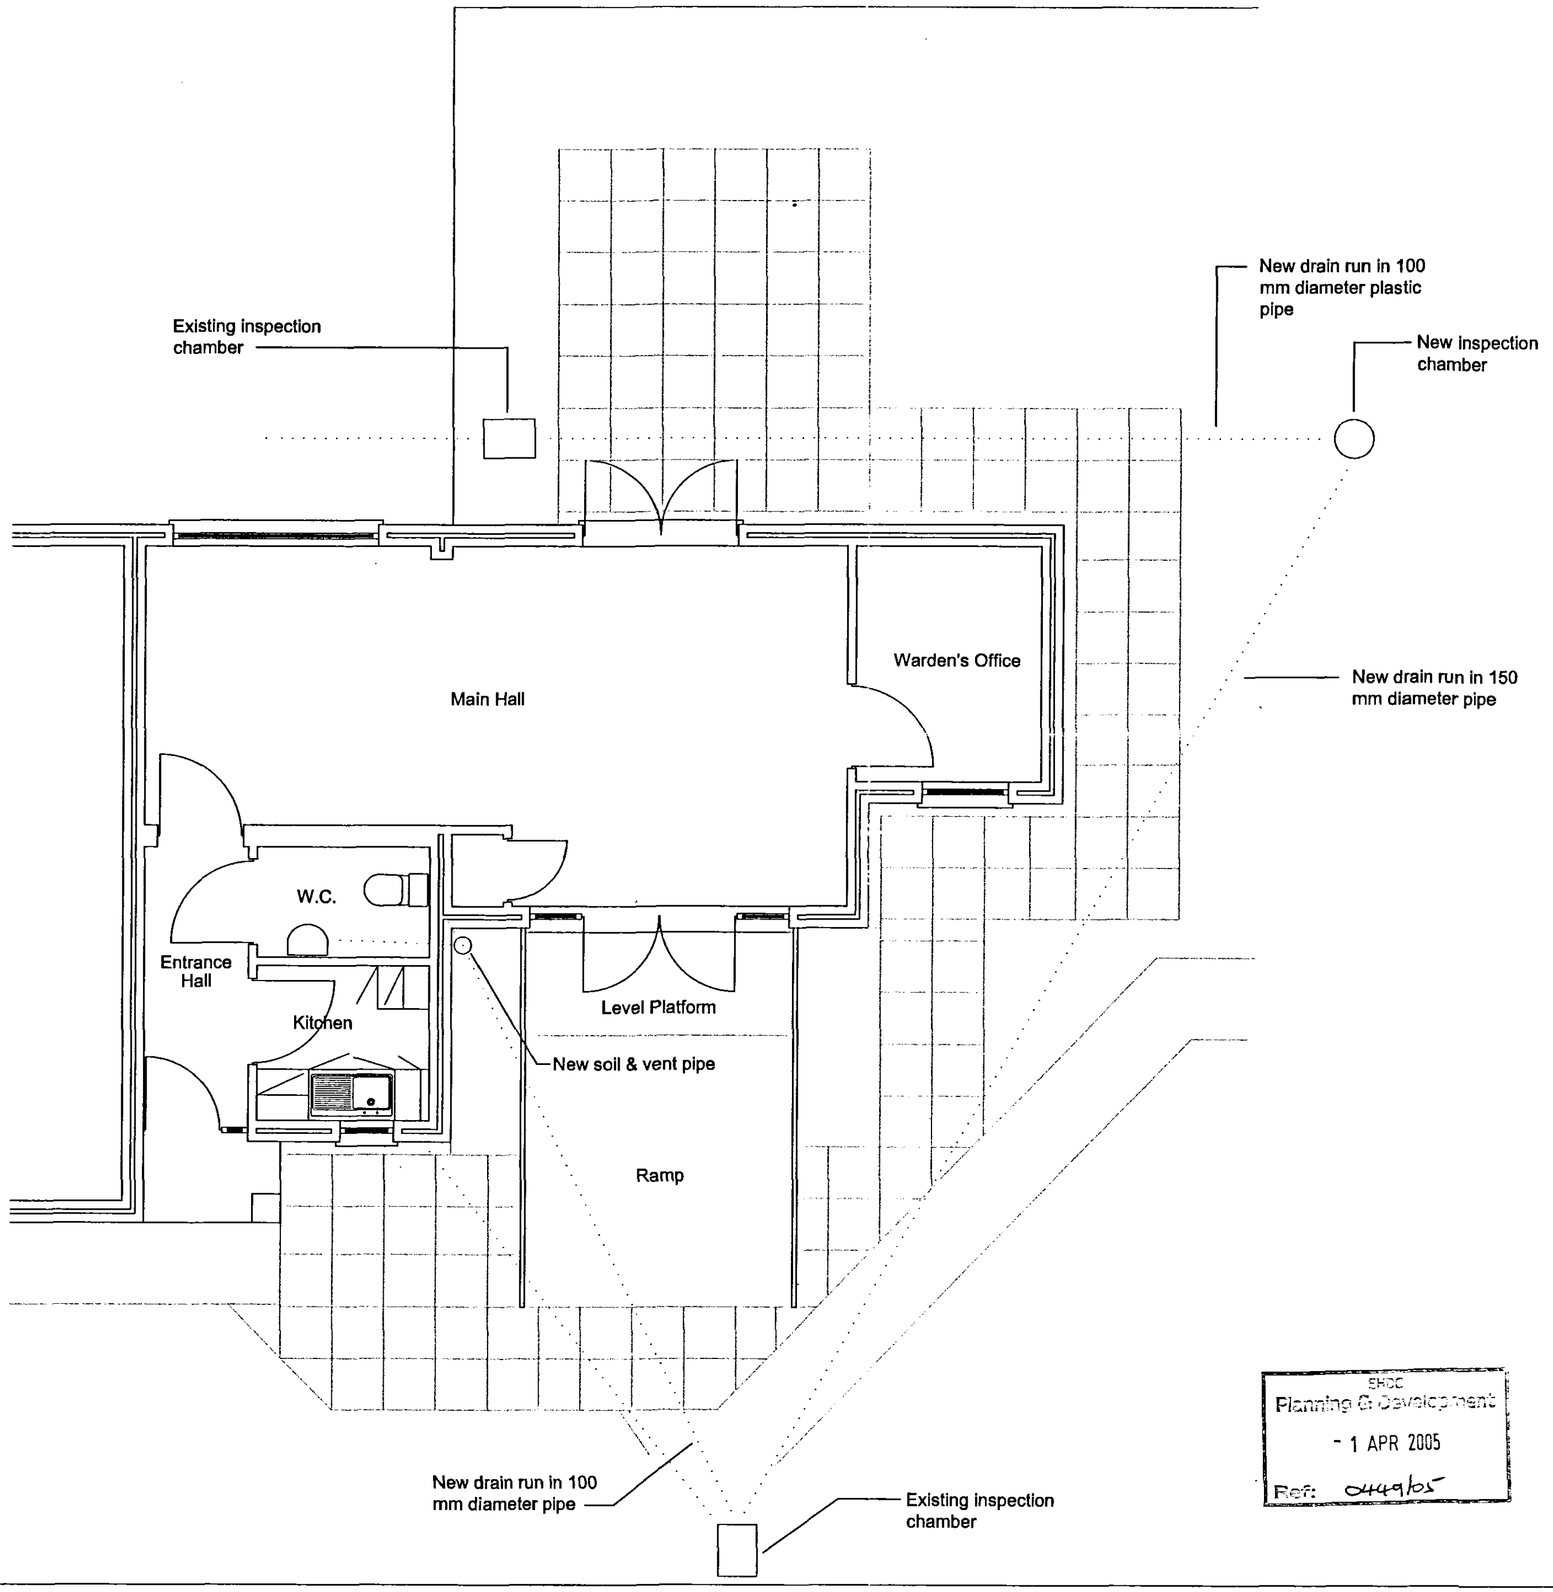


DETERMINED PLAN

SHDC
Planning & Development
- 1 APR 2005
Ref: 0449/05

PROPERTY SERVICES

Council Offices, Priory Road
Spalding, Lincolnshire. PE11 2XE
Telephone (01775) 761161
Fax (01775) 761048

SOUTH HOLLAND DISTRICT COUNCIL

PROJECT

Proposed extension and alterations to the guest room at Linden Court, Spalding

DATE	SCALE
March 2005	1:50
DRAWN	DRAWING No.
R. Scorthorne	LIN-06