


Ordnance Survey, (c) Crown Copyright 2011. All rights reserved. Licence number 100020449

Site Location Plan

Scale 1:1250

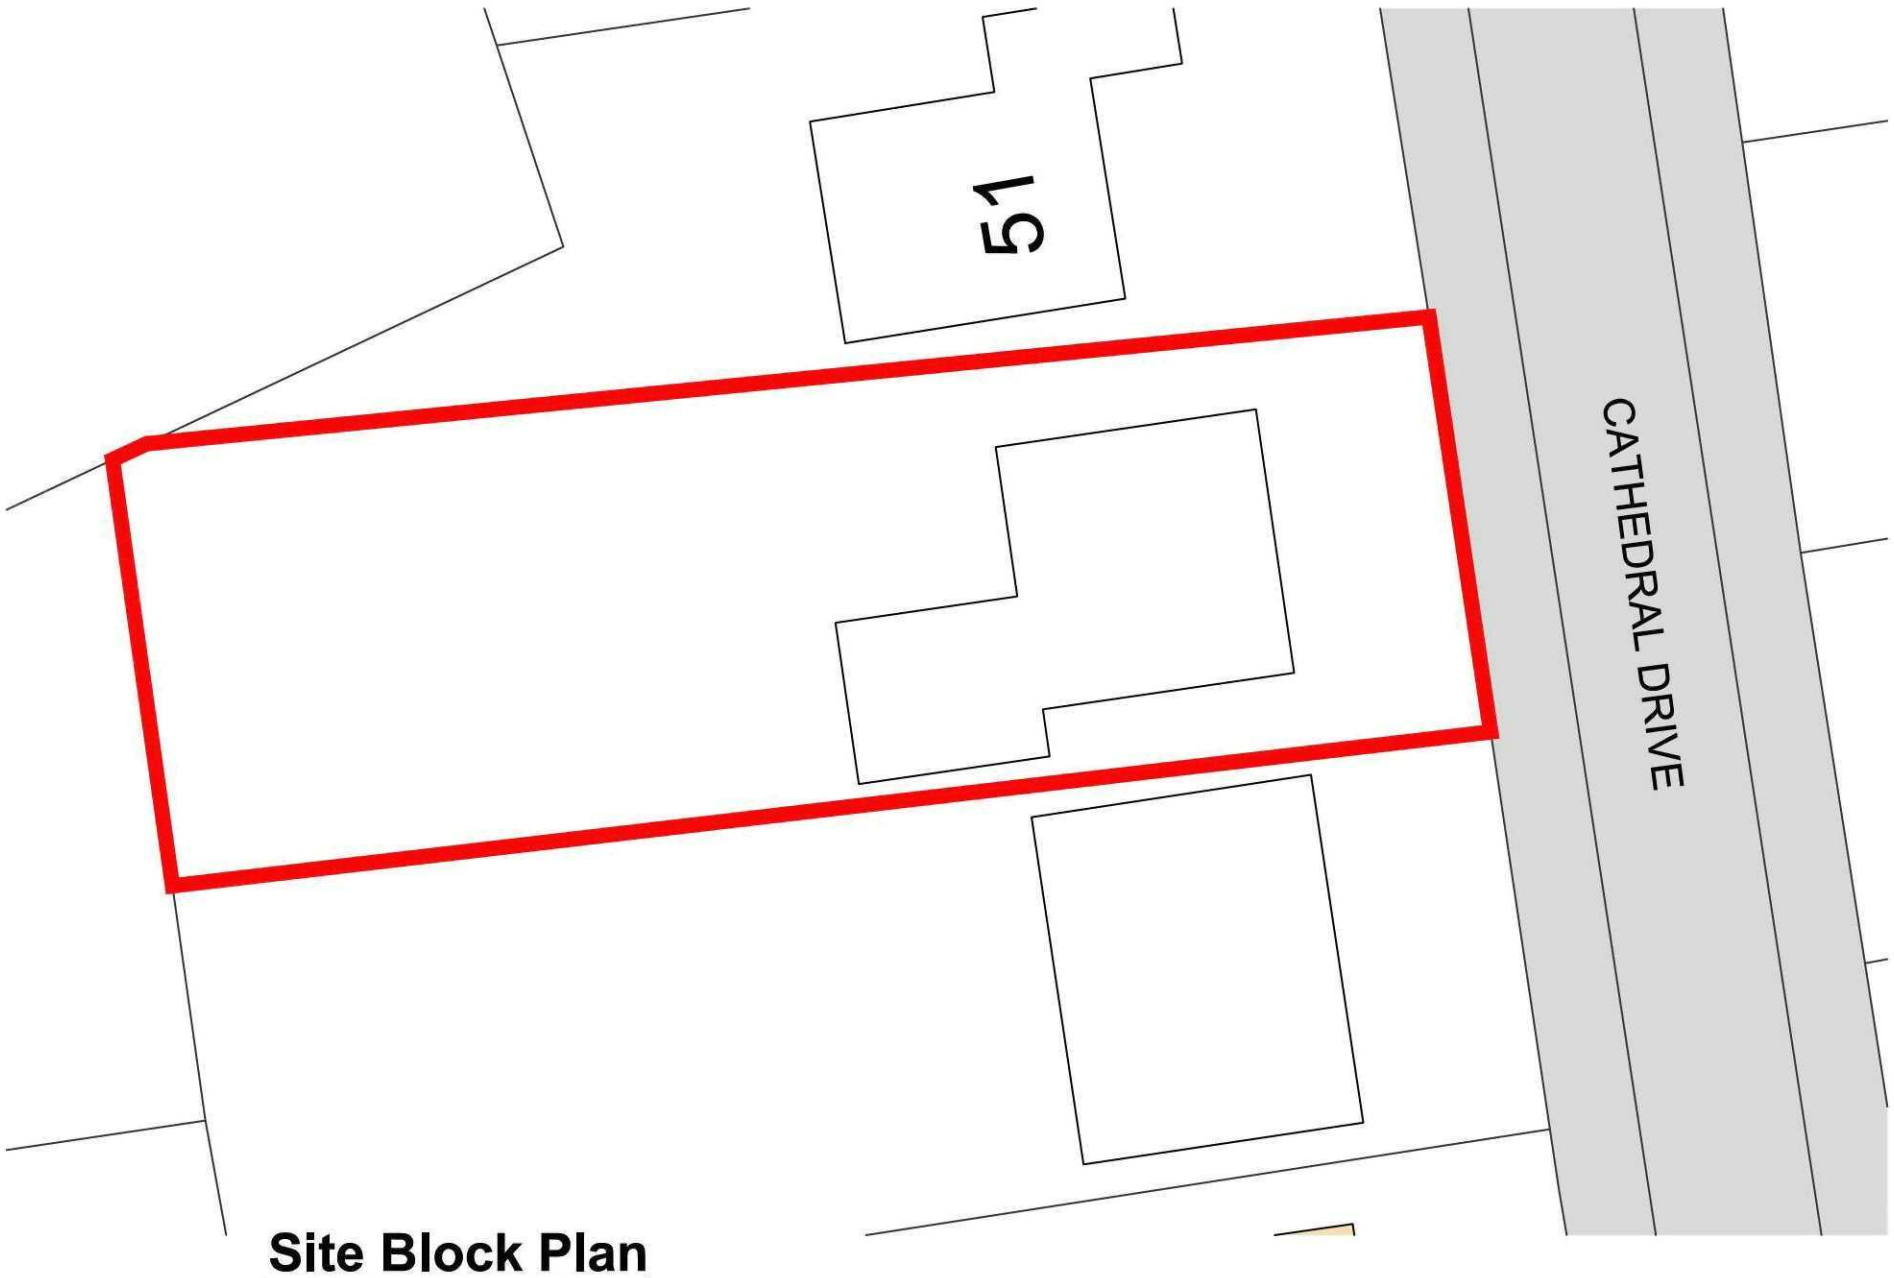

Site Block Plan

Scale 1:250

remway Design Ltd
2nd Floor - 5B Sheepmarket
Spalding
PE11 1BH
Tel: 01775 768 921
e-mail: enquiries@remwaydesign.co.uk

Site :

Mr C Bosworth

Client :

Single Storey Rear Extension to form Family Room at:
49 Cathedral Drive
Spalding

Date : *****

Scale : as noted

Drawing No:

1825 - 03 (a3)