

DC
Development
18 APR 2002
Ref CH/SC/02

[redacted]


This copy has been produced specifically for the map return scheme purposes only. No further copies may be made.

Scale: 1:1250


Council Offices, Priory Road, Spalding, Lincolnshire PE11 2XE

This map is reproduced from Ordnance Survey material with permission of Ordnance Survey on behalf of Her Majesty's Stationery Office (c) Crown copyright. Unauthorised reproduction infringes Crown copyright and may lead to prosecution or civil proceedings. South Holland District Council LA079413 2002


Subject to Planning &
Building Control Approval

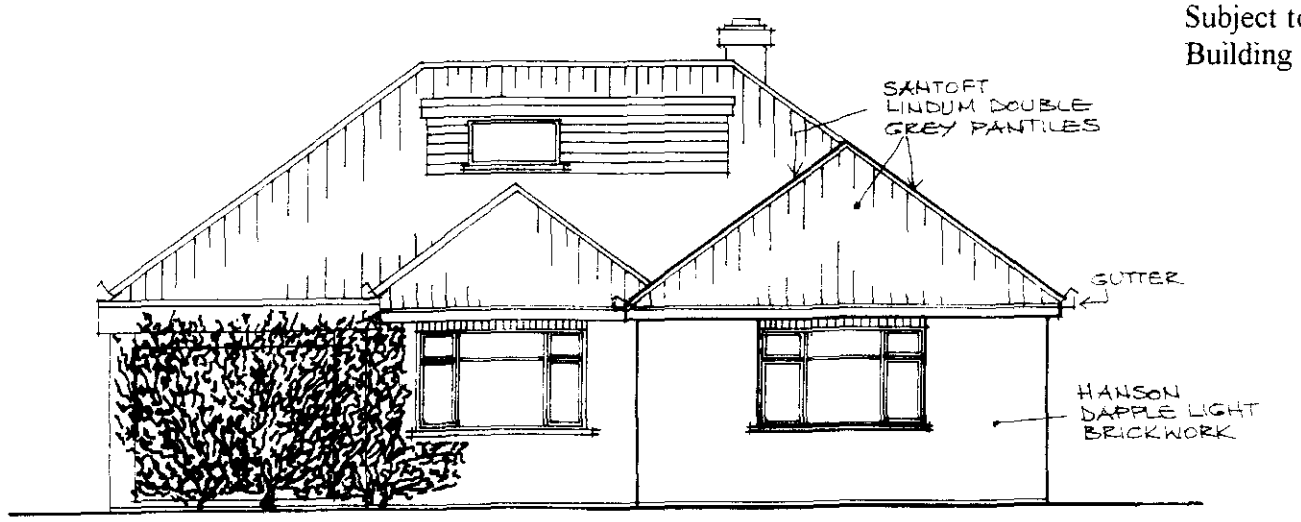

PROPOSED FRONT ELEVATION 1:100

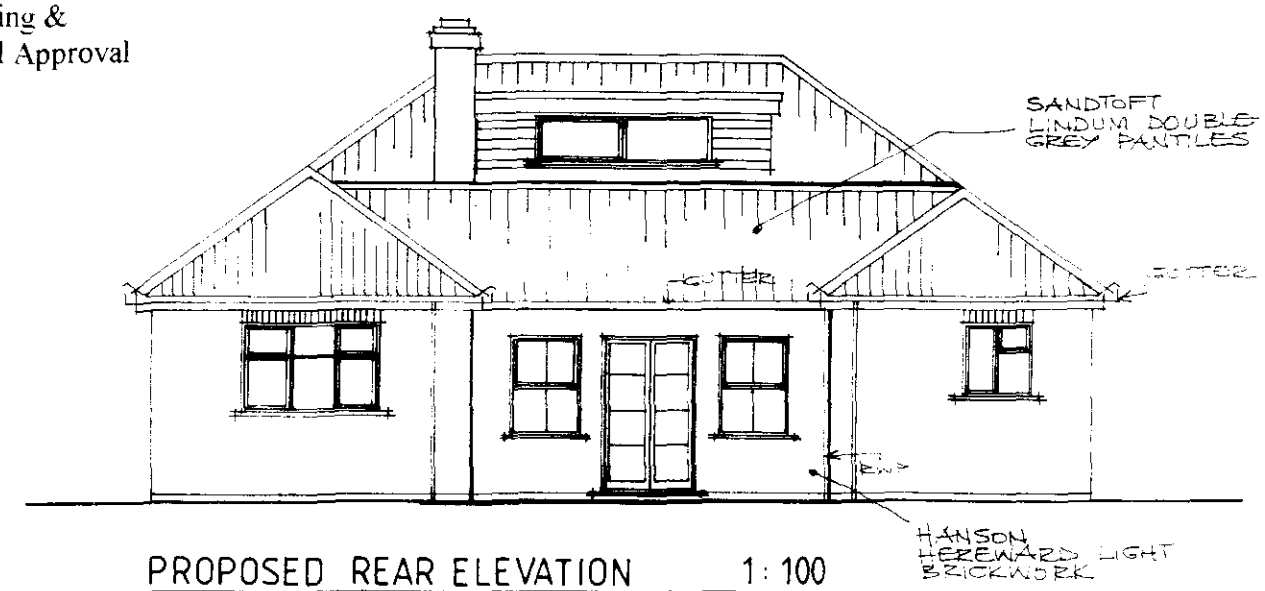

PROPOSED REAR ELEVATION 1:100

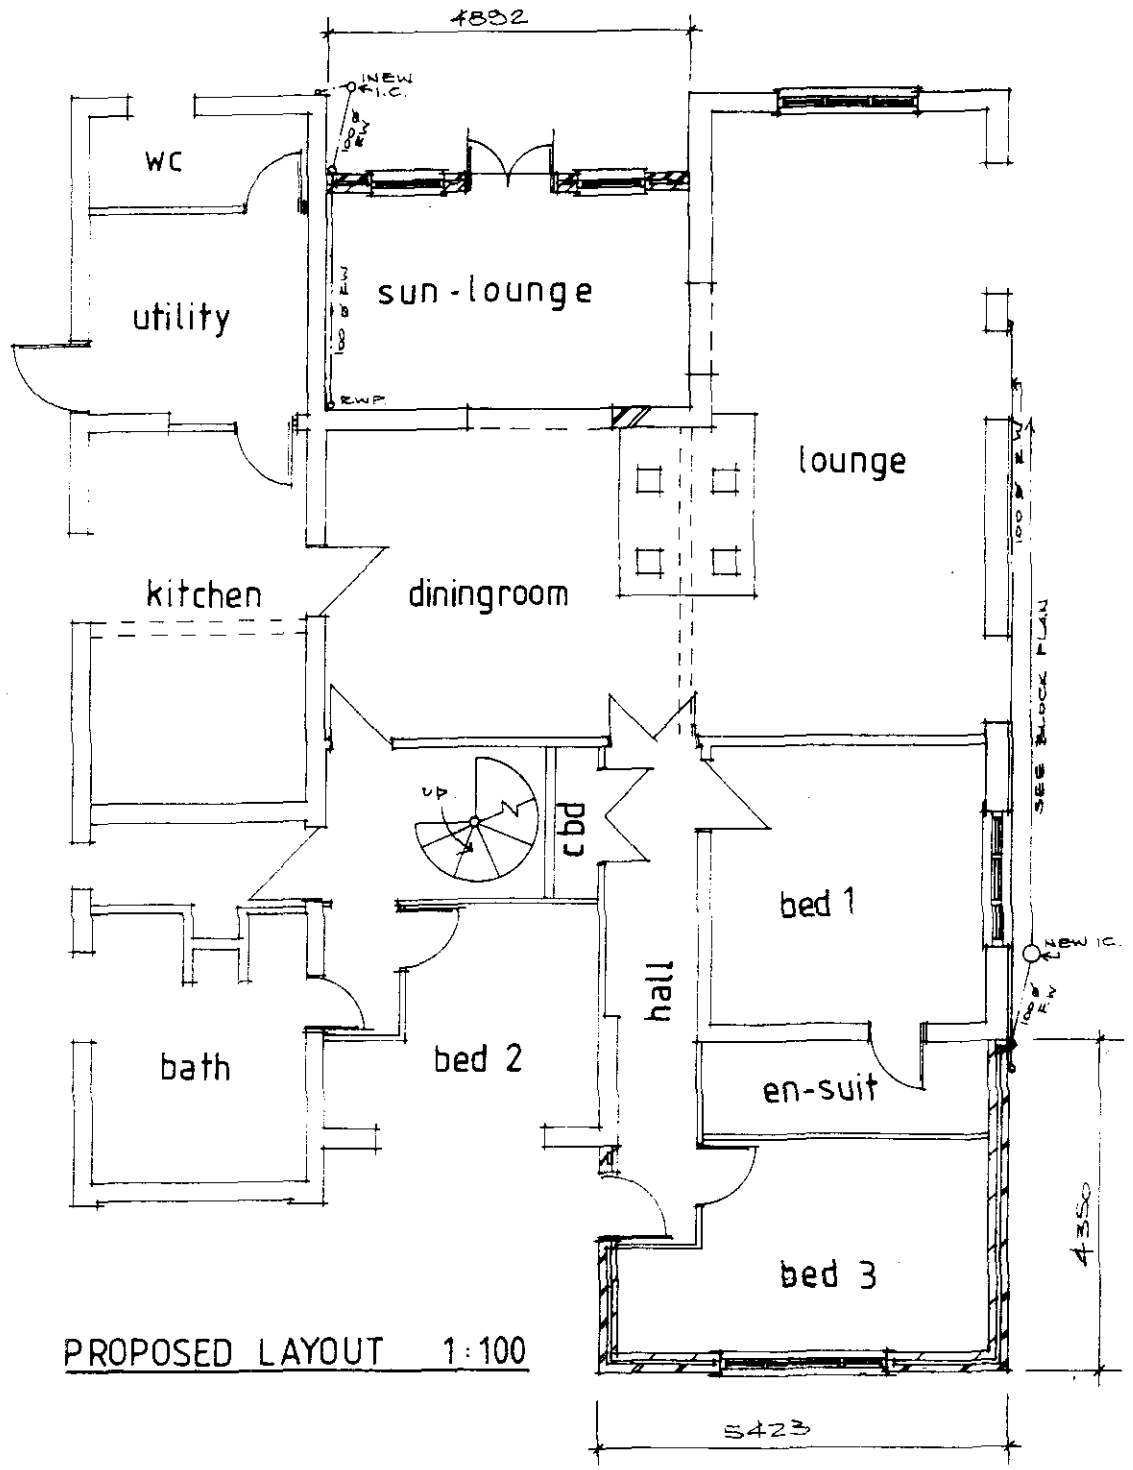

PROPOSED LAYOUT 1:100

PROPOSED UPVC REPLACEMENT
DOORS & WINDOWS THROUGH OUT



PROPOSED SIDE ELEVATION 1:100




PROPOSED SIDE ELEVATION 1:100

Proposed Rear / Front
Extensions & Alterations,
at 28 Ashmore Gate,
Spalding.
for Mr & Mrs J.Baker.
Scale: as shown. Date: April,02.


Planning Department
18 APR 2002
Ref 0450/02 JBM/MA/02

Proposed Rear & Front
Extensions & Alterations,
at 28 Matmore Gate,
Spalding.
for Mr & Mrs J.Baker.
Scale: as shown. Date: April,02.


Subject to Planning &
Building Control Approval.

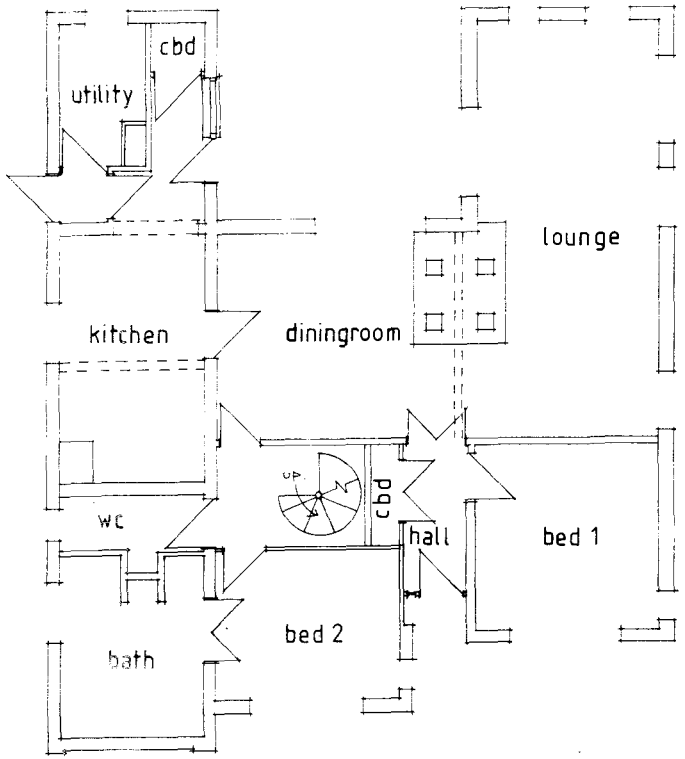


EXISTING LAYOUT 1:100

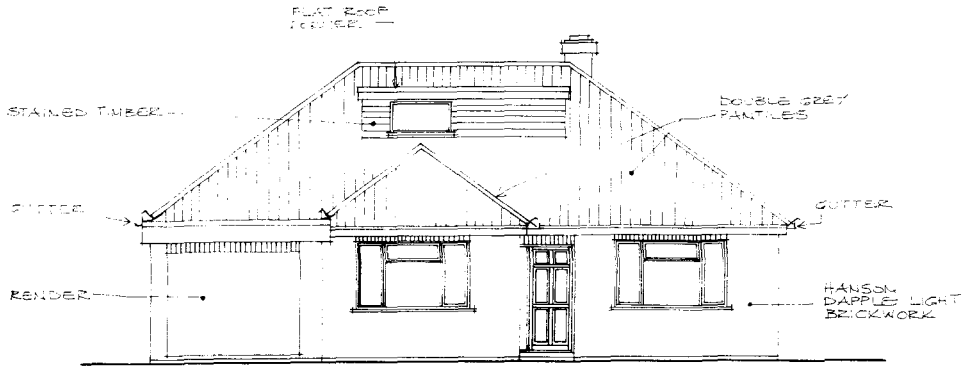

EXISTING FRONT ELEVATION 1:100

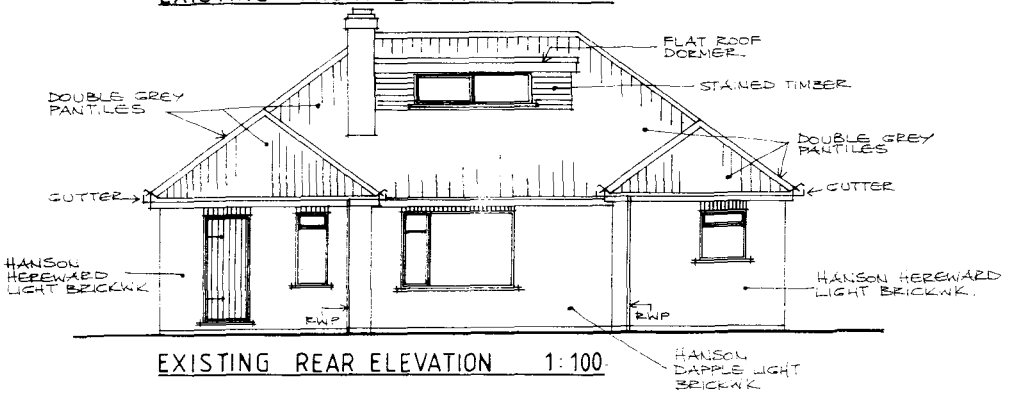

EXISTING REAR ELEVATION 1:100

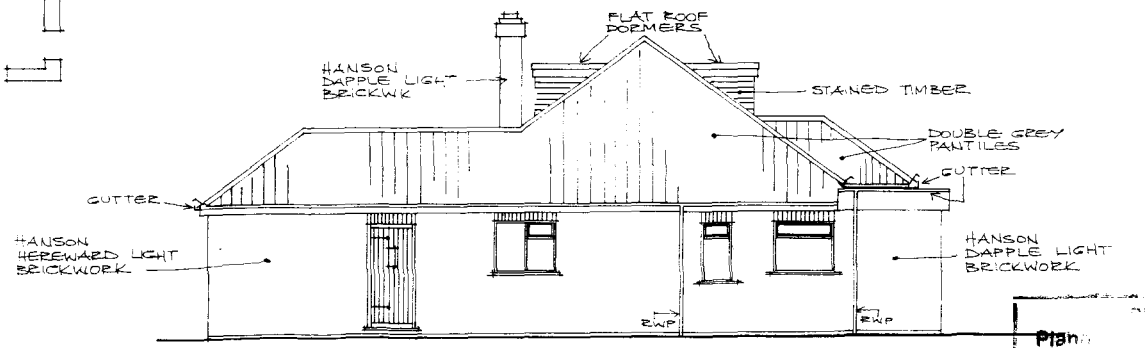


EXISTING SIDE ELEVATION 1:100

SHDC
Plan... ...nomen...
...R 2002
Ref CH/SC/02


JBM/MA/000

Subject to Planning &
Building Control Approval

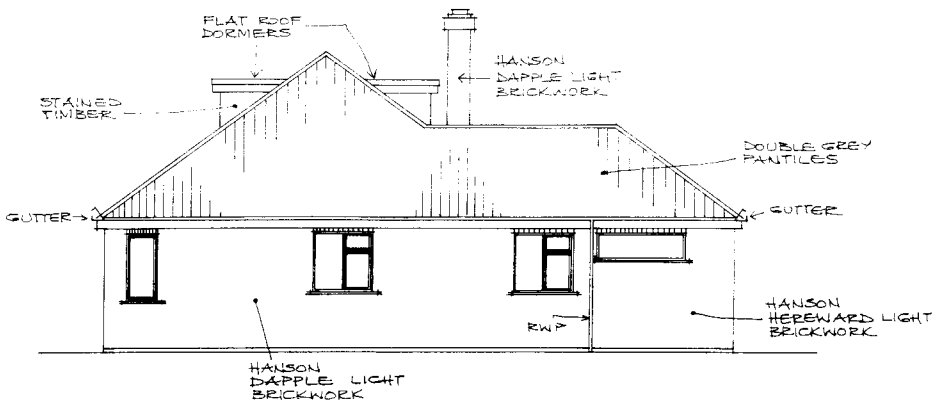

EXISTING SIDE ELEVATION 1:100

BLOCK PLANS
1:500

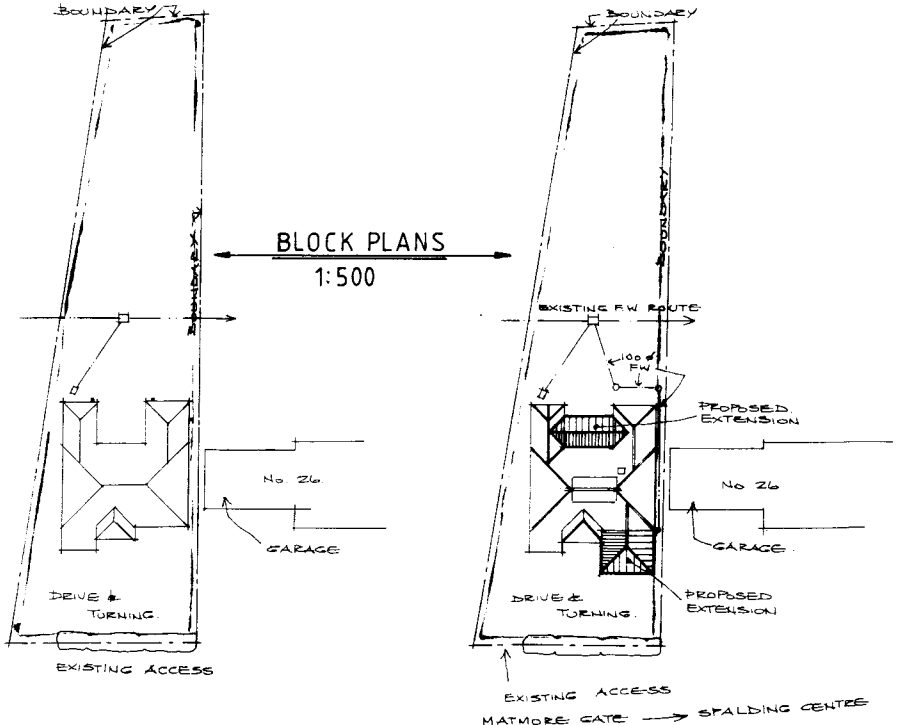

EXISTING

PROPOSED

DC
Welcomen
8 APR 2002
Ref 04/sc/02

Proposed Rear & Front
Extensions & Alterations
at 28 Matmore Gate,
Spalding.
for Mr & Mrs J.Baker.
Scale: as shown. Date:

JBM/MA/00