



PROPOSED EAST




SOUTH (NORTH HANDED)

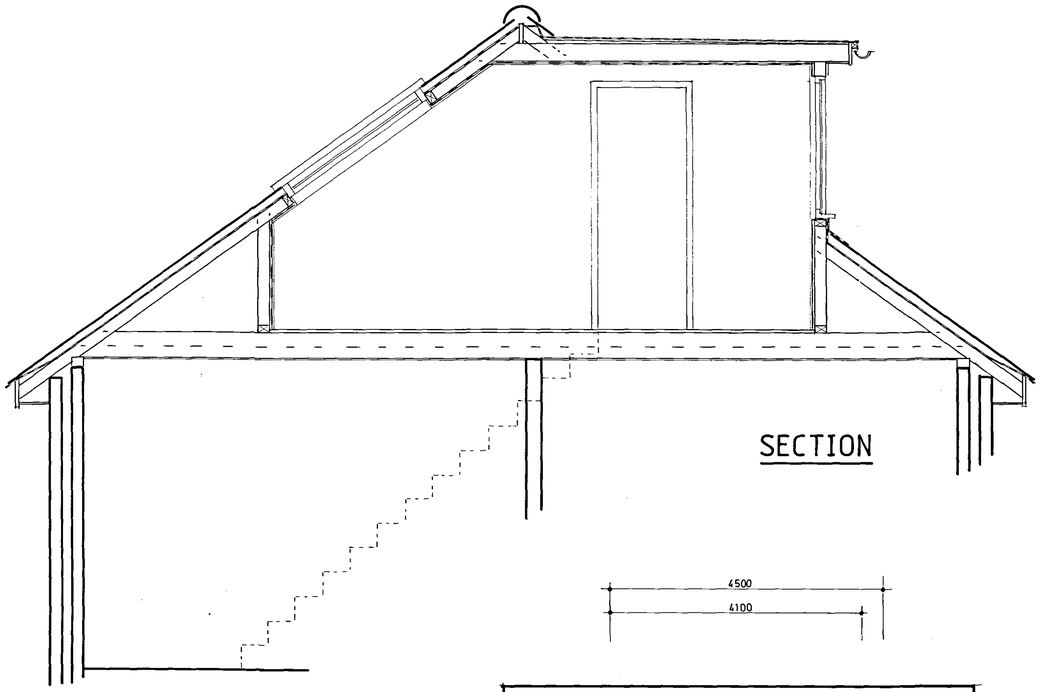


SECTION

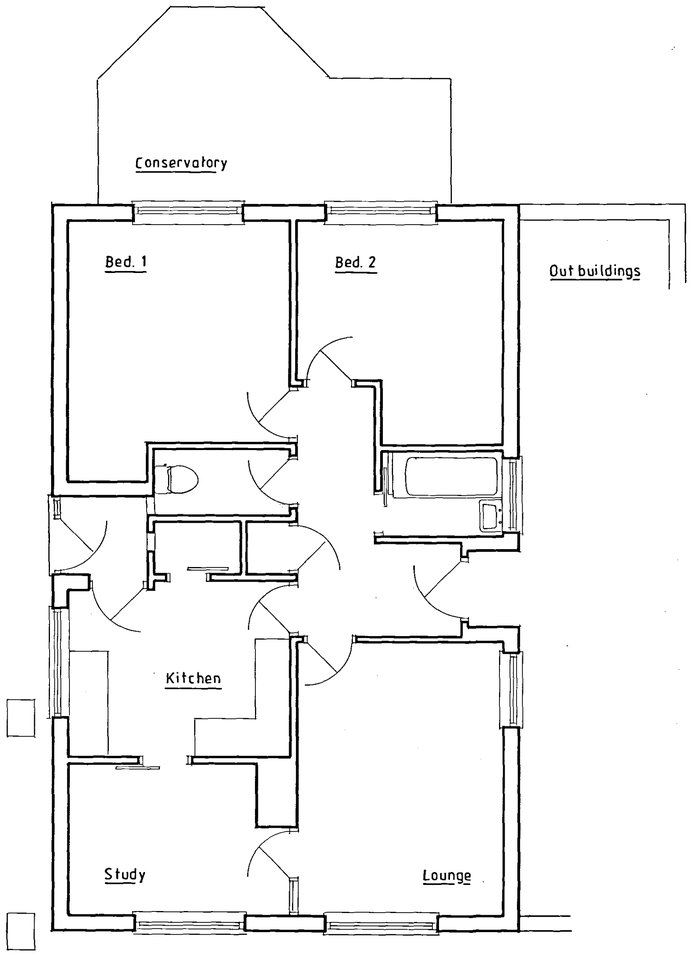


EXISTING GROUND

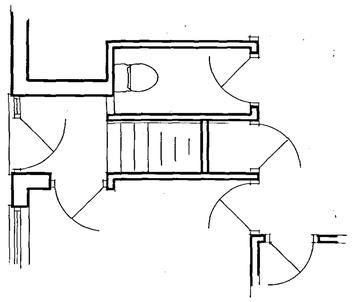

PROPOSED GROUND

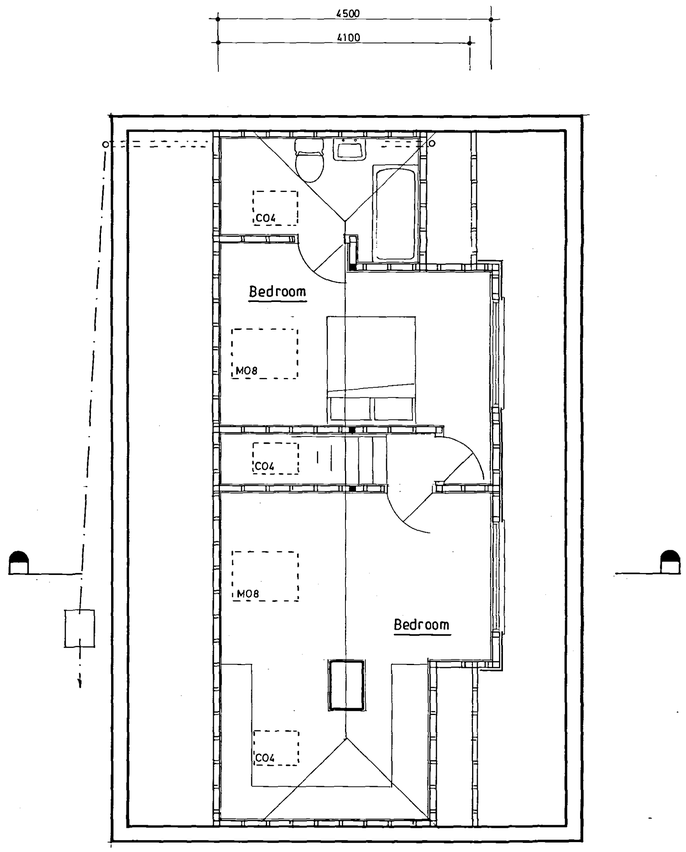


PROPOSED FIRST


Planning & Development
- 1 APR 2005
Ref: 0450/05
DETERMINED PLAN


NOTES:

All dimensions must be checked on site and not scaled from this drawing.

| | | |
|---|---|---|
| | | |
| | | |
| | | |
| A | | |
| | Date | Revisions |

© Copyright


J.K.D.S.
01733 380616


Client: MR. & MRS. J. WOODS

Job Title: PROPOSED LOFT CONVERSION AT 72 BOURNE ROAD SPALDING

Drawing Title: GENERAL DETAILS

Scale: 1:25, 1:50, 1:100

Date: Nov. 04 | Drawn by: JK

Drg. No.: 04. 1245. 01 | Rev.:

A PRODUCT OF THE UNO RANGE - ARCHITECT CAT. No. 7311

594 x 841mm A1