


76A56Z.

BLOCK PLAN

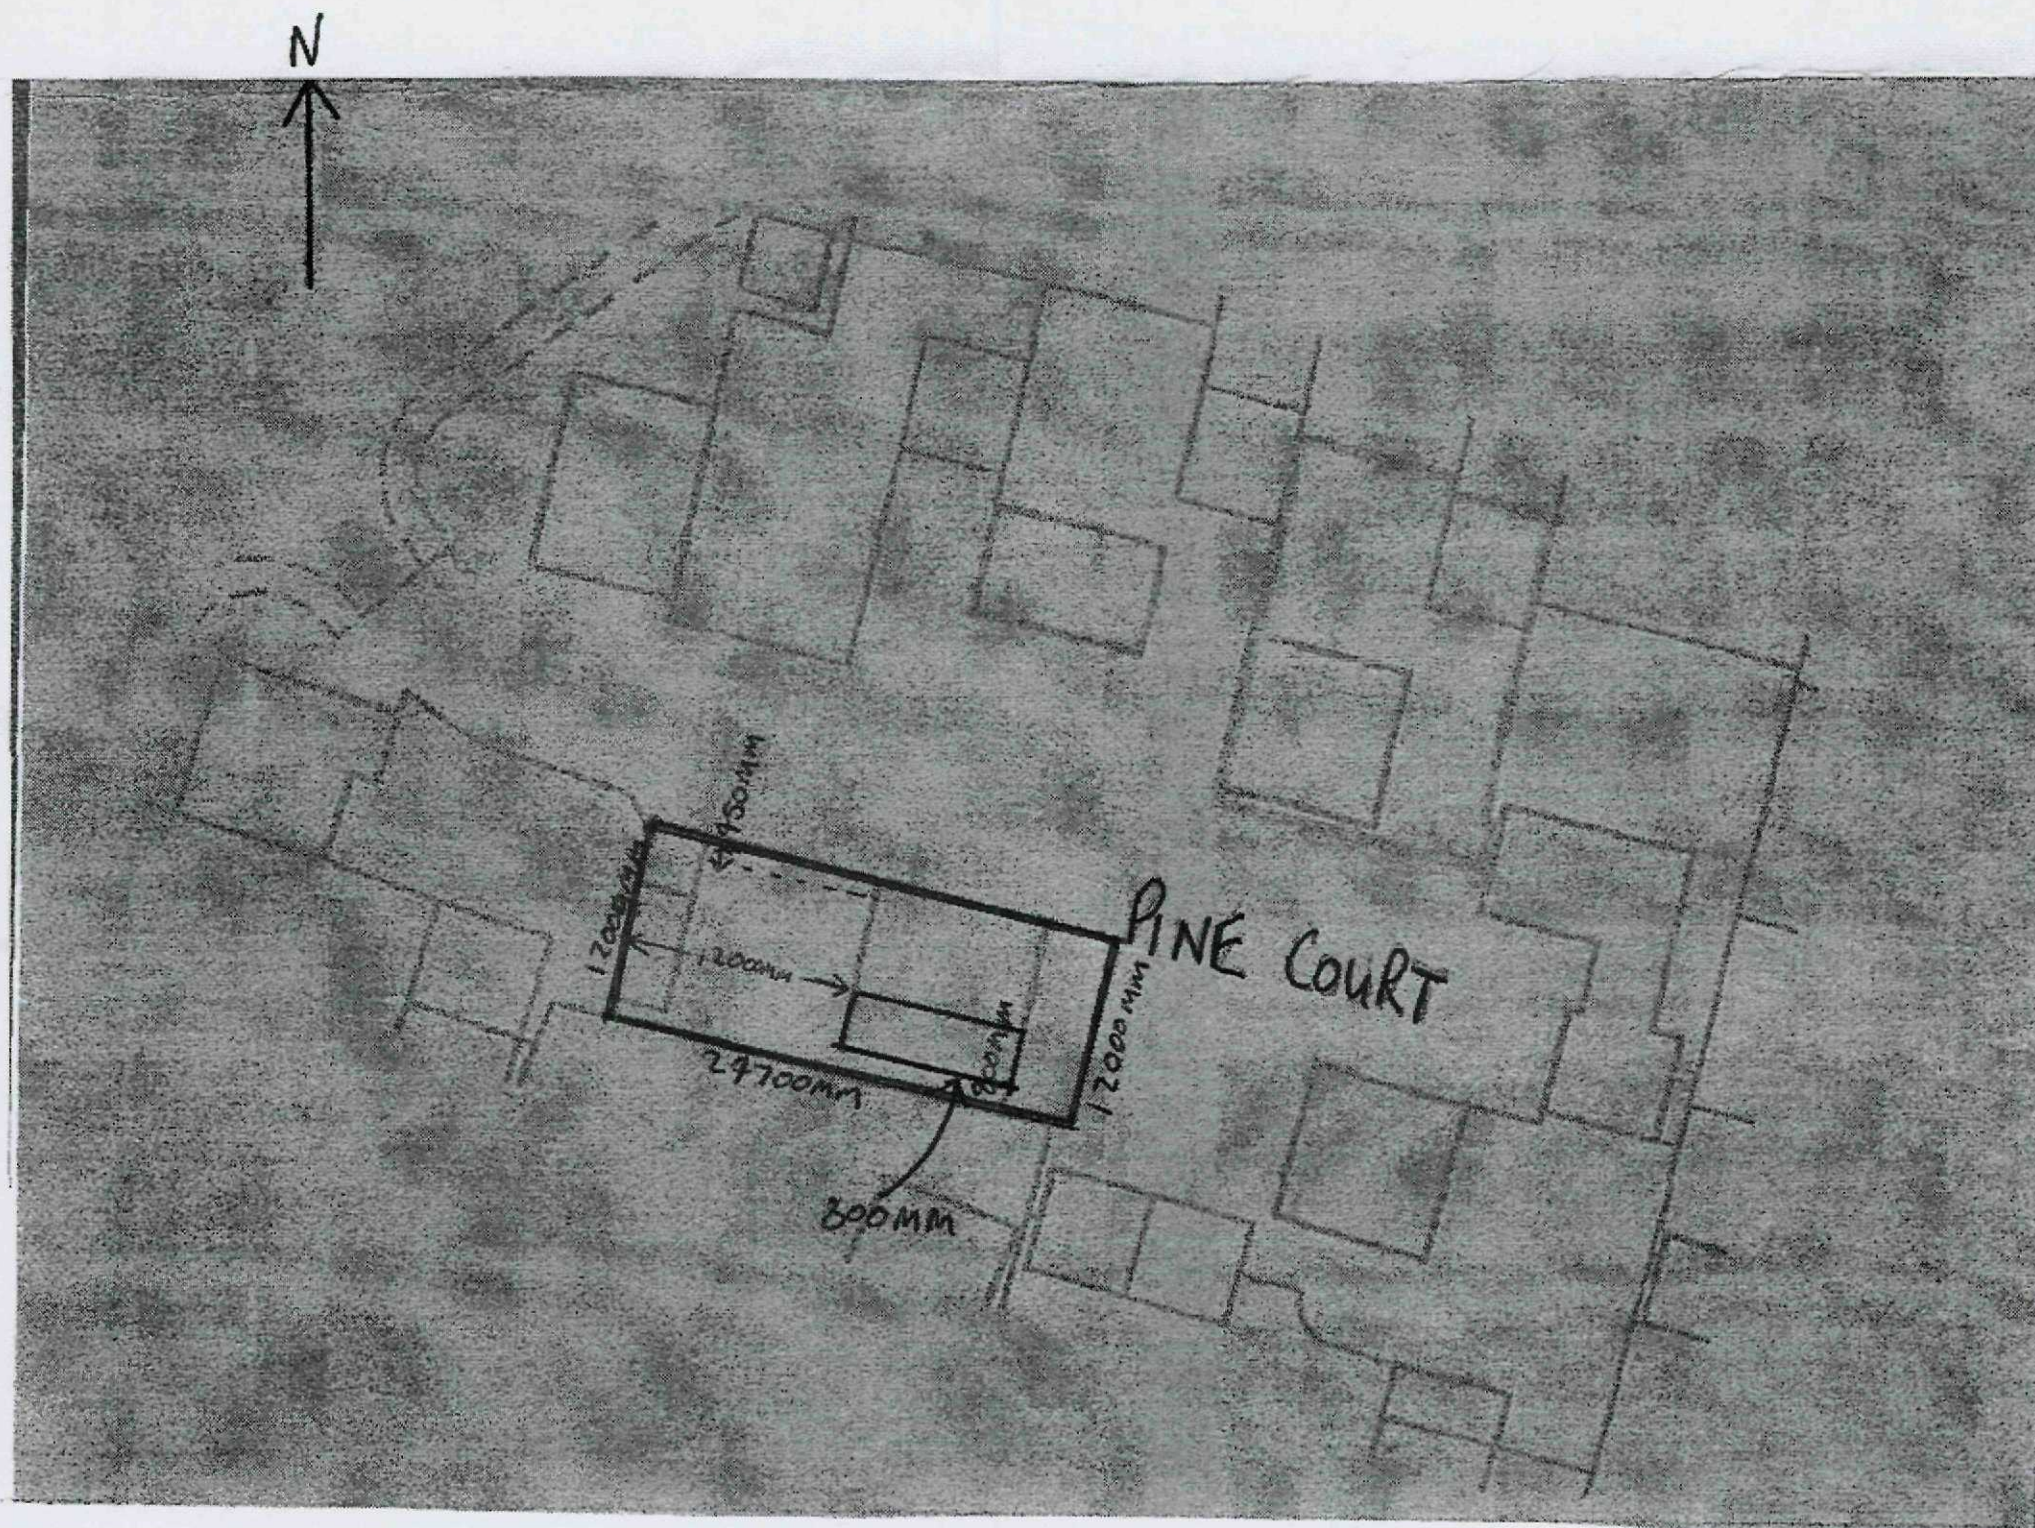

SCALE 1:500


SITE AREA .027 ha.

5 PINE COURT

SPALDING

LINCS

PE12 6FG

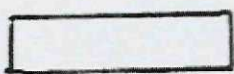 - Proposed extension
- - - - - Proposed, relocated Garden Fence.