



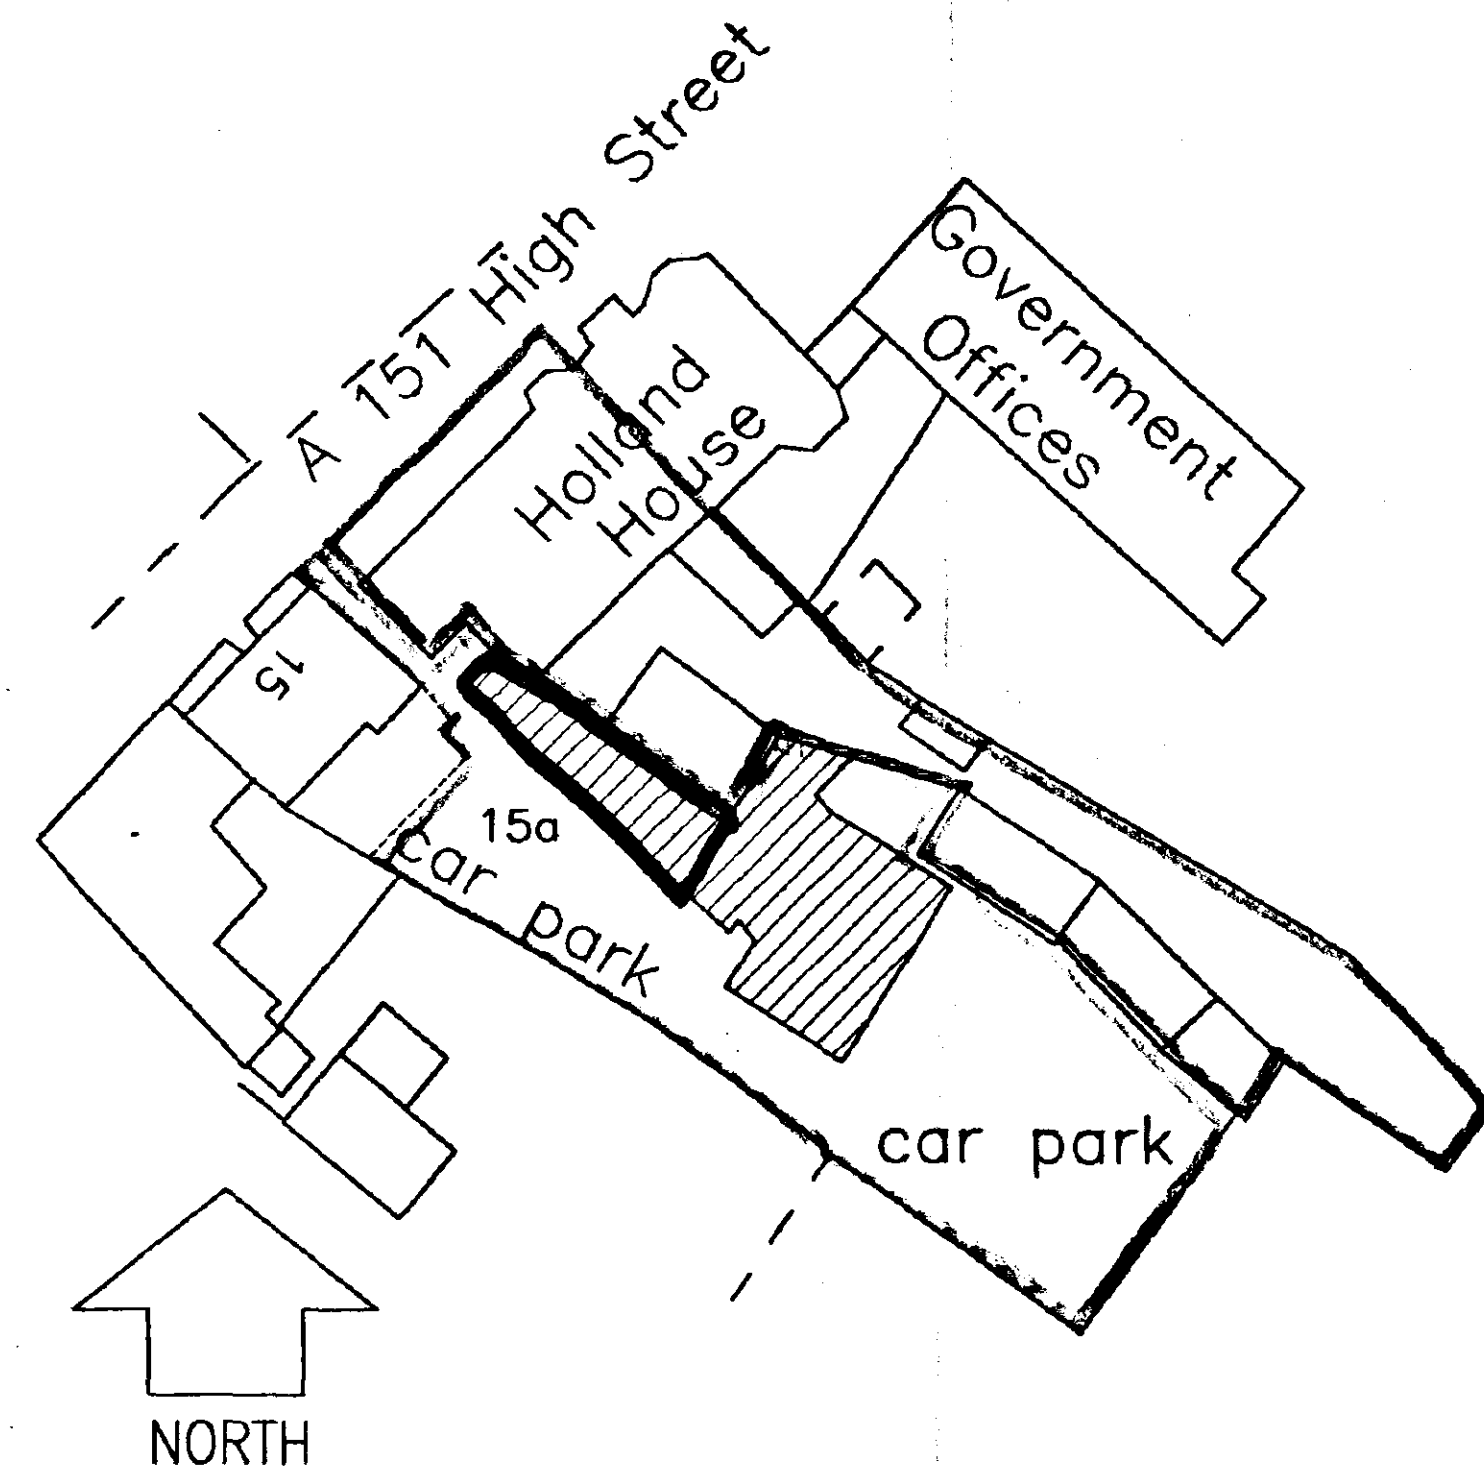

BLOCK PLAN
SCALE 1:500

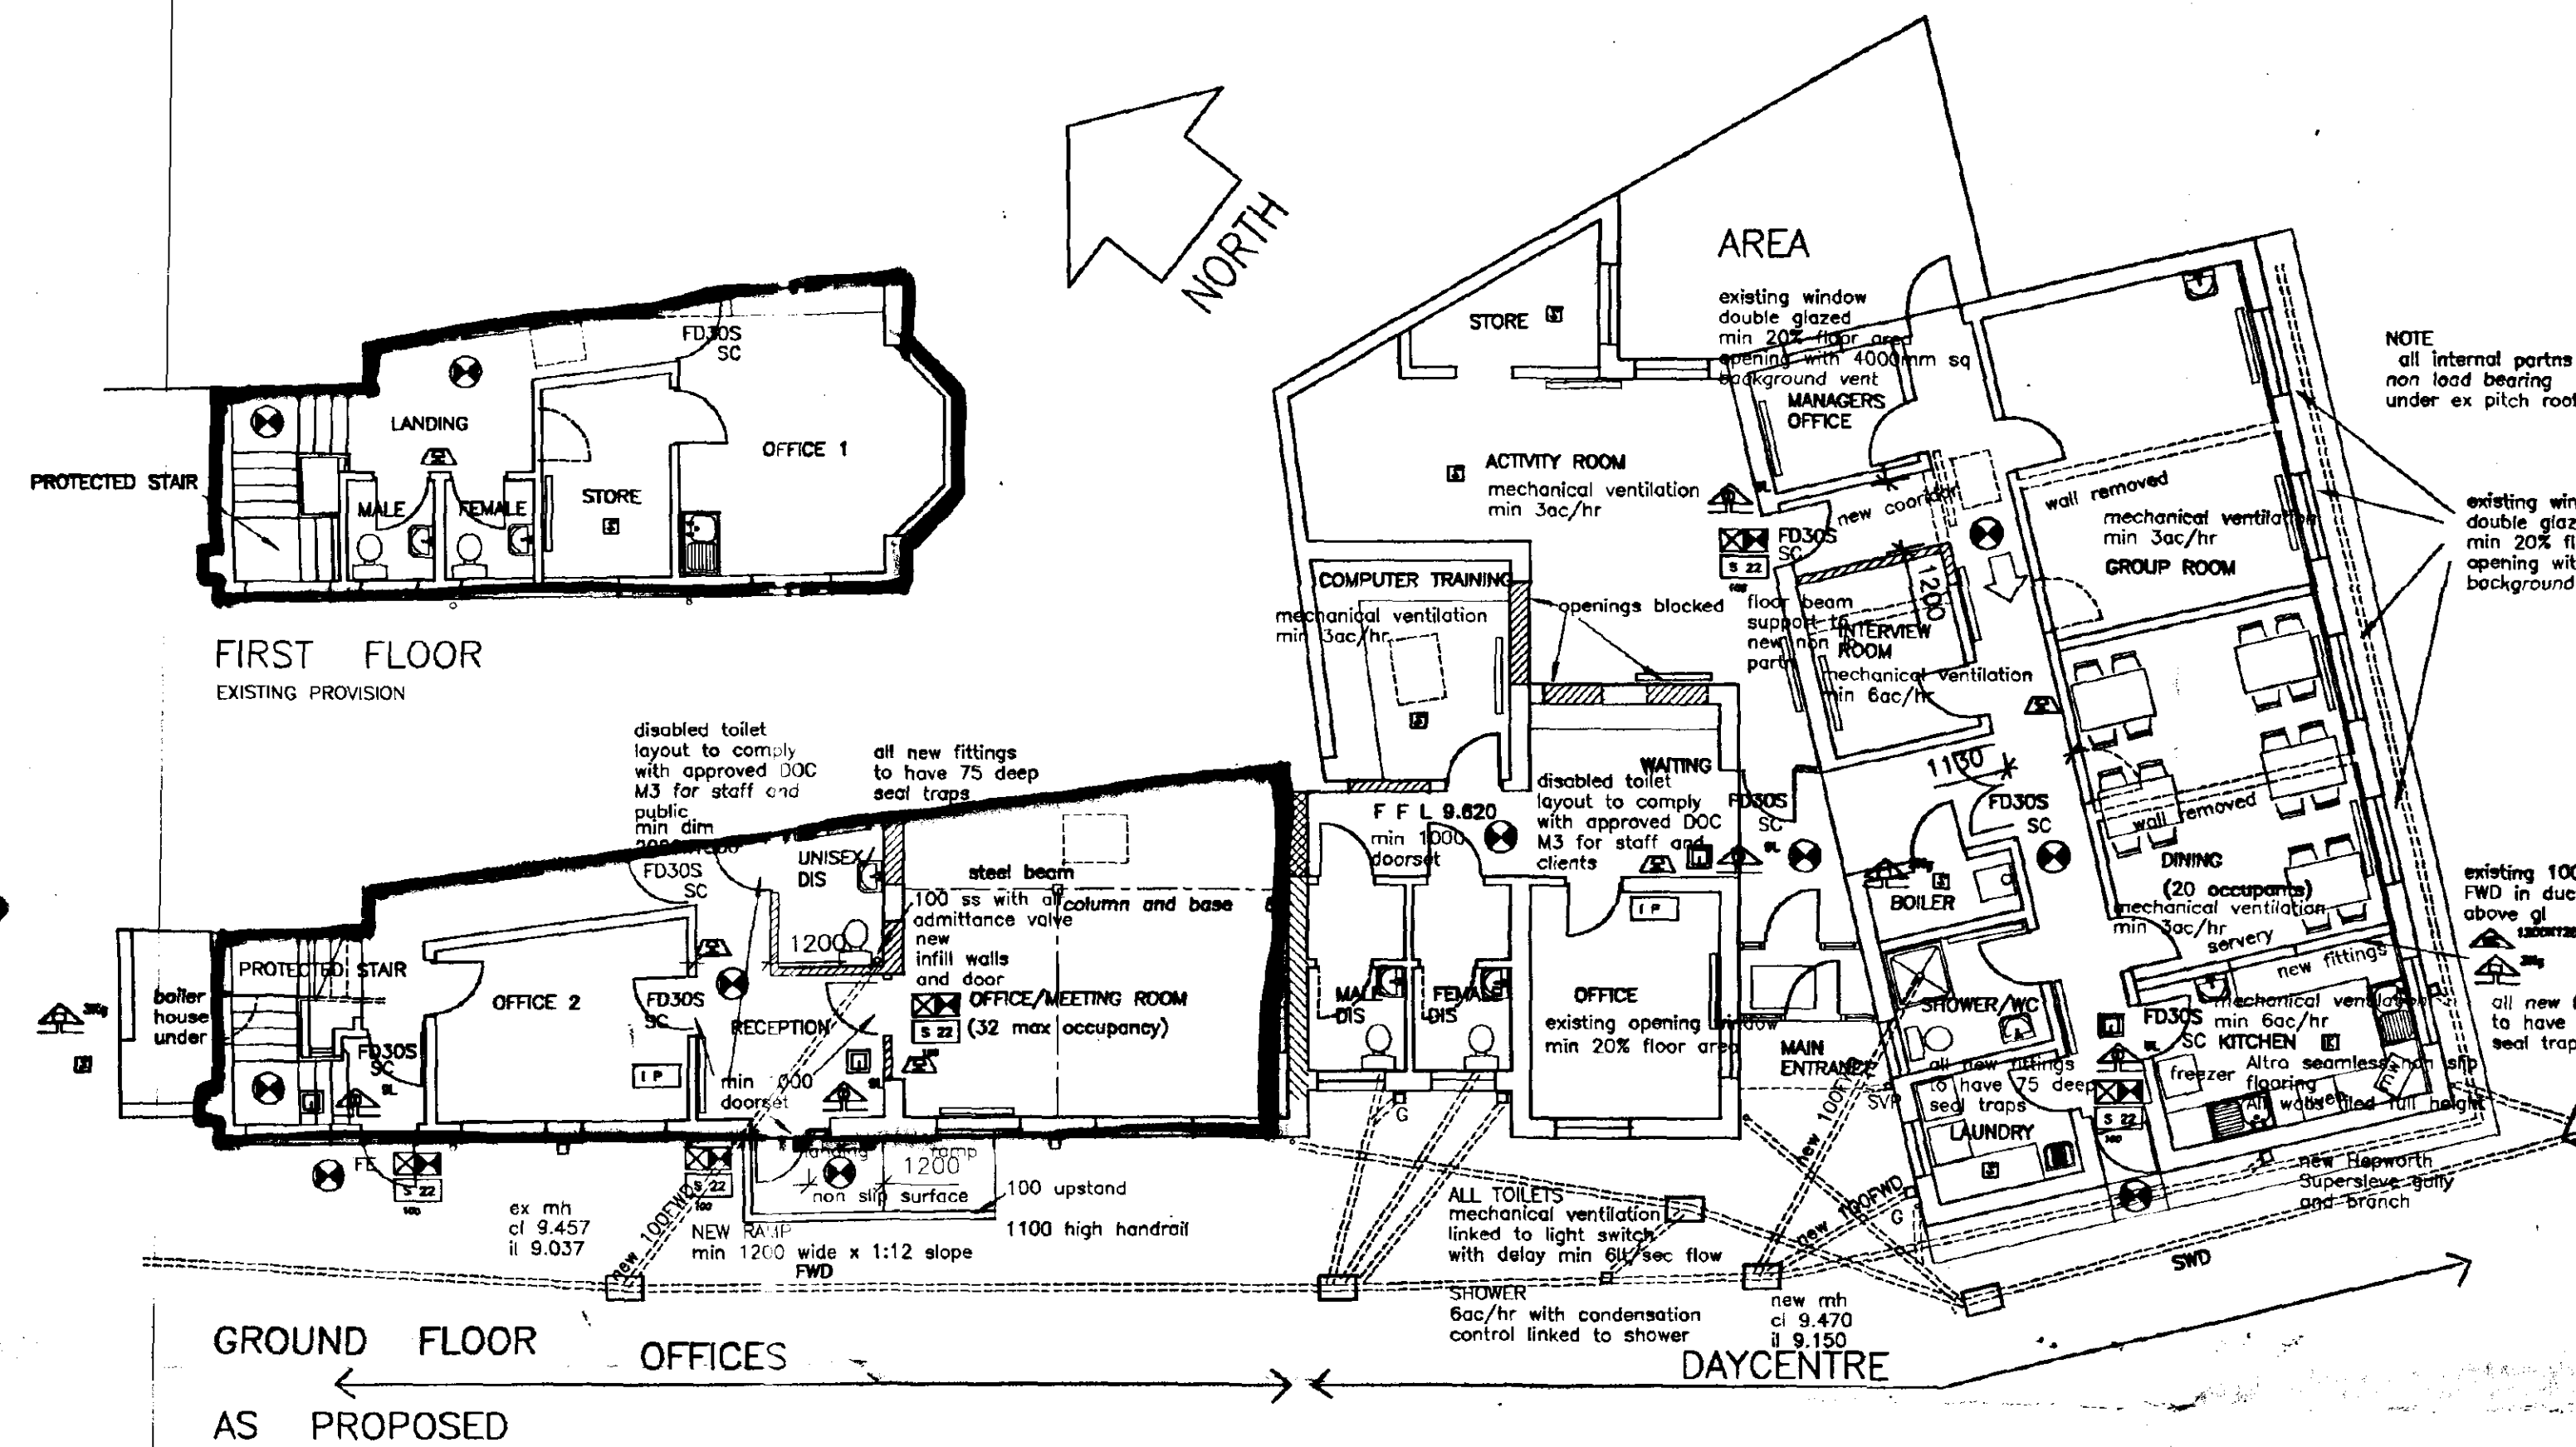


GROUND FLOOR
AS PROPOSED


FIRE PRECAUTIONS
KEY TO PLAN SYMBOLS AND ABBREVIATIONS
compiled from BS 1835 : 1990
5588 : 1983 relevant parts
5499 pt 1
476 pt 22
BUILDING REGULATIONS Sec B 1992 edition

SYMBOL/ABBREVIATION	DESCRIPTION
FD 30S SC	30 min fire and smoke resisting doorset fitted with a self closing device
9L	fire extinguisher water type wall fixed capacity in litres
3Kg	fire extinguisher dry powder type wall fixed capacity in kilograms
60	fire resisting construction period of fire resistance given in minutes
⊗	emergency light point enclosed
⊗	illuminated sign
S 22	fire exit sign lettering size in millimetres
1200X1200	fire blanket size in millimetres
⊞	fire alarm call point
⊞	fire alarm audible warning device (bell)
IP	fire alarm indicator panel
S	automatic fire detector smoke
K	automatic fire detector heat
→	directional arrow


NOTE:
all internal partitions non load bearing under ex pitch roof

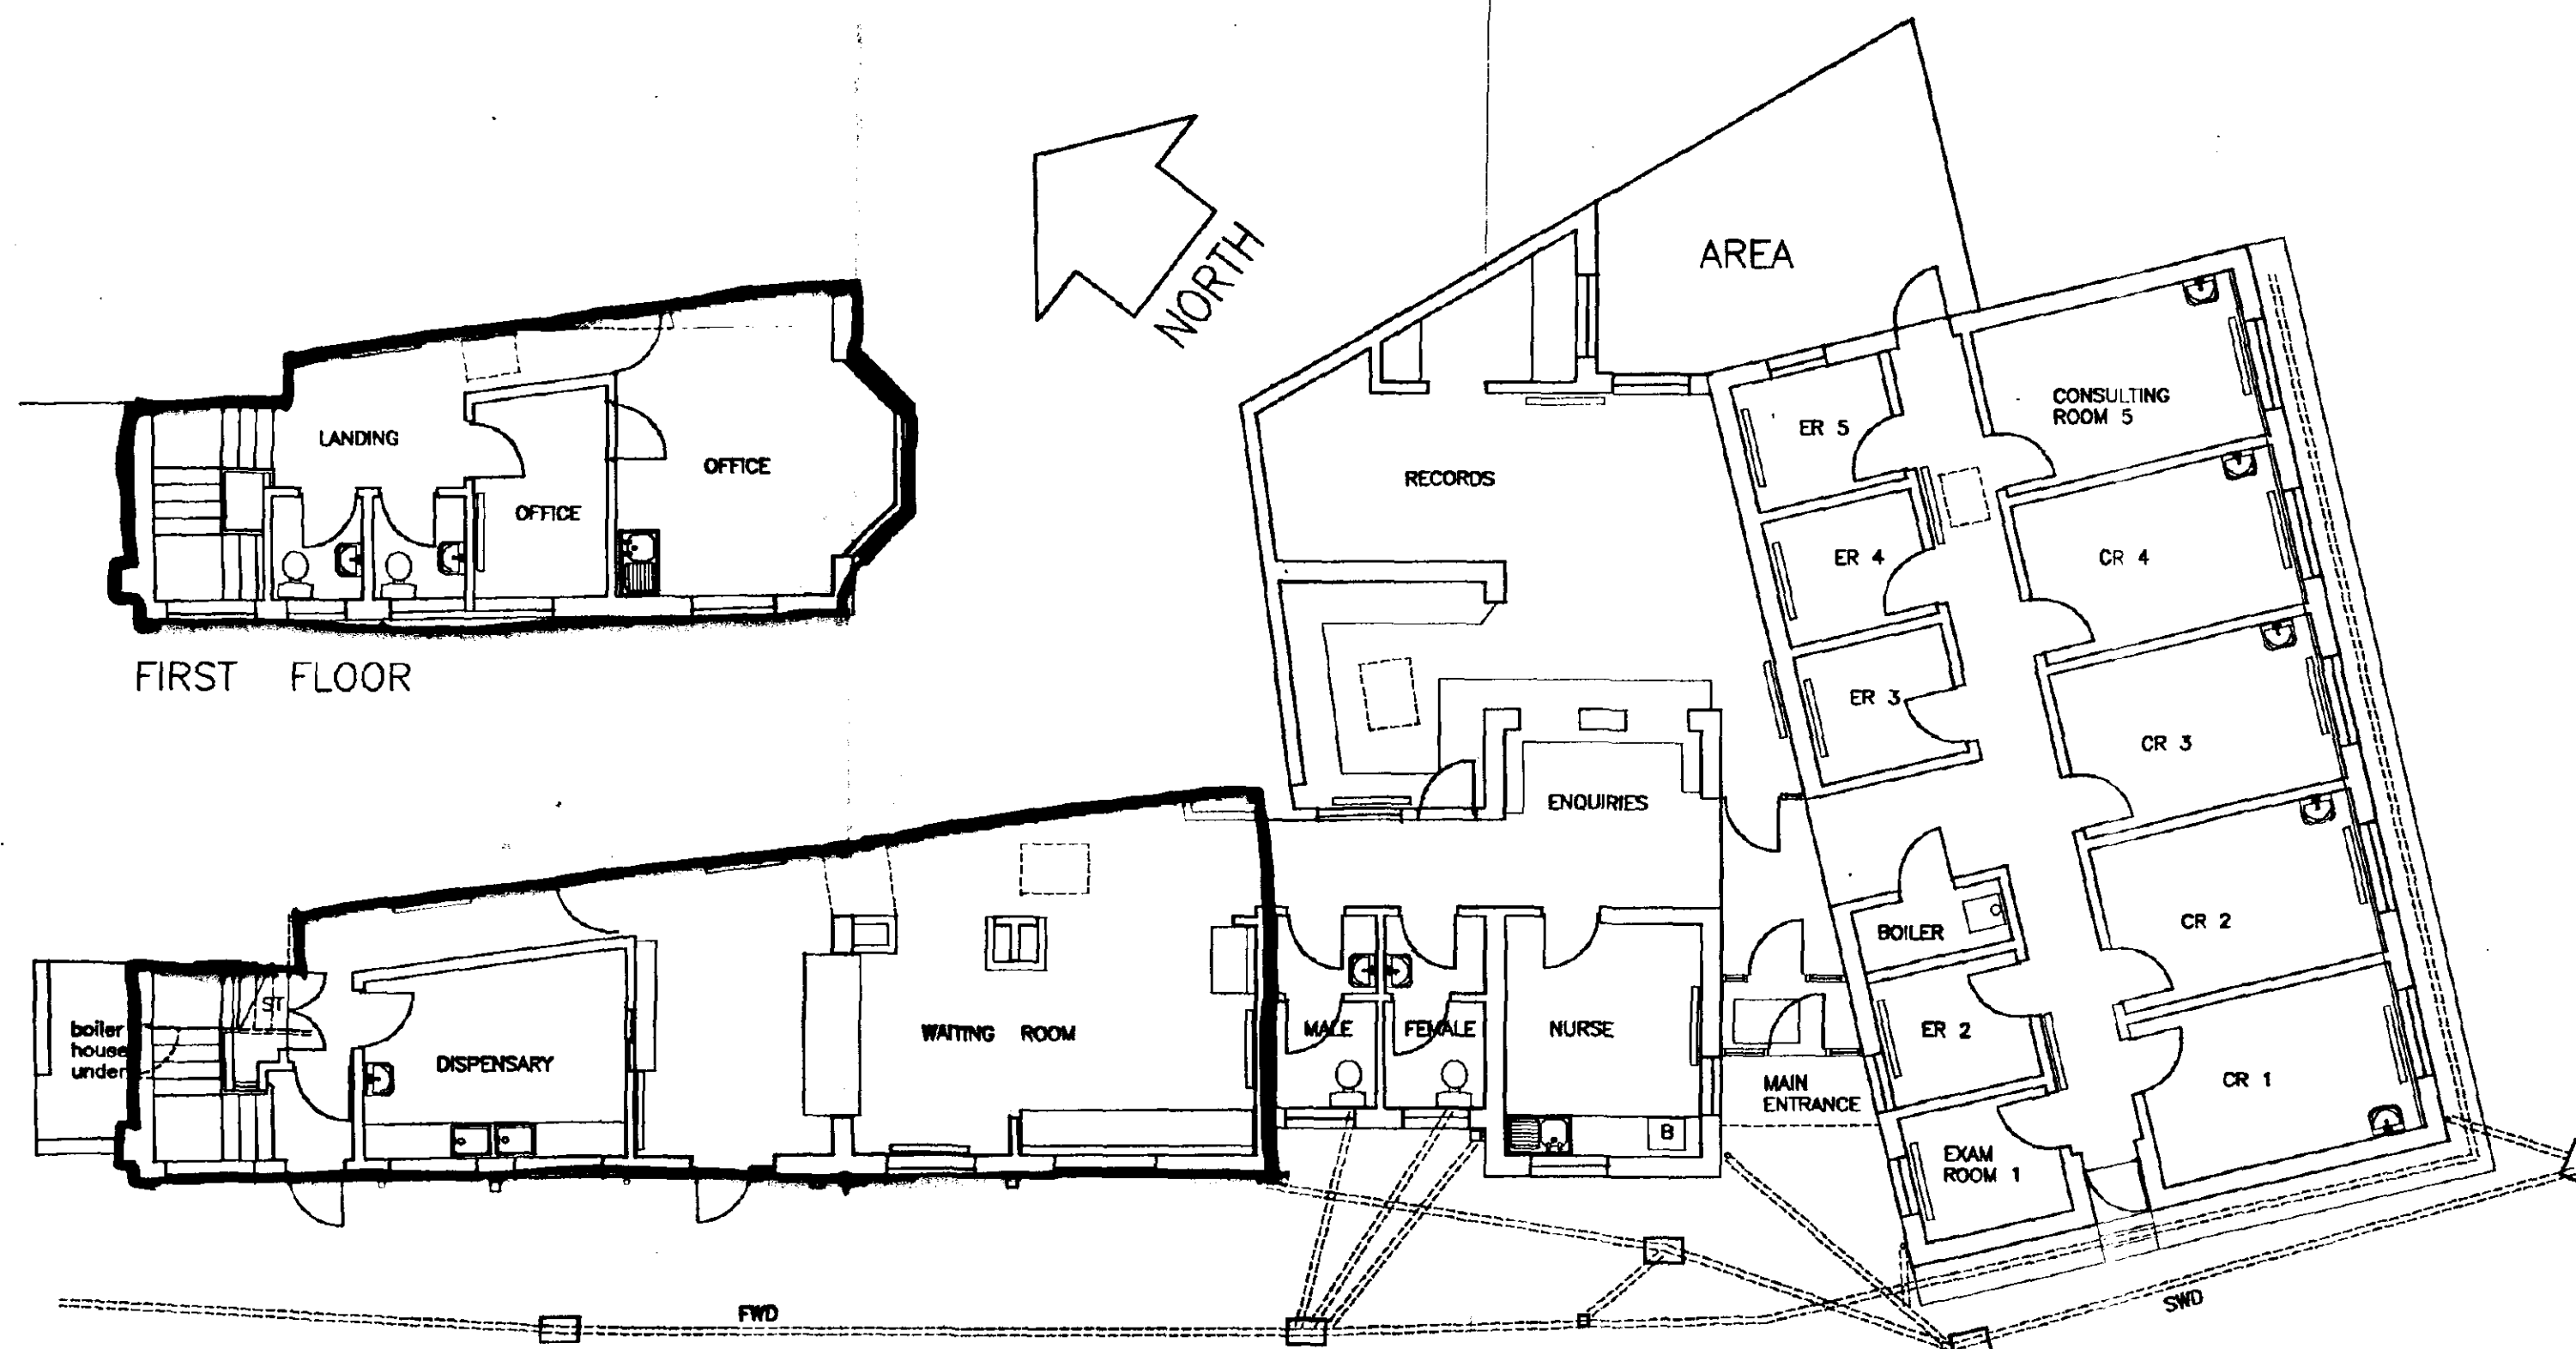

GROUND FLOOR
AS EXISTING

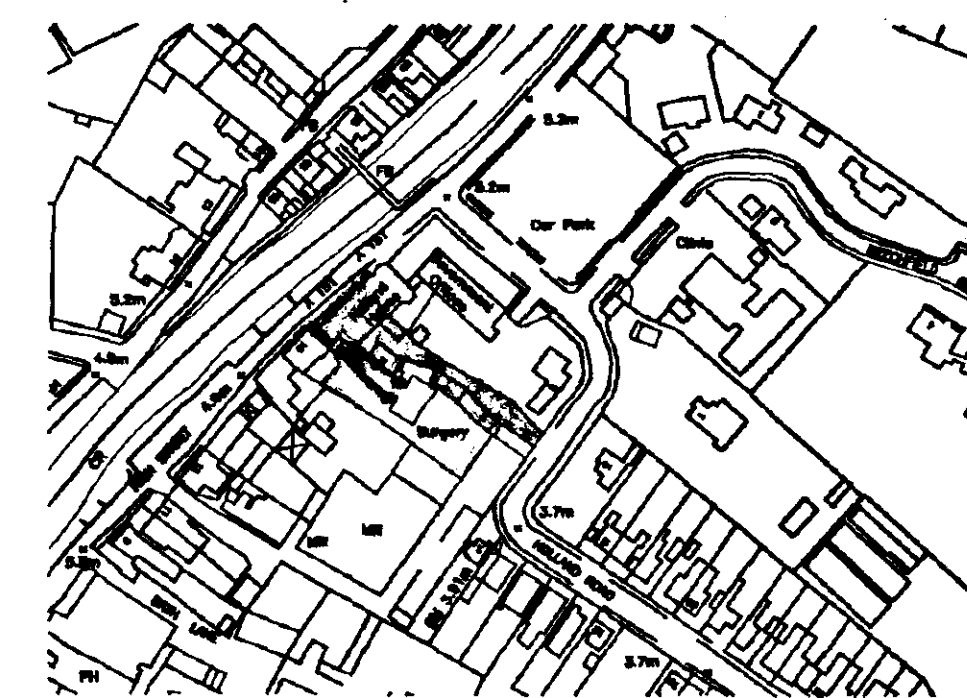

LOCATION PLAN
SCALE 1:2500

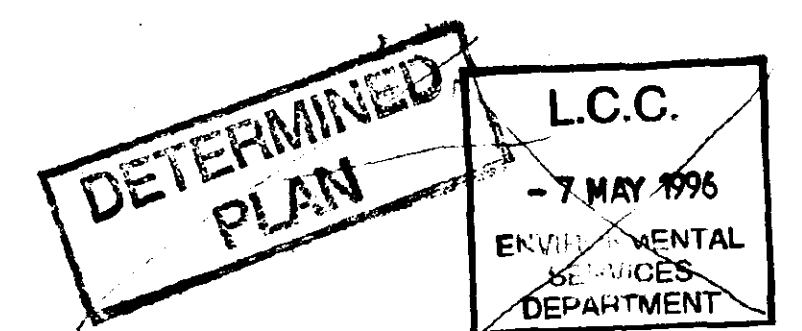

project
**15A HIGH STREET
SPALDING
PROPOSED DAYCARE
CENTRE & OFFICES**

**PLANS AS EXISTING
& PROPOSED**

Land & Buildings Consultancy
J. David Trafford FRICS
General Manager
County Offices
Lincoln LN1 1ZA (0522) 552222

drawing no.
S767.2202/1 revision

scale 1:100
date 04/04/96
drawn
A Professional Consultancy of Lincolnshire County Council

SOUTH LINCOLN
HOUSING C.F.
14 MAR 1996
Ref: 051/96