


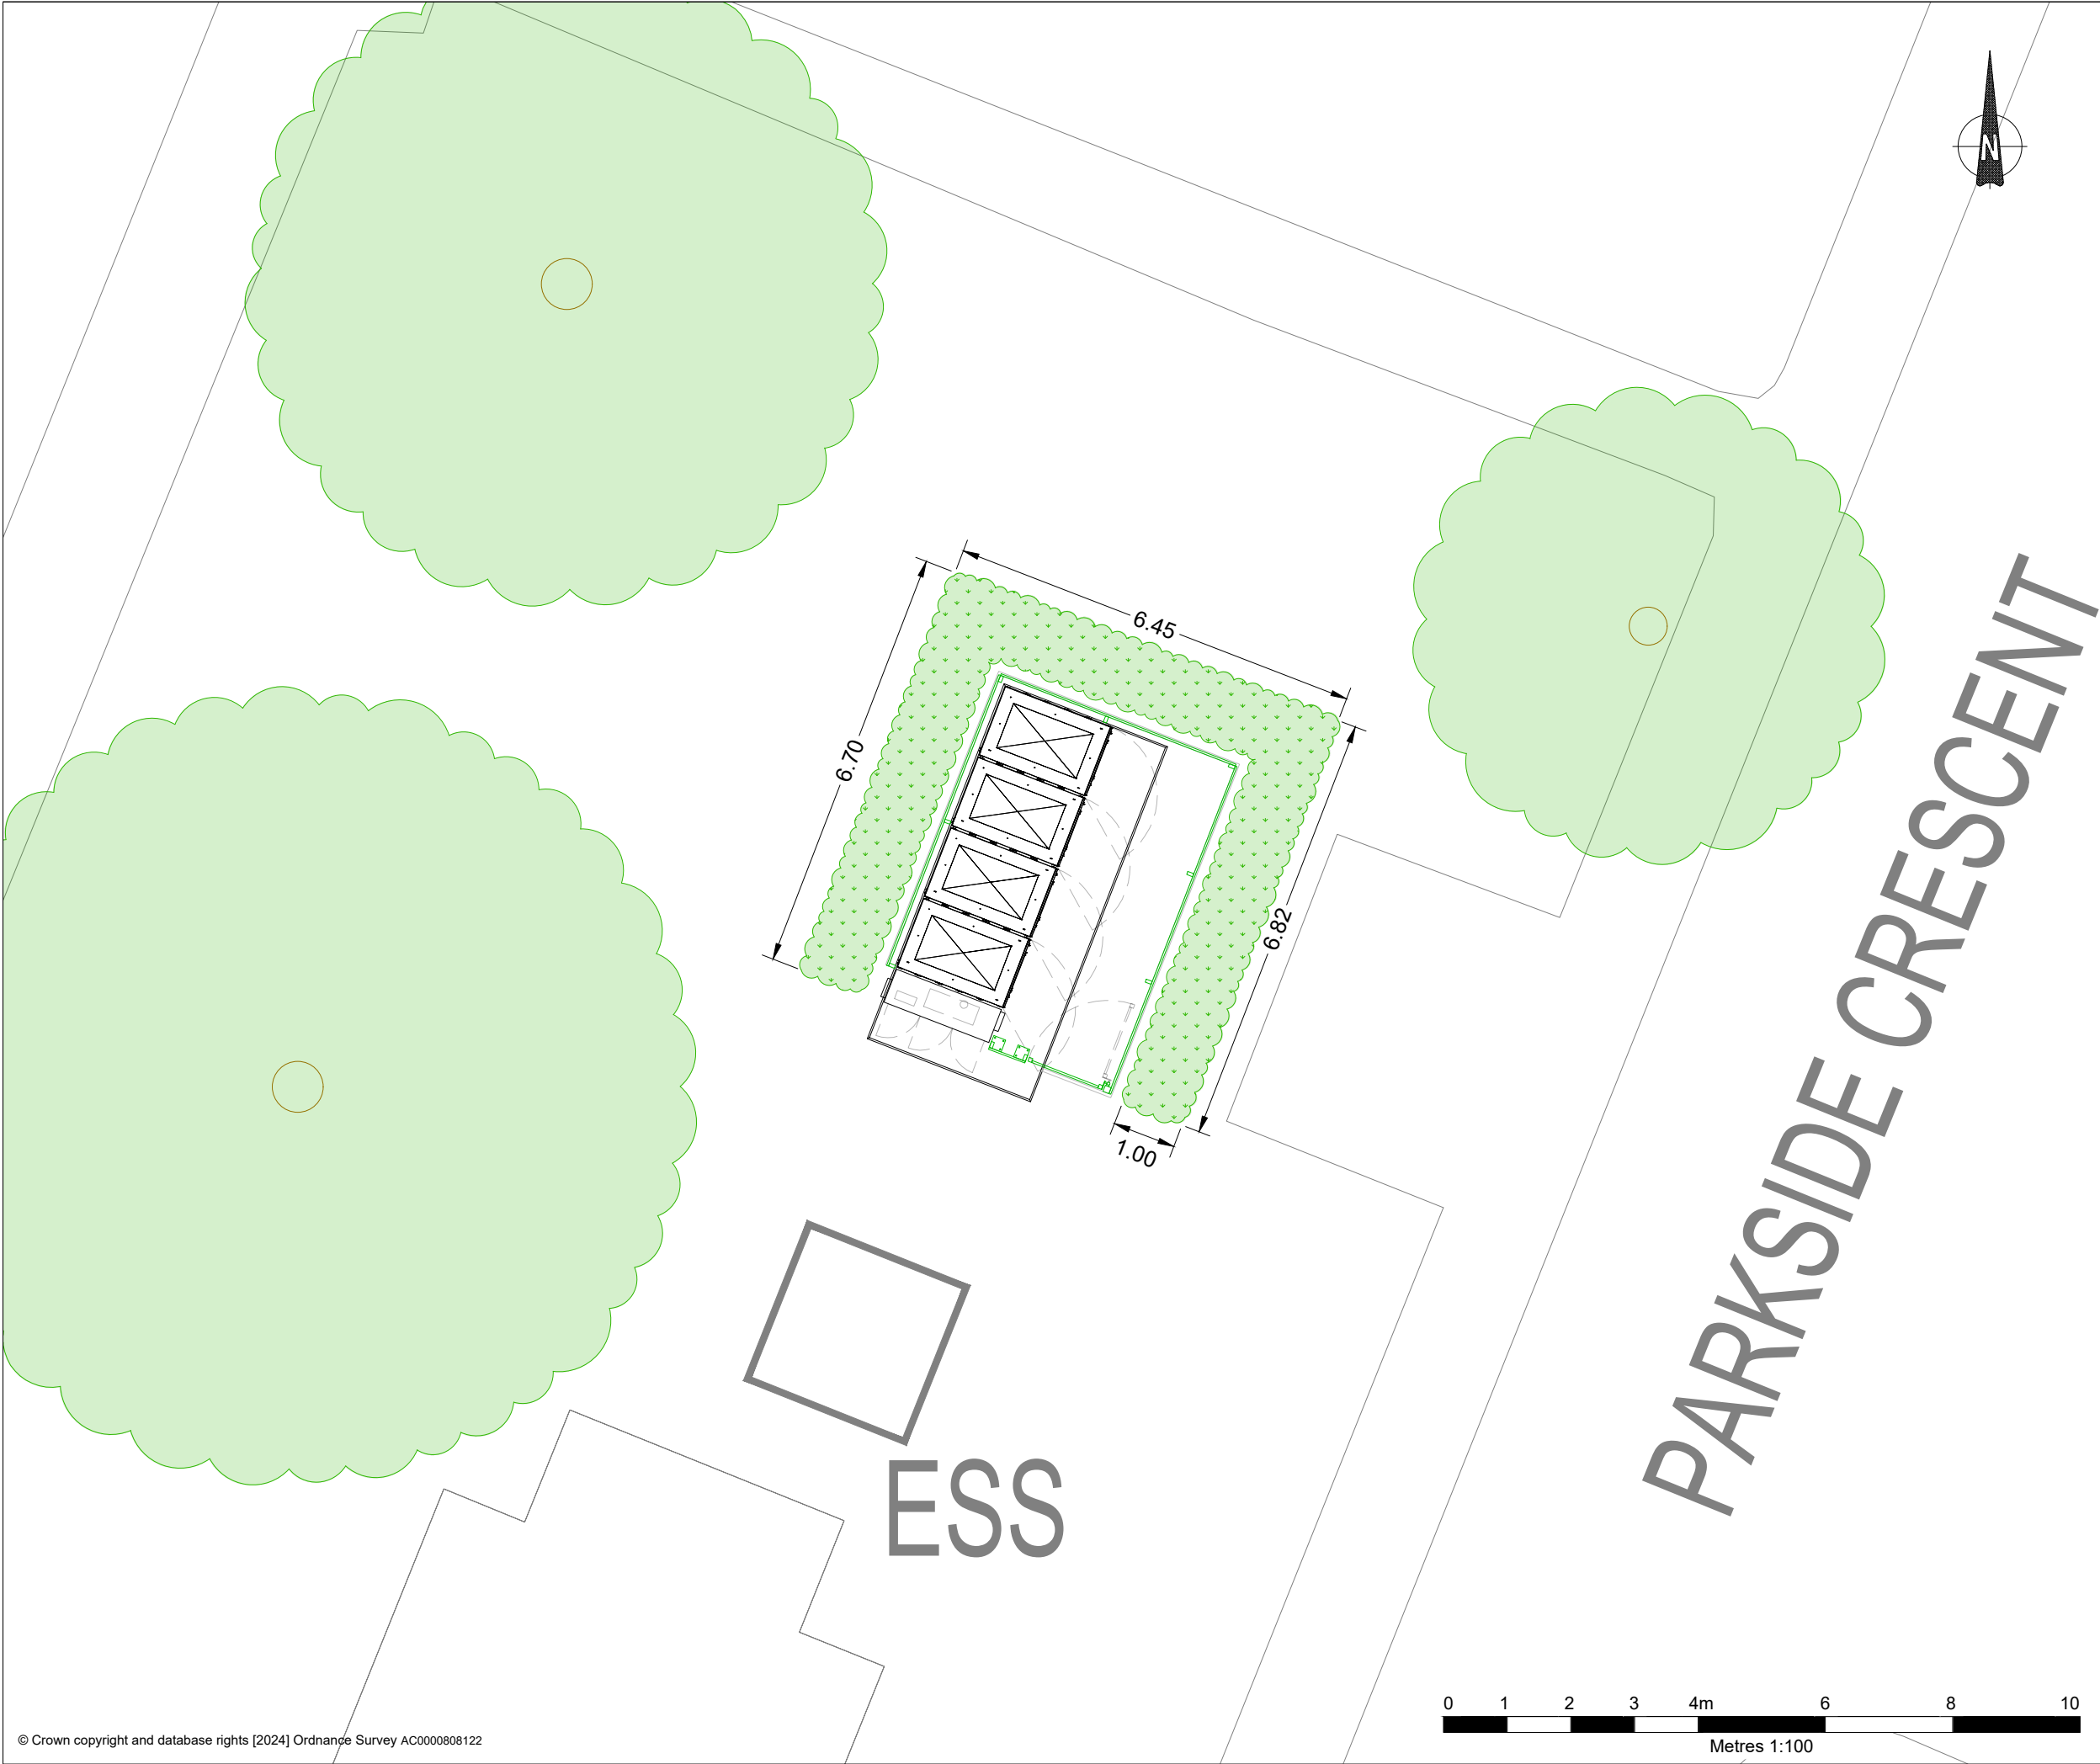

LEGEND

PROPOSED SCREENING

EXISTING TREE

NOTES

1. 1 OF THE 3 FOLLOWING TYPICAL SPECIES TO BE PLANTED:

1.1. Photinia x fraseri 'Red Robin'

1.2. Prunus laurocerasus Rotundifolia 'laurel hedging', or,

1.3. native varieties Carpinus betulus 'hornbeam'

2. PLANTING BED TO BE A MINIMUM 1M WIDE.

3. SINGLE SPECIES HEDGEROWS HAVE BEEN RECOMMENDED AS THEY PROVIDE A FORMAL AESTHETIC.

4. TO INCREASE ESTABLISHMENT RATE, IT IS PREFERABLE TO PLANT SMALLER PLANTS AT A HIGHER DENSITY E.G. FOR ORNAMENTAL SPECIES, 60-80CM WHIPS PLANTED 300MM APART AND FOR NATIVE SPECIES, 60-80CM WHIPS PLANTED AS A DOUBLE STAGGERED ROW 300MM APART AND 300MM BETWEEN ROWS.

REV.	DATE	DESCRIPTION



AMP CLEAN ENERGY
1 DOVER STREET
LONDON
W1S 4LD

PARKSIDE CRESCENT,
SPALDING, PE11 1QT

PARKSIDE BOX
BATTERY BOX BB-01286

PROPOSED LANDSCAPING PLAN

PLAN 7

REV

Scale1:100 @ A3Date25/04/25

© Crown copyright and database rights [2024] Ordnance Survey AC0000808122

DRAWN BY: JM