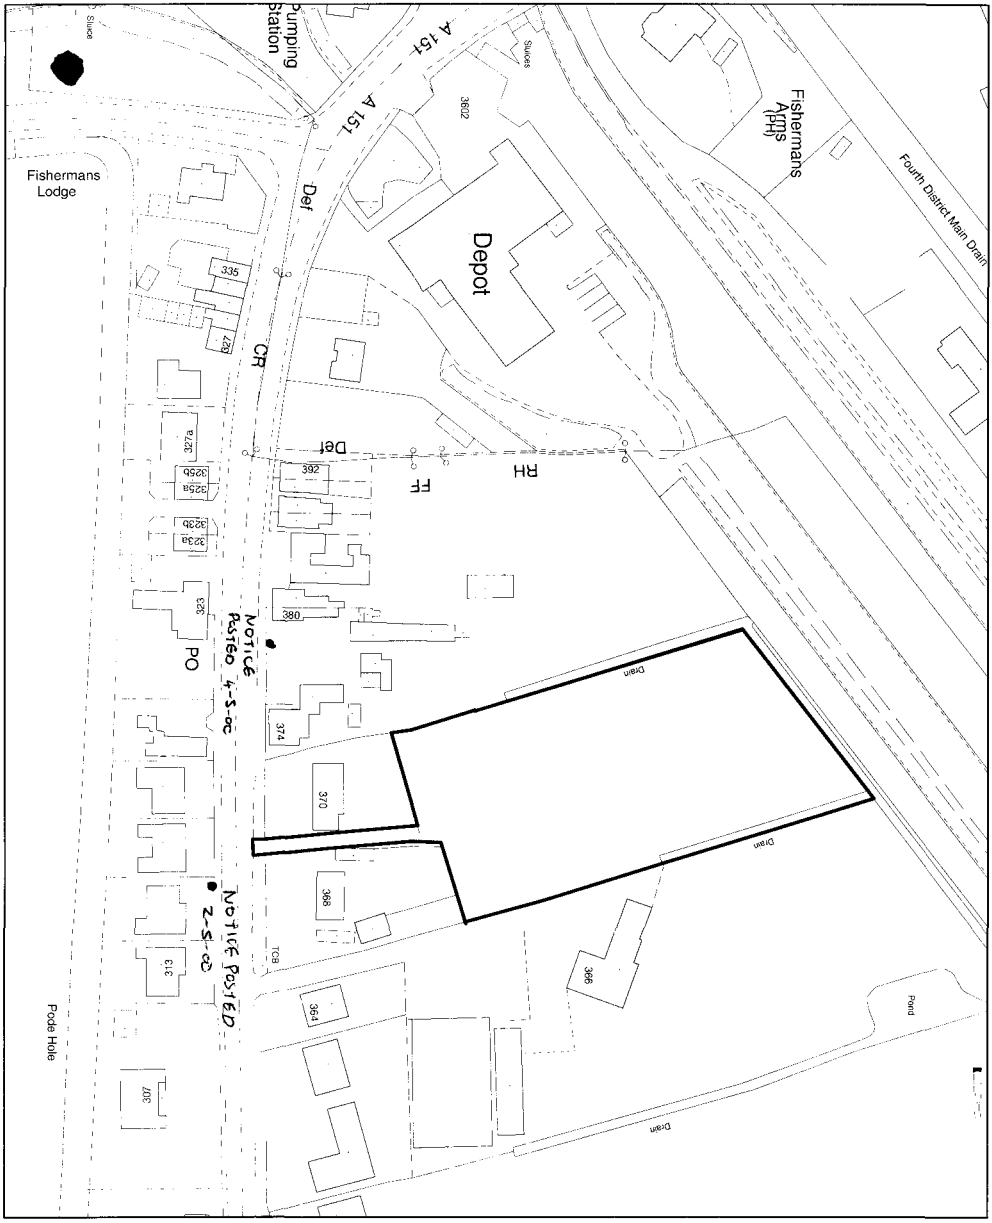


SOUTH HOLLAND DISTRICT COUNCIL

Housing and Planning Services Department


Council Offices, Priory Road, Spalding, Lincolnshire PE11 2XE

Planning Application Location Plan
Ward Member Notification

H16/0453/00

Scale: 1:1250

PLEASE DO NOT COPY THIS PLAN
This map is reproduced from Ordnance Survey material with permission of Ordnance Survey on behalf of Her Majesty's Stationery Office (c) Crown copyright. Unauthorised reproduction infringes Crown copyright and may lead to prosecution or civil proceedings. South Holland District Council LA079413 2000

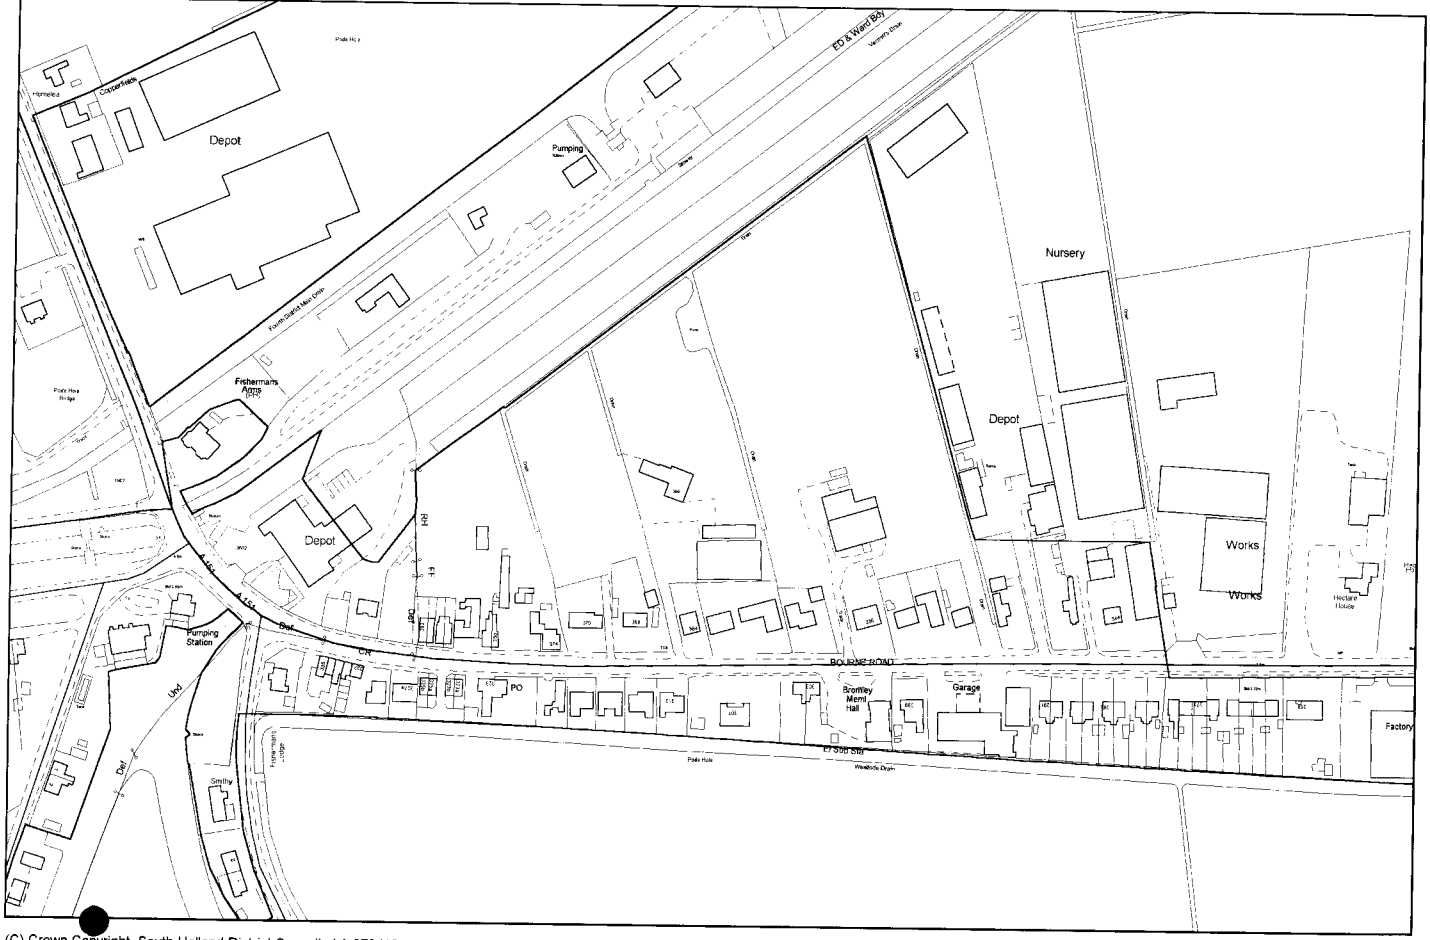

(C) Crown Copyright. South Holland District Council LA 079413


26/06/2000

TF2122SE

1:2500

Scale
0 15 30 45 60 75 m

N

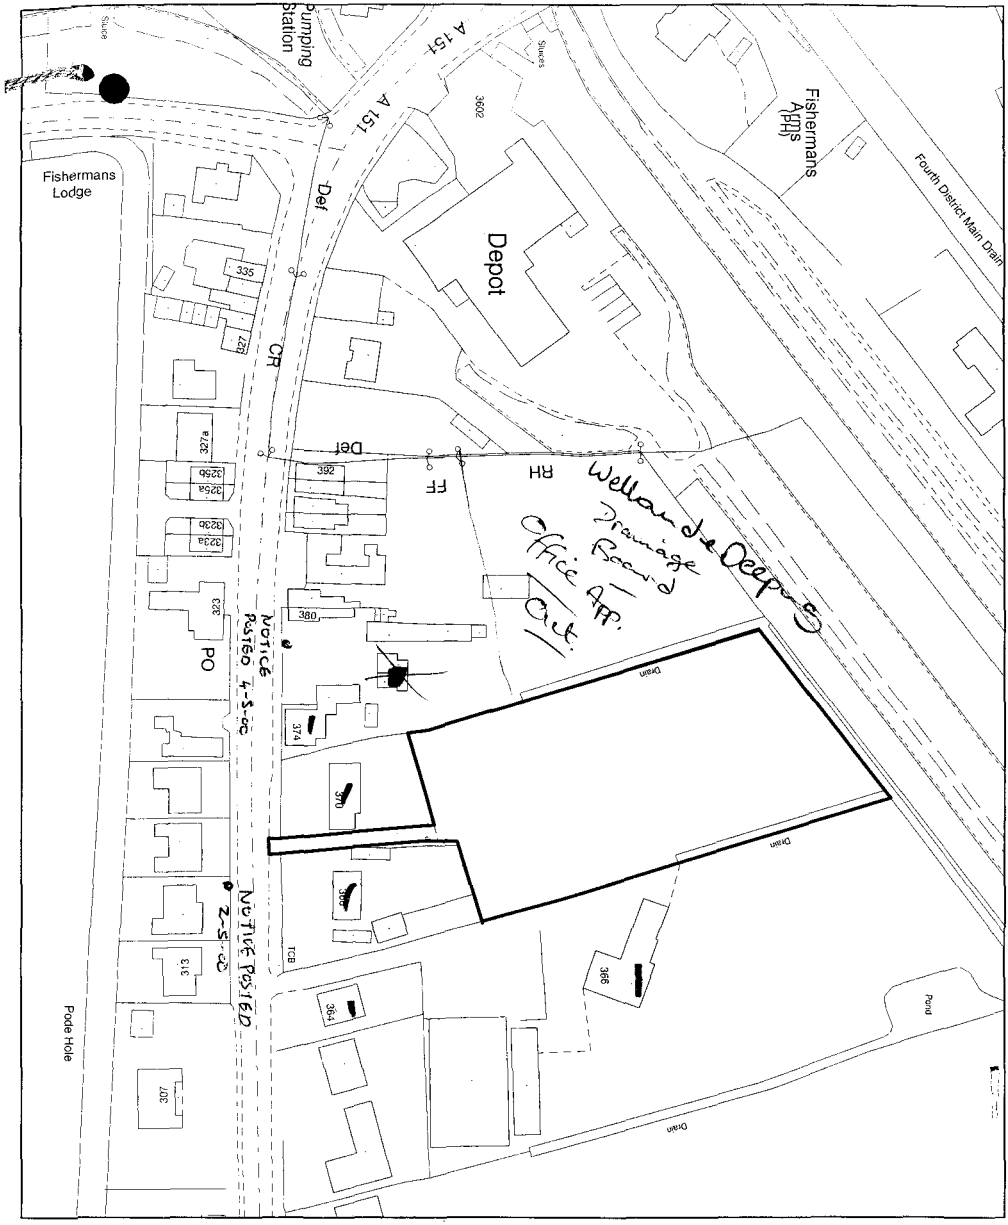

SOUTH HOLLAND DISTRICT COUNCIL

Housing and Planning Services Department

Council Offices, Priory Road, Spalding, Lincolnshire PE11 2XE

Planning Application Location Plan
Ward Member Notification

H16/0453/00

Scale: 1:1250

PLEASE DO NOT COPY THIS PLAN
This map is reproduced from Ordnance Survey material with permission of Ordnance Survey on behalf of Her Majesty's Stationery Office (c) Crown copyright. Unauthorised reproduction infringes Crown copyright and may lead to prosecution or civil proceedings. South Holland District Council LA079413 2000