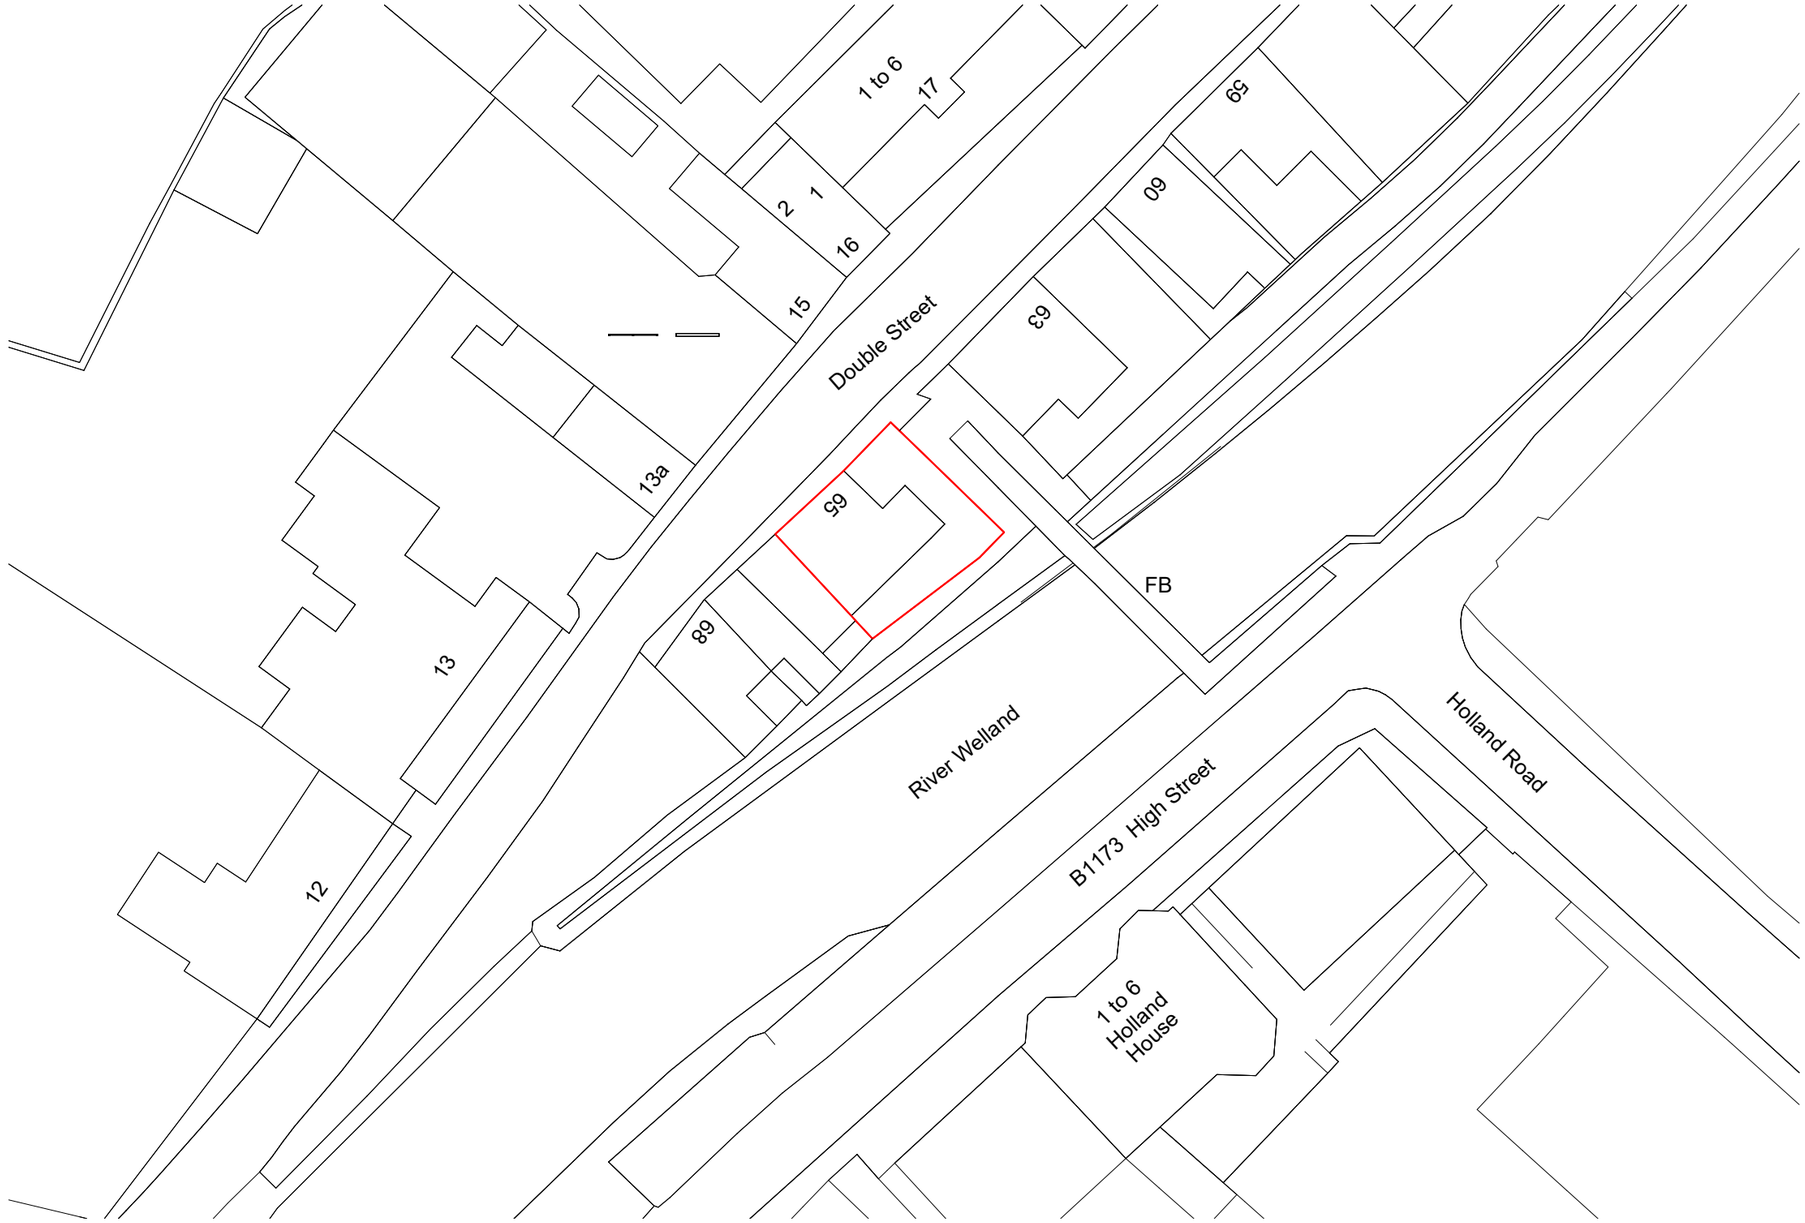


1 Site

1 : 500

© Crown copyright, All rights reserved. 2023. Licence number 0100031673

N

Do not scale from the drawings. EXCEPT FOR THE PURPOSES OF PLANNING
Dimensions to be checked on site, where discrepancies occur, seek advice from the client's representative for clarification. The drawings & specifications are a guide as to what is required to comply with the current building regulations. This does not imply that this is the only acceptable way of achieving building regulations approval. Alternative 'similar approved' products may be used at the discretion of the Building Inspector. No liability is accepted for any loss of any sort or additional expense incurred consequent on any variation to the layout or specification that may be required as a result of site conditions, availability of materials, custom or practice, the requirements of the Building Inspector or any other circumstances.

CIAT affiliate
CIAT
7 Shaftesbury Ave
Sawley
NG10 3FG
Creative, Professional, Achitectural Technician
T: 01159 724355 M:07305 781990
E: admin@shaftesburydesignpractice.co.uk
www.shaftesburydesignpractice.co.uk
SHAFTESBURY DESIGN PRACTICE

Project Address

Cromwell House,, 65 Double Street, Spalding
PE11 2AB

Project Infomation

Ms M Homer

Sheet Information

Site Location Plan

Project # SDP-24-460

Date Feb 2024

Drawn By ABB

Sheet Number

A302

0 5 10 20 30 40 50

GRAPHIC SCALE 1:500