


N.B. This drawing is to be read in conjunction with the Planting Masterplan (Drawing No: WH/18/01) & the Planting Schedule.




For the location of underground services & easements please refer to the Framework Architects drawing no. J1620(08)05.

Please do not scale from this Drawing.

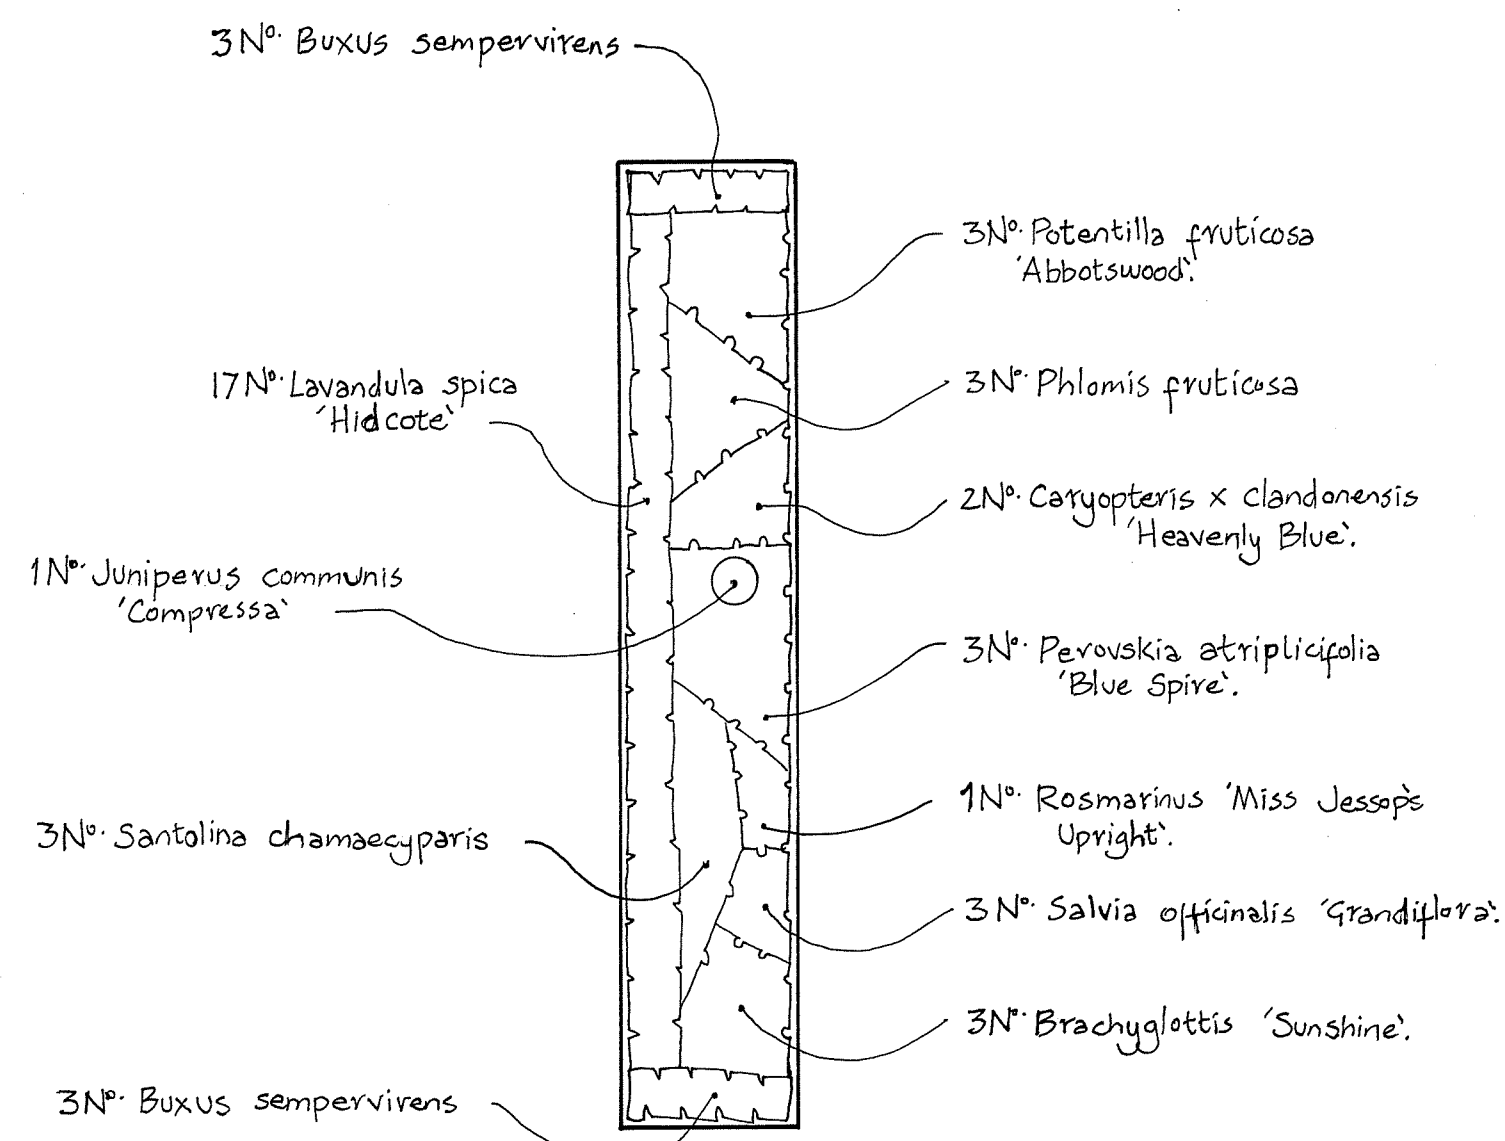


PLANTING BEDS A, B & C 1:50.

- KEY.
- PROPOSED SHRUB BED.
  - PROPOSED HEDGE.
  - PROPOSED SPECIMEN SHRUB.

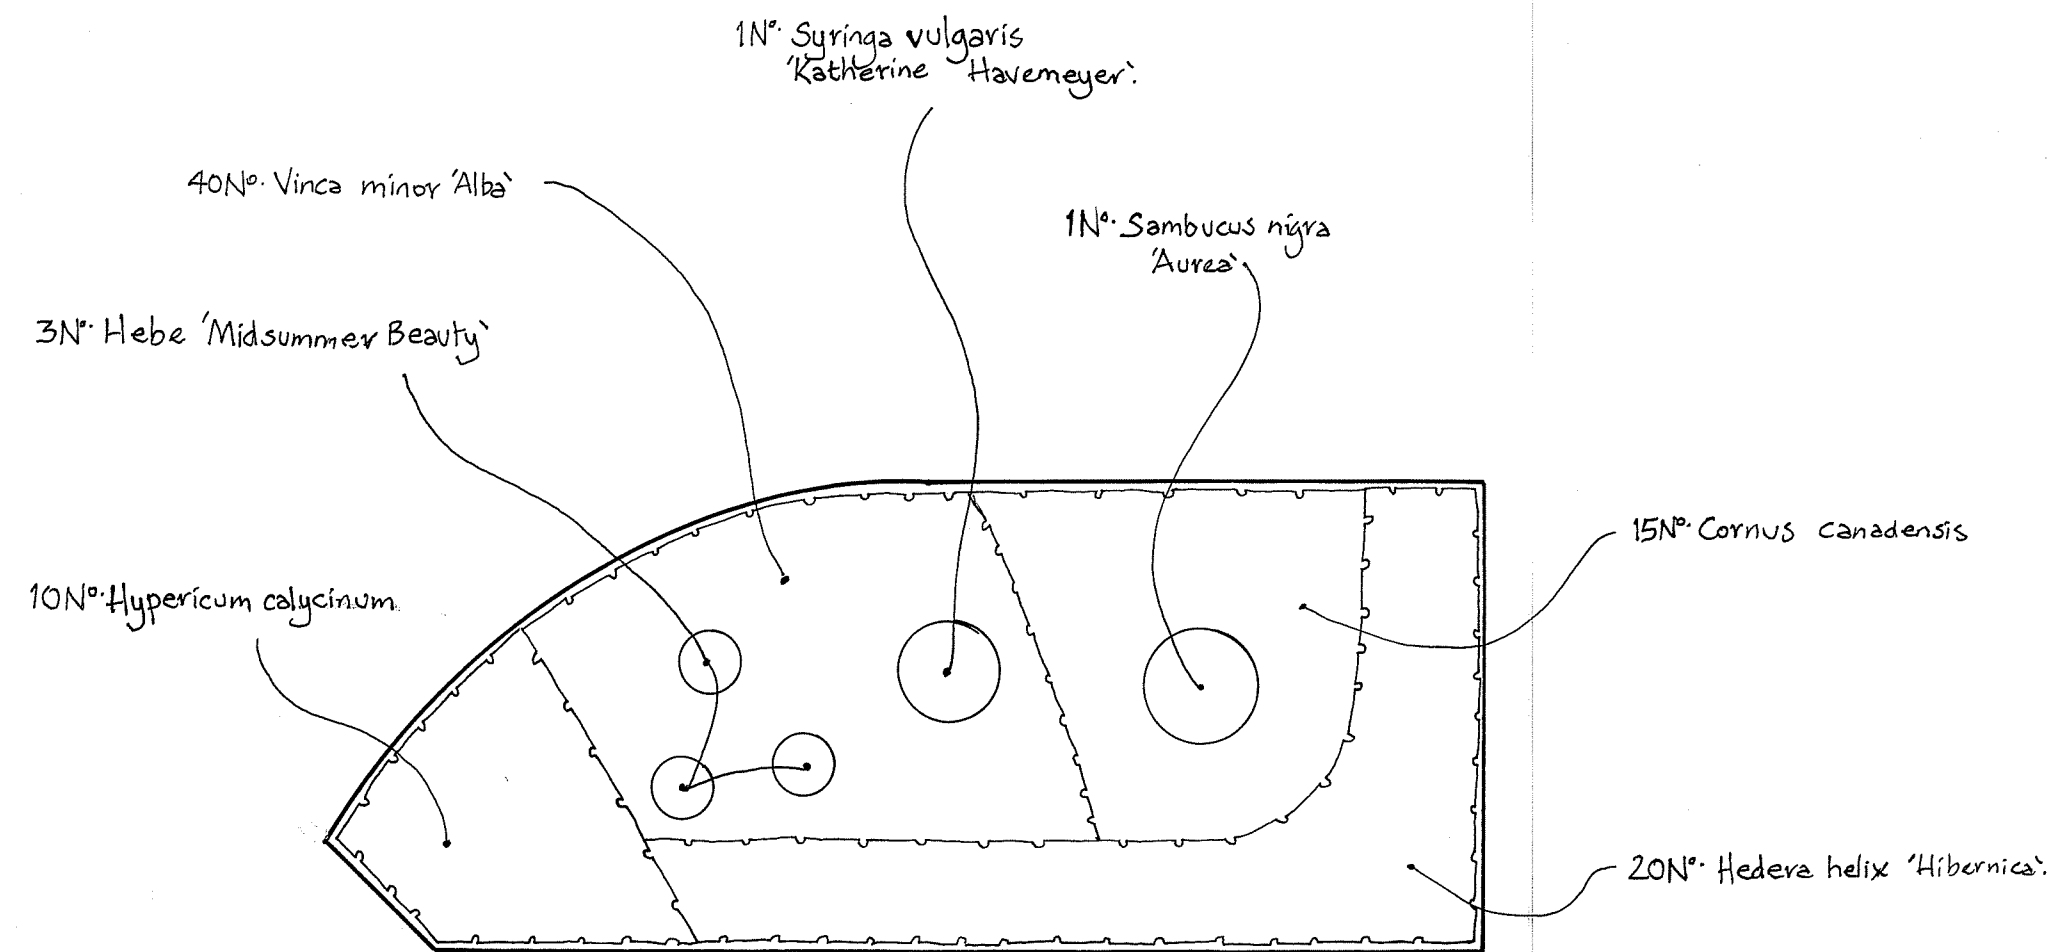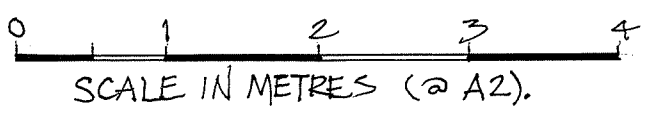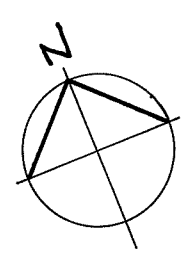

PLANTING BED 'D'

1:50.

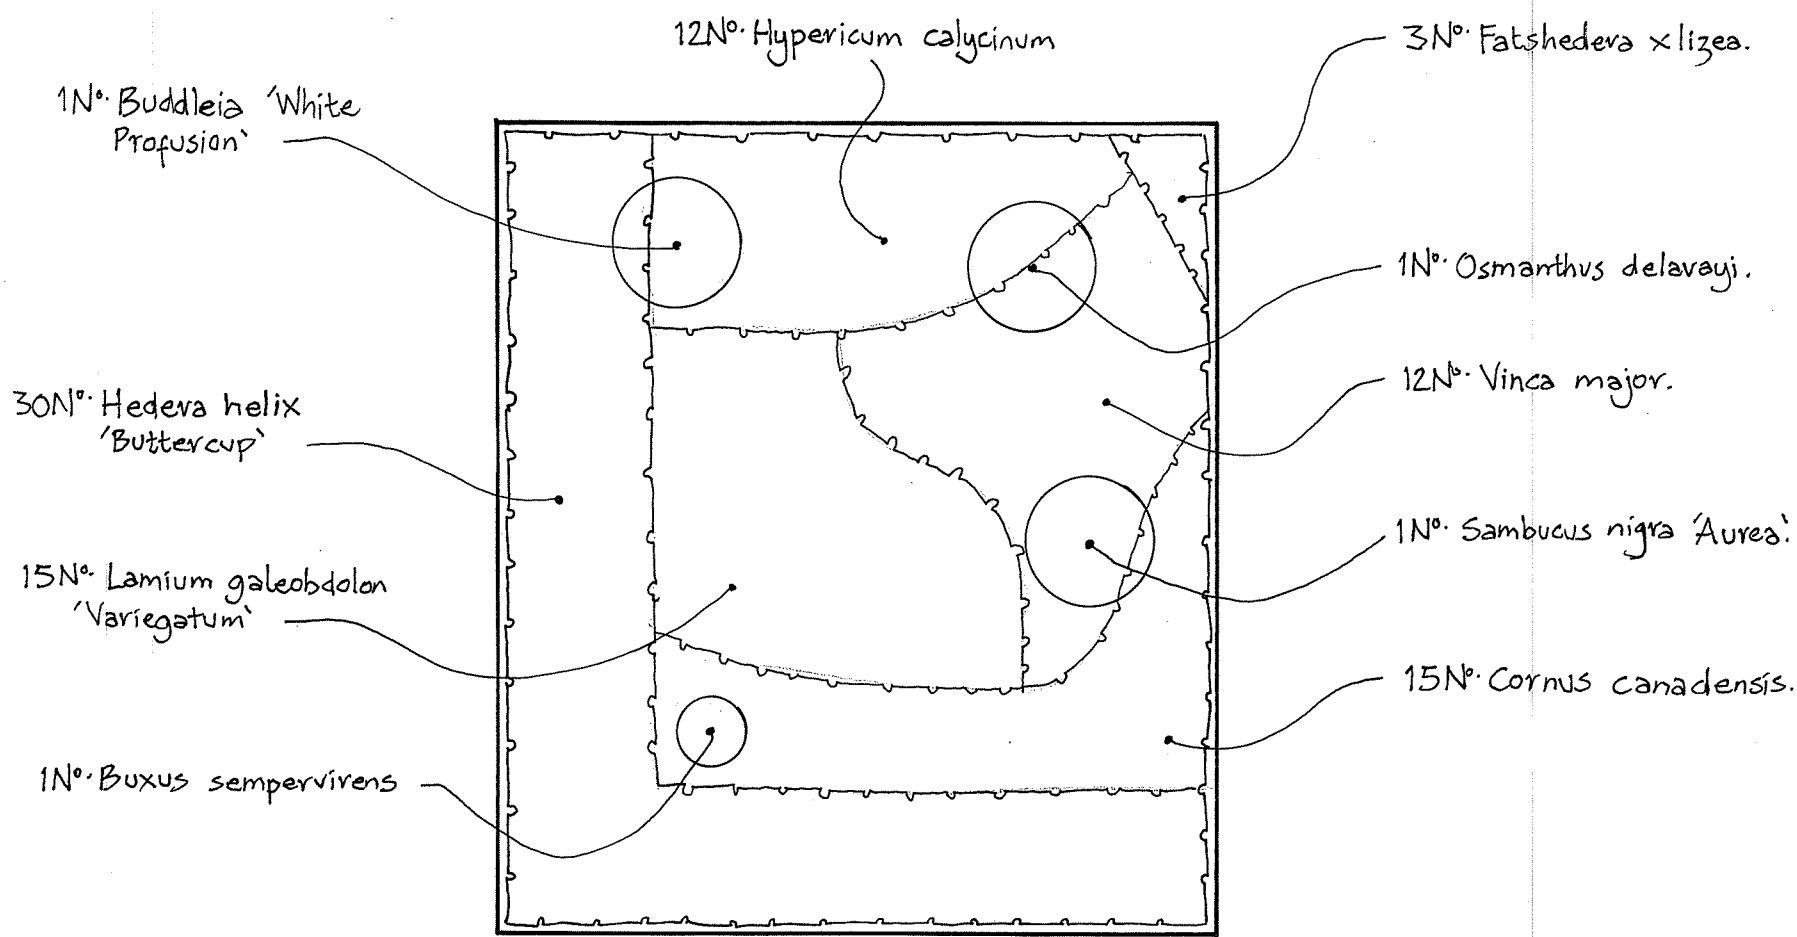

PLANTING BED 'E'

1:50.

**PLANTING NOTES**

The beech and barberry hedges are to be planted in single rows at 450 mm centres.

The lavender hedges to Beds A, B & C to be planted in a single row at 300mm centres.

For additional information & specifications please refer to the accompanying Landscape Management Plan (LMP).

**JONATHAN BIGGADIKE PG Dip LA CMLI**  
**CHARTERED LANDSCAPE ARCHITECT**  
**Project:** Detailed Planting Plans for Welland Homes.  
**Client:** D. Brown Builders Ltd.  
**Location:** Parkside Crescent, Spalding, PE10 9HT.  
**Drawing No:** WH/18/02. **Date:** April '18.