
This drawing is copyright and may not be altered, traced, copied, photographed or used for any purpose other than that for which it is issued without consent of Broadgate Builders (Spalding) Ltd.

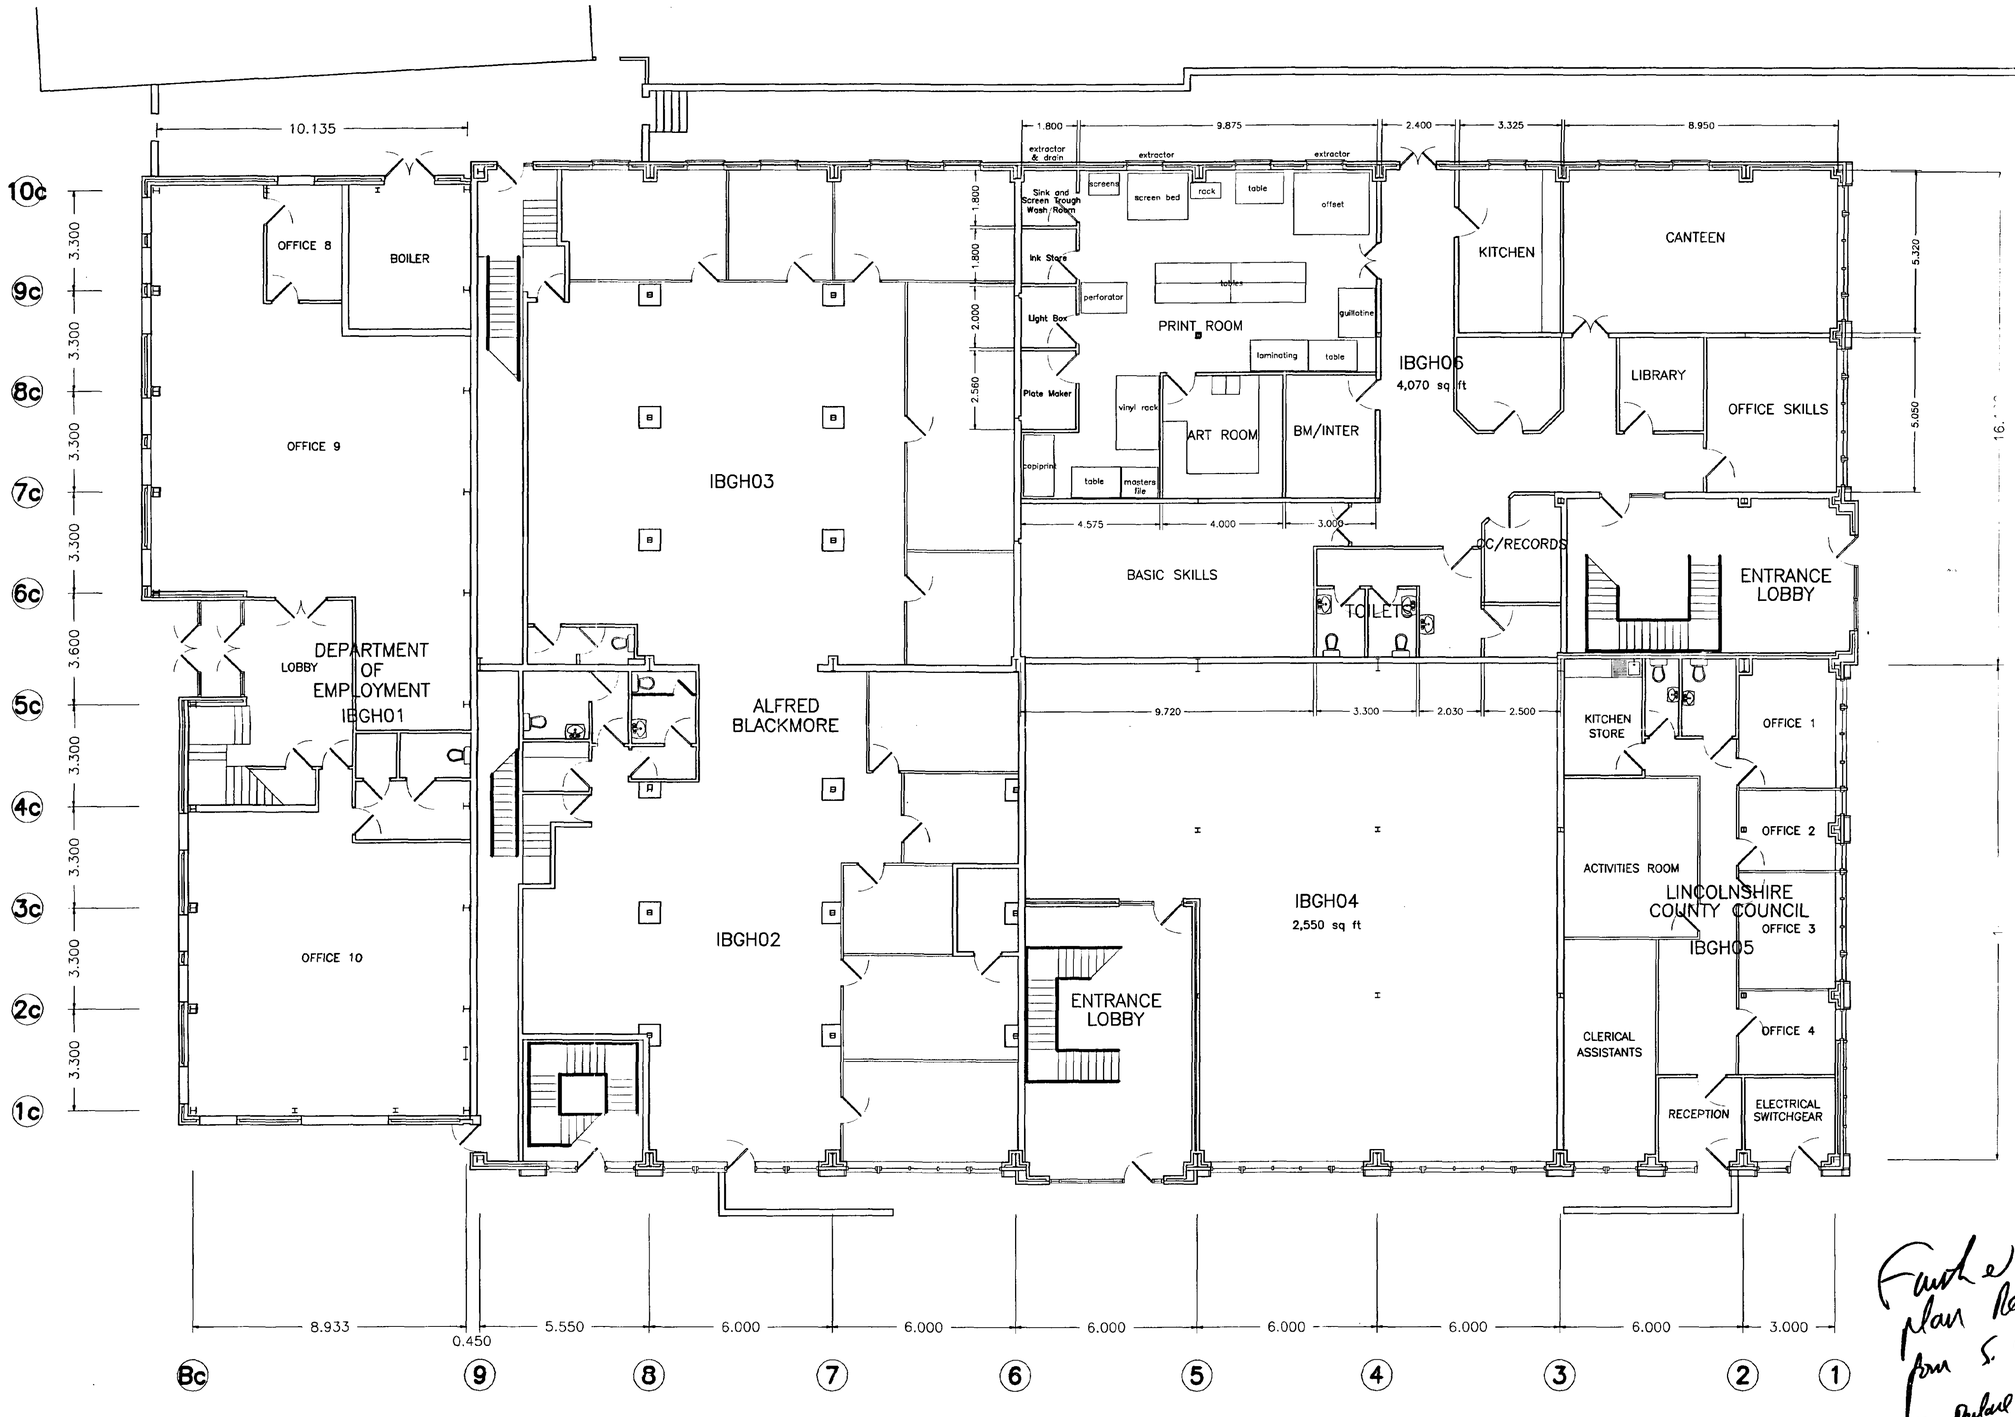

Further plan Rec'd 9/6/97 from S. Warner to Replace Mailing original

DR

Broadgate Commercial

Broadgate Builders (Spalding) Ltd
Broadgate House, Weston Hills,
Spalding, Lincolnshire, PE12 6DB.
Telephone: (01406) 380532 Fax: (01406) 380014

PROJECT TITLE

BROADGATE HOUSE
WESTLODE STREET
SPALDING

DETERMINED PLAN

DRAWING

GROUND FLOOR

REV	DESCRIPTION	DATE	BY

SCALE	DRAWN
N.T.S.	S.A.K
DATE	DRAWING No.
07-10-96	BB001SL