


North Elevation

EXISTING

SHDC
Planning & Development
15 JUN 2011
Ref: 0455-11

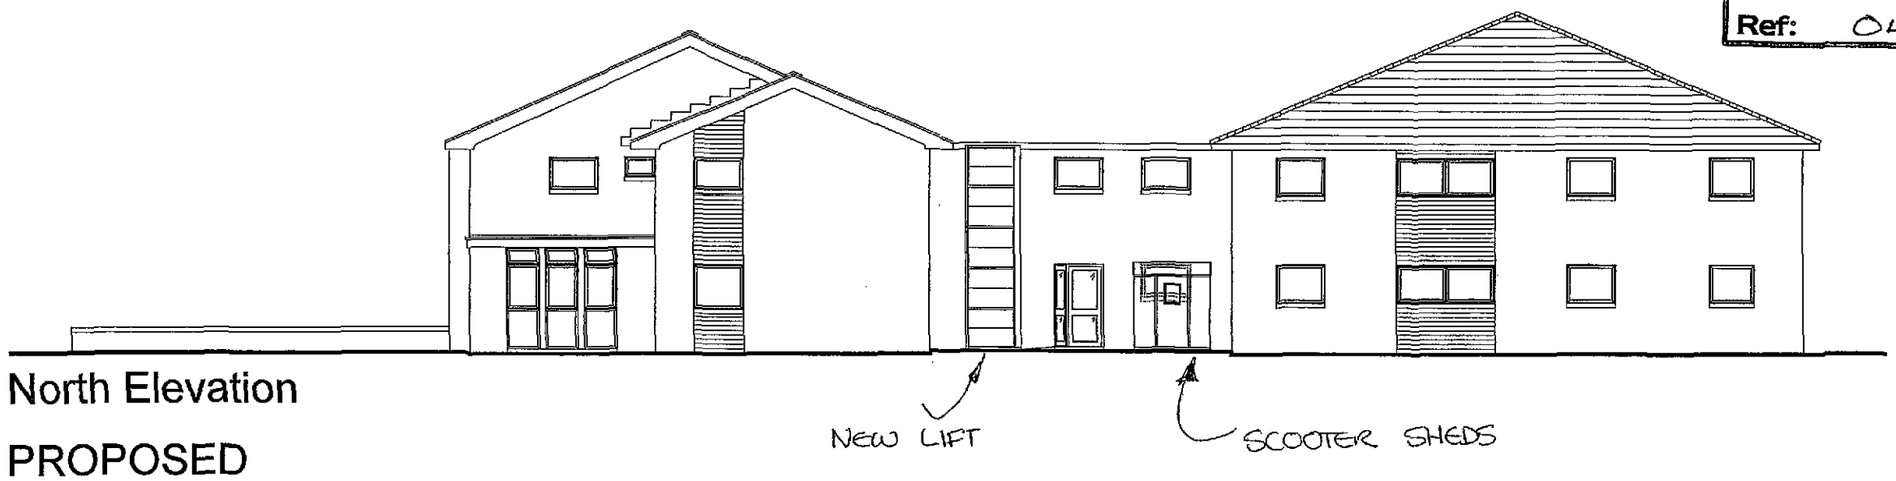

North Elevation

PROPOSED

1:200

NC-3