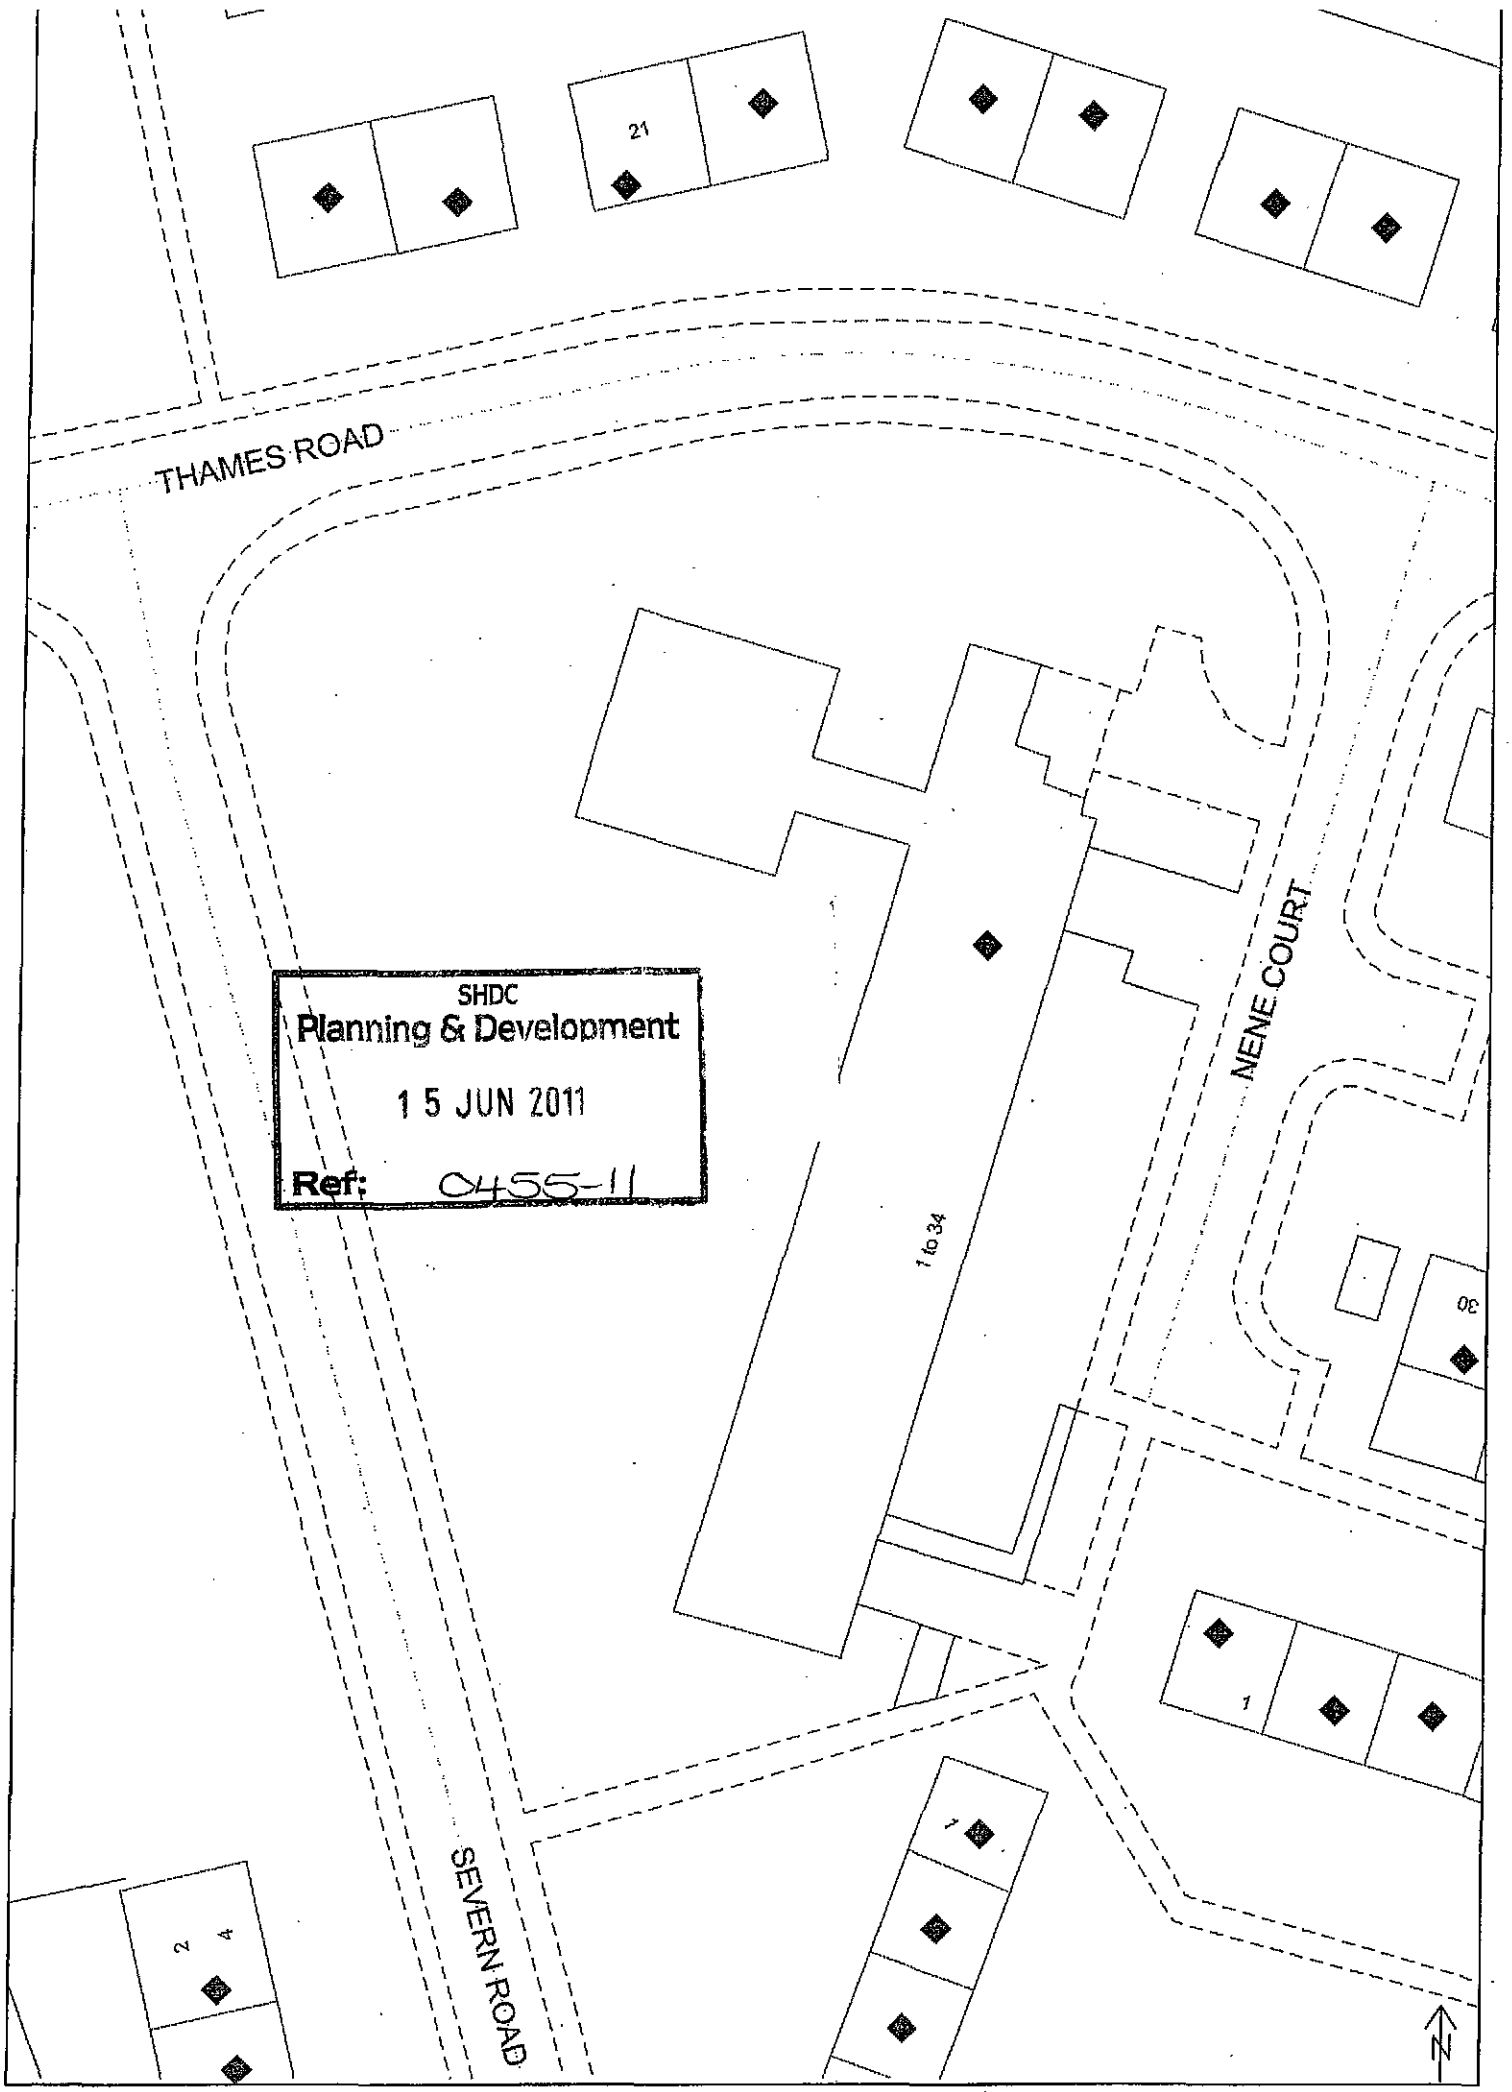


SHDC
Planning & Development
15 JUN 2011
Ref: 0455-11

(c) Crown Copyright South Holland District Council 100018215

2005 TF2523SE 1:500

MC-1