

Copyright JWA Architects Limited
Do not scale

A 05.03.18 CONSTRUCTION ISSUE. MRK

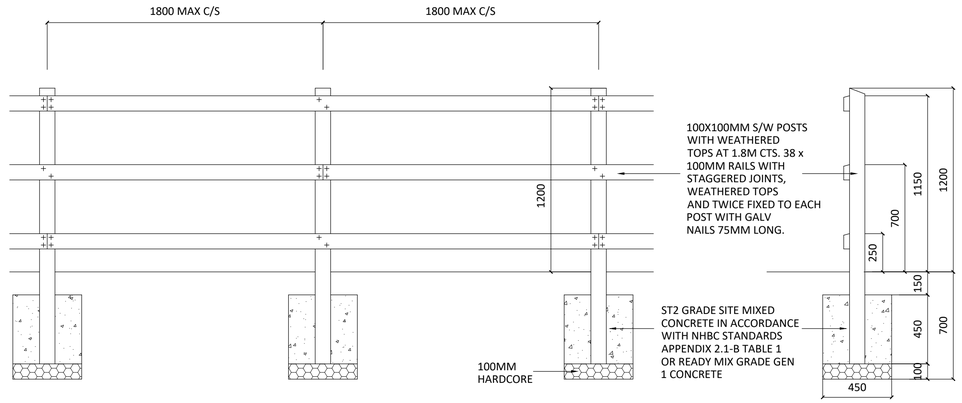


A 134 1200MM POST AND RAIL FENCE - ELEVATION
1:20@A1


B 134 1200MM POST AND RAIL FENCE - SECTION
1:20@A1

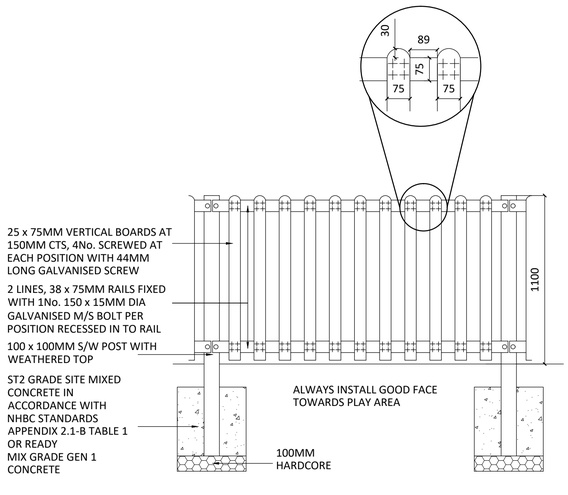

C 134 1100MM PICKET FENCE - ELEVATION
1:20@A1

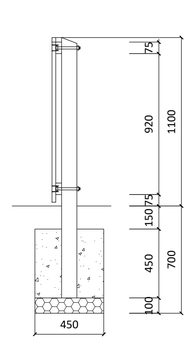

D 134 1100MM PICKET FENCE - SECTION
1:20@A1

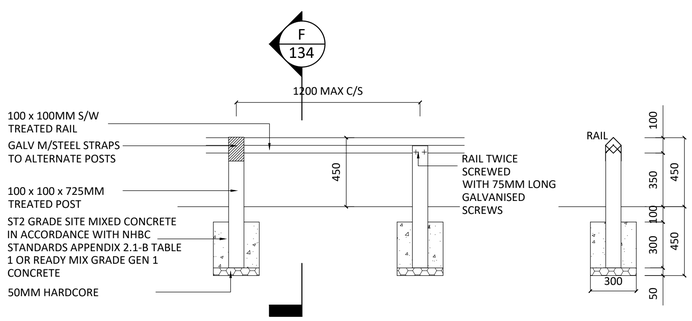

E 134 450MM TRIP RAIL - ELEVATION
1:20@A1

F 134 450MM TRIP RAIL - SECTION
1:20@A1

TYPICAL DETAIL - REFER TO SITE SPECIFIC FENCE DRAWING FOR FURTHER DETAILS

CONSTRUCTION

MARSTON'S INNS AND TAVERNS

JWA Architects Limited
Robert Tresham House,
Clipston, Market Harborough,
Leicestershire LE16 9RZ

T +44 (0) 1858 525343
F +44 (0) 1858 525527
E office@jwa-architects.co.uk
W www.jwa-architects.co.uk

Client: Barnes CONSTRUCTION

Project: MARSTON'S PH 180 (FIREBRAND)
GATEWAY
SPALDING

Drawing: EXTERNAL WORKS DETAILS

Purpose: CONSTRUCTION Date: 18.12.17
Scale: 1:20@A1 Drawn: TM
Dwg. No: J8954 - 134 Revision: A