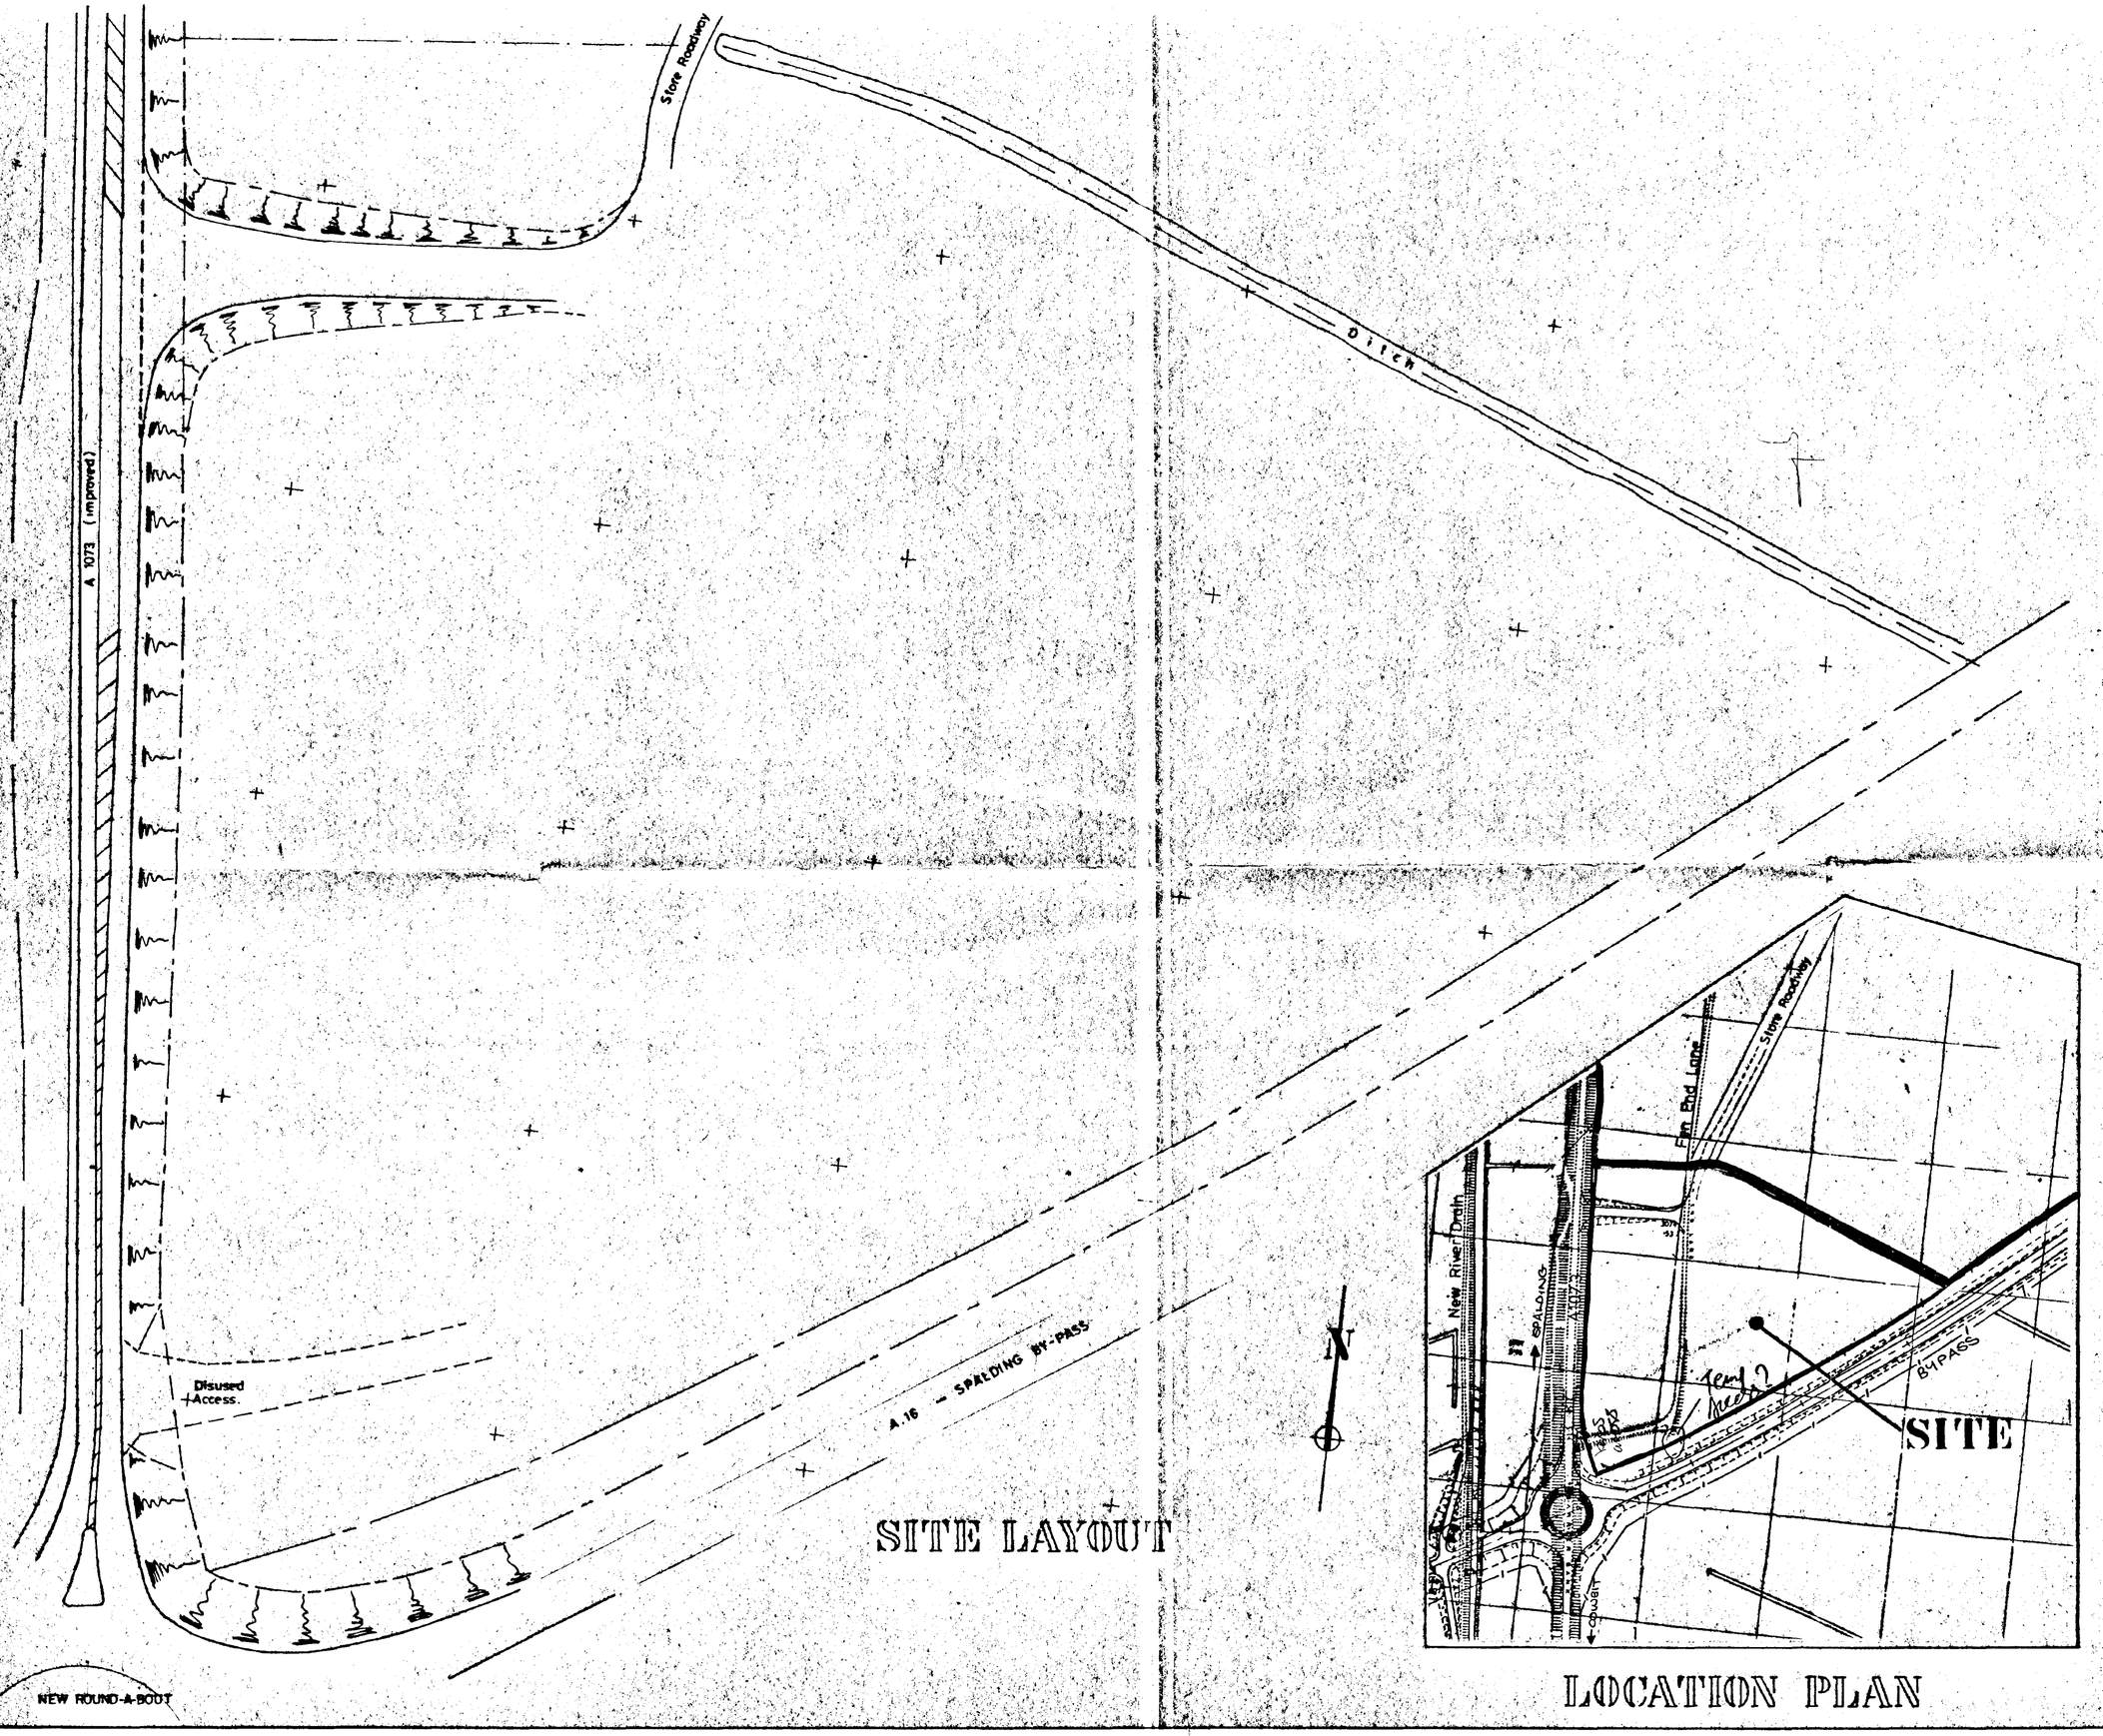


SITE LAYOUT

LOCATION PLAN

DETERMINED PLAN

SOUTH HOLLAND DC
HOUSING & PLANNING
03 MAY 1995
Ref: 0457/95


G. R. MERCHANT
LENG AMICE, FIWO,
ARCHITECTURAL, STRUCTURAL
& LAND DRAINAGE CONSULTANT
TEL: HOLBEACH (01406) 490800

PROJECT:
PROPOSED TRUCKSTOP.
BARRIER BANK - A 1073.
SPALDING.

CLIENT:
R. TURNER.

SCALES:	DATE:
1/2500 1/500	MARCH 1995.
G.R.MERCHANT.	DRAWING No.: RT.1

REVISIONS:

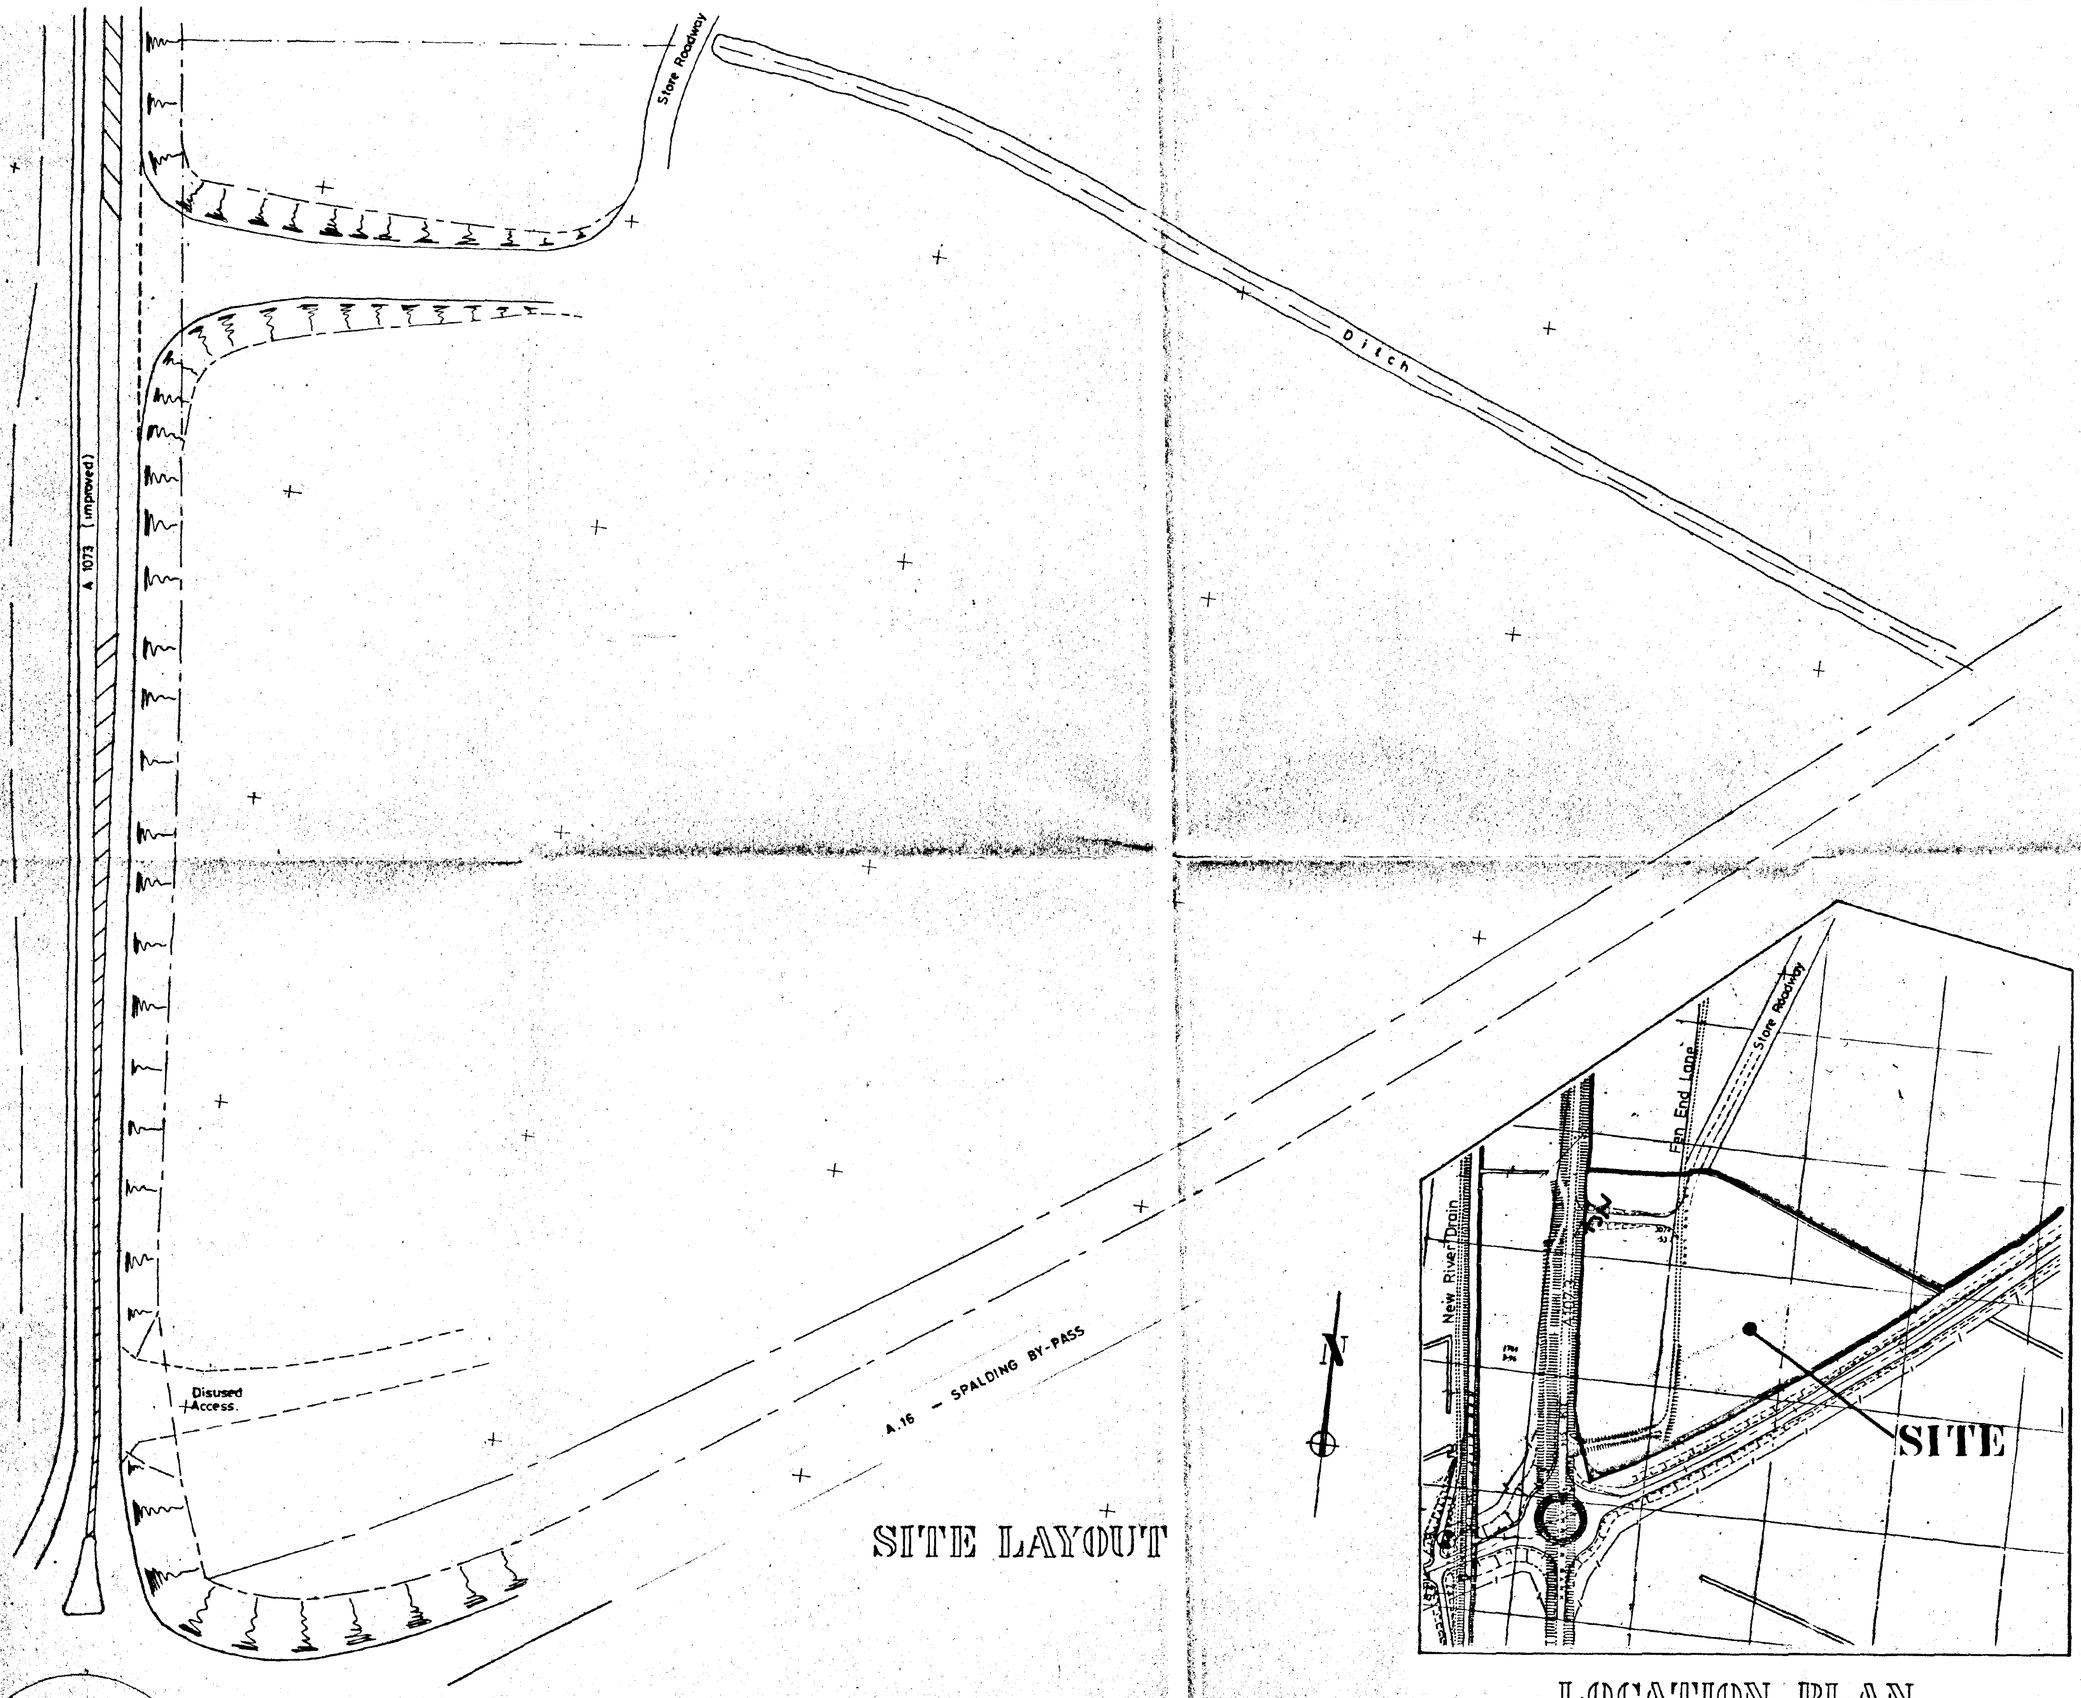

SITE LAYOUT

LOCATION PLAN

SOUTH HOLLAND DC
HOUSING & PLANNING
13 MAR 1998
Ref: 0290/98

G. R. MERCHANT
I.ENG AMICE, FIWO,
ARCHITECTURAL, STRUCTURAL
& LAND DRAINAGE CONSULTANT
TEL: HOLBEACH (01406) 490800

PROJECT:
PROPOSED TRUCKSTOP.
BARRIER BANK - A1073.
SPALDING.

CLIENT:
R. TURNER.

SCALES:	DATE:
1/2500 1/500	MARCH 1995.
G.R.MERCHANT.	DRAWING No.: RT.1

REVISIONS: