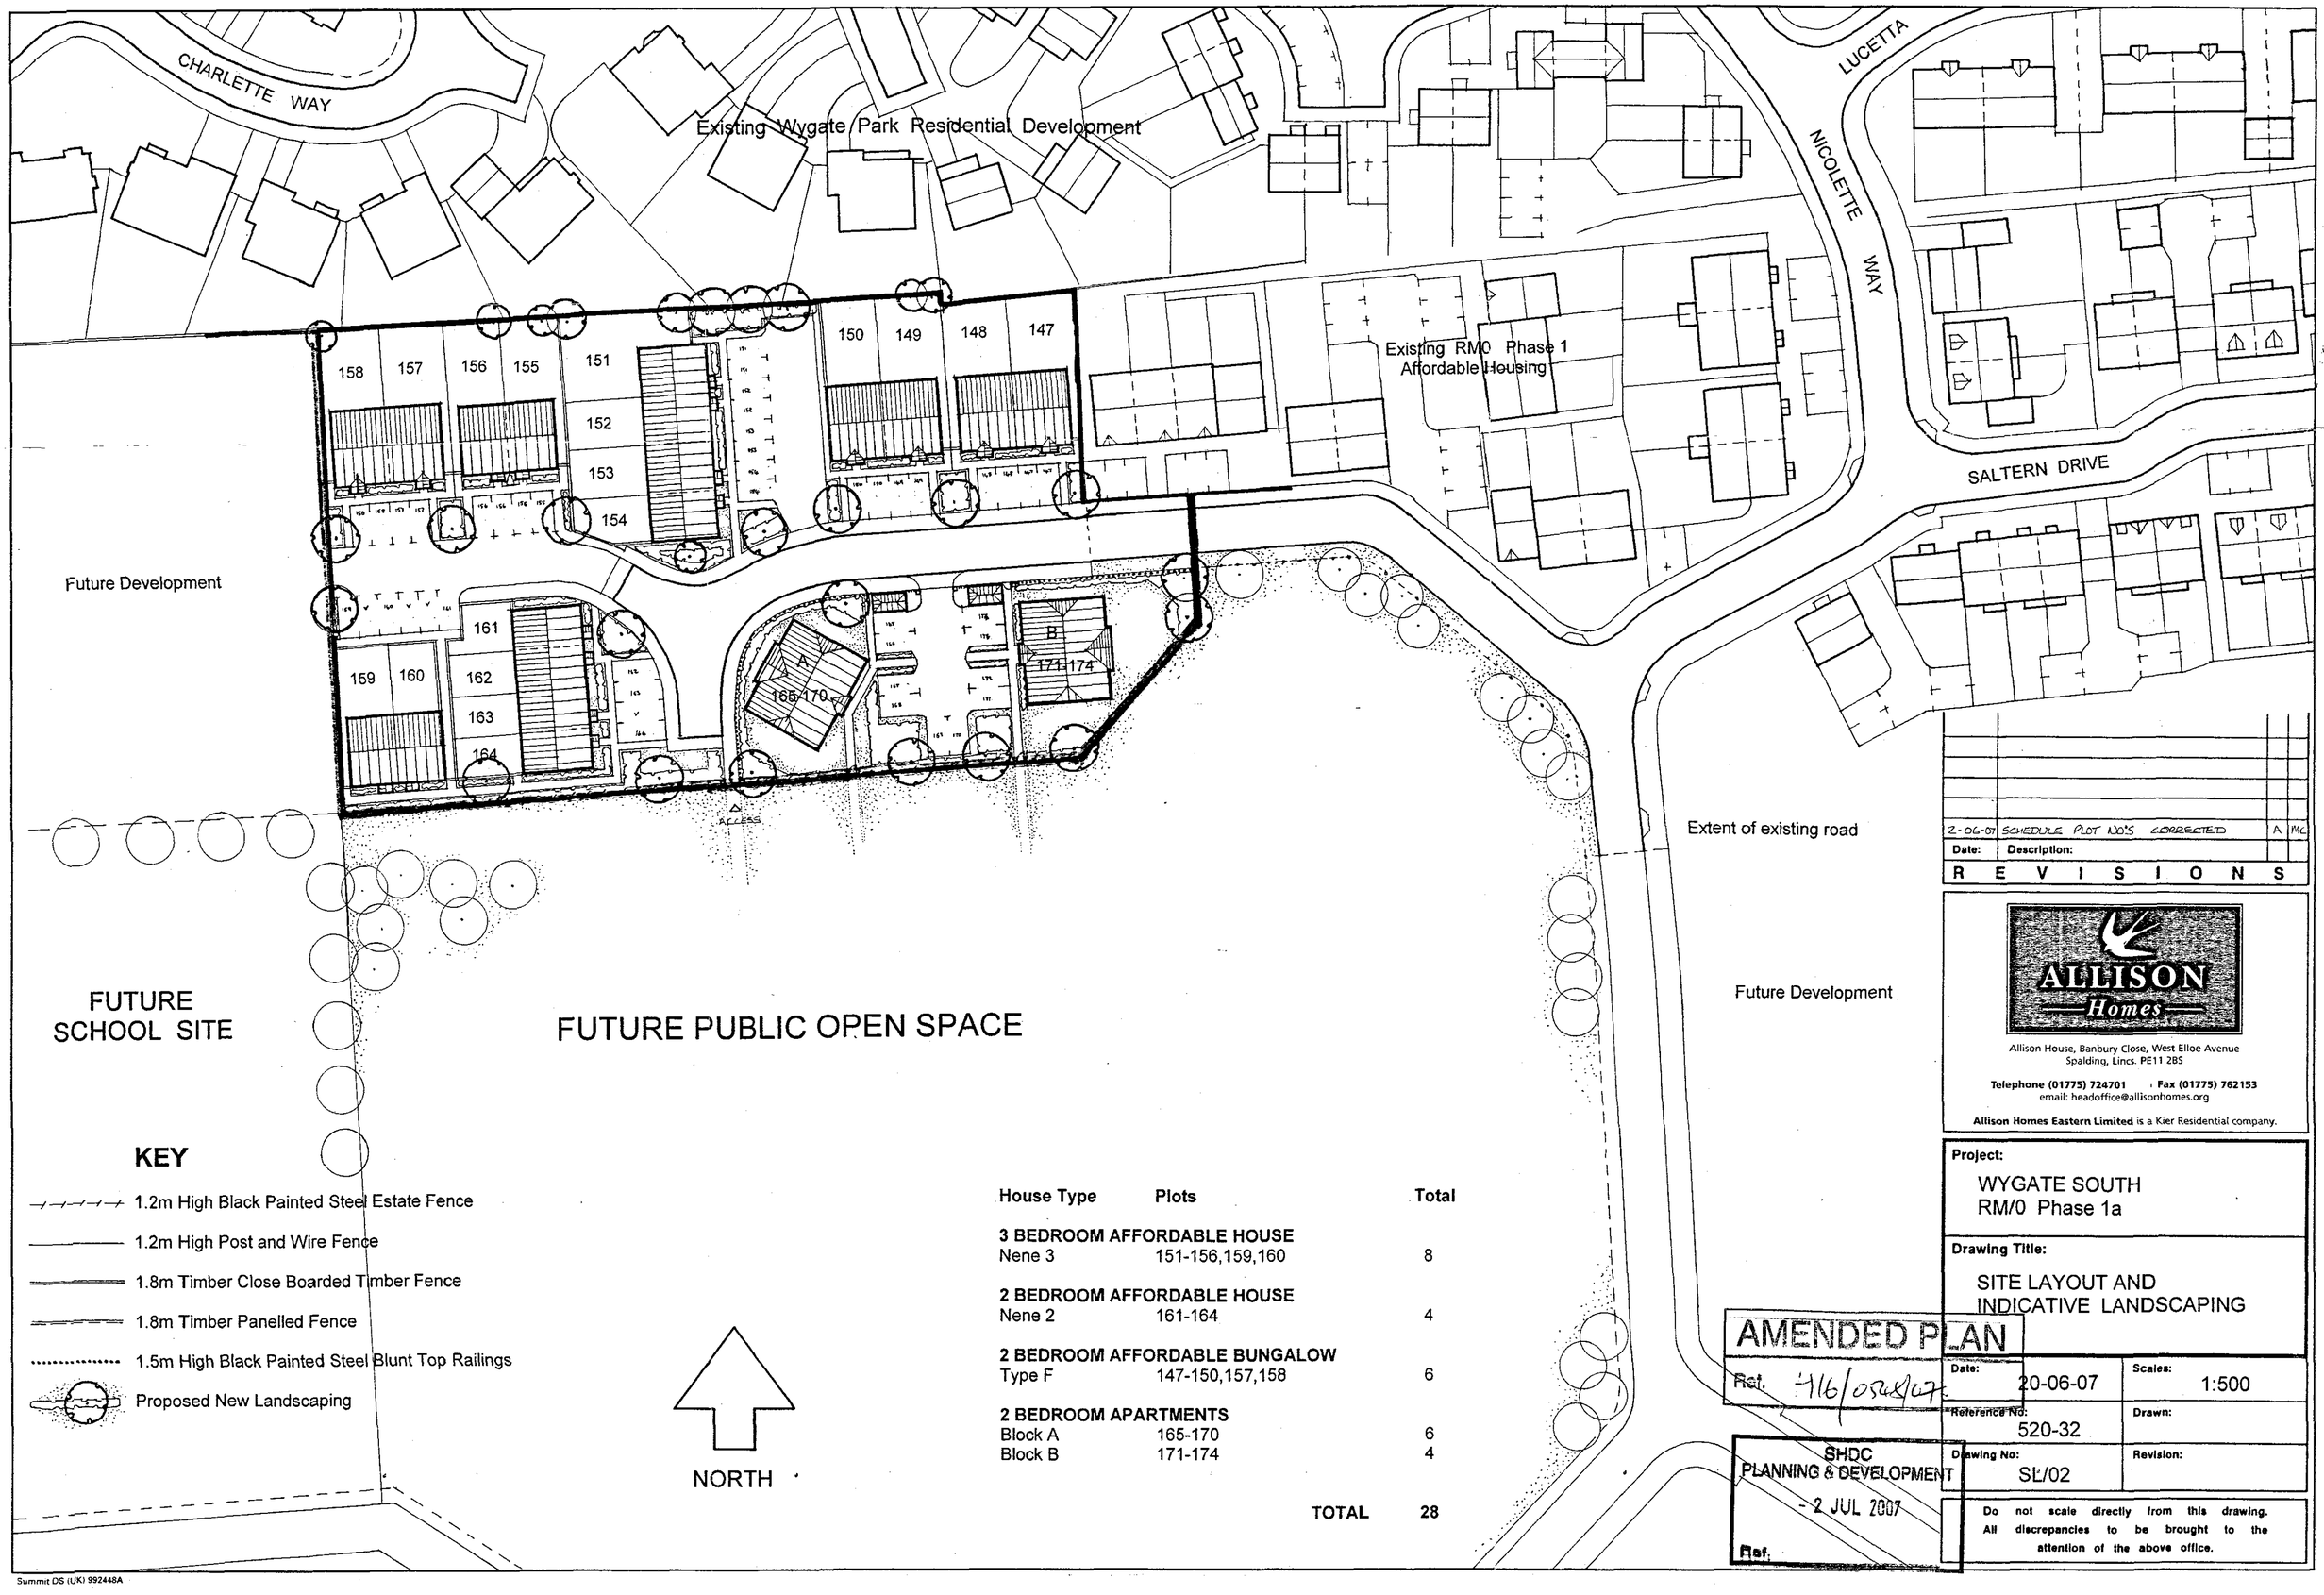


KEY

- 1.2m High Black Painted Steel Estate Fence
- 1.2m High Post and Wire Fence
- 1.8m Timber Close Boarded Timber Fence
- 1.8m Timber Panelled Fence
- 1.5m High Black Painted Steel Blunt Top Railings
- Proposed New Landscaping

House Type	Plots	Total
3 BEDROOM AFFORDABLE HOUSE		
Nene 3	151-156,159,160	8
2 BEDROOM AFFORDABLE HOUSE		
Nene 2	161-164	4
2 BEDROOM AFFORDABLE BUNGALOW		
Type F	147-150,157,158	6
2 BEDROOM APARTMENTS		
Block A	165-170	6
Block B	171-174	4
	TOTAL	**28**

Date:	Description:		
2-06-07	SCHEDULE PLOT NO'S CORRECTED	A	MC

REVISIONS

ALLISON Homes

Allison House, Banbury Close, West Elloe Avenue
Spalding, Lincs. PE11 2BS

Telephone (01775) 724701 · Fax (01775) 762153
email: headoffice@allisonhomes.org

Allison Homes Eastern Limited is a Kier Residential company.

Project:
WYGATE SOUTH
RM/0 Phase 1a

Drawing Title:
SITE LAYOUT AND
INDICATIVE LANDSCAPING

AMENDED PLAN
Ref. 4/16/0548/07

SHDC
PLANNING & DEVELOPMENT
- 2 JUL 2007
Ref.

Date:	Scales:
20-06-07	1:500
Reference No: 520-32	**Drawn:**
Drawing No: SL/02	**Revision:**

Do not scale directly from this drawing.
All discrepancies to be brought to the attention of the above office.

Summit DS (UK) 992448A