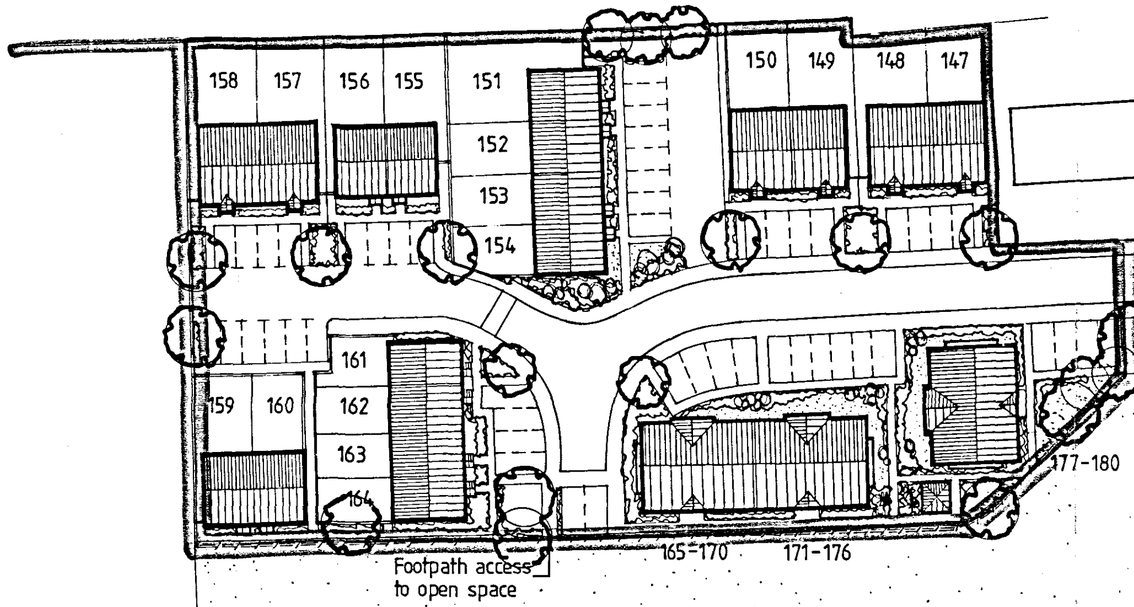


PHASE 1
AFFORDABLE
HOUSING

PUBLIC OPEN SPACE

HOUSING SCHEDULE 520 186 GJ HC

2 Bedroom Bungalow	147.148.149.150.157.158	6
Nene 3	151.152.153.154.155.156.159.160	8
Nene 2	161.162.163.164	4
2 bedroom Apartments	165 - 180	16
		34

DEVELOPMENT
10 APR 2007
0458/07

DRAWING
05 APR 2007
ISSUED

SUPERSEDED
Retain

Rev.	By	Notes	Date

rdc
Robert Doughty Consultancy
32 High Street, Helpringham
Sleaford, Lincolnshire NG34 0RA
Tel: 01529 421646
Fax: 01529 421358
Email: admin@rdc-landplan.co.uk
Web: www.rdc-landplan.co.uk

Client: Allison Homes Eastern Ltd

Project: Woolram Wygate Phase 1A

Drawing title: Site Layout/Indicative Landscape

Job No.	Drawing No.	Rev.	Drawn
520-32	SL01		GJ
Scale: 1:500		Date: 05-04-07	Checked

DO NOT SCALE from this drawing. All measurements should be checked against on site conditions and any discrepancies should be brought to the attention of the Robert Doughty Consultancy.