

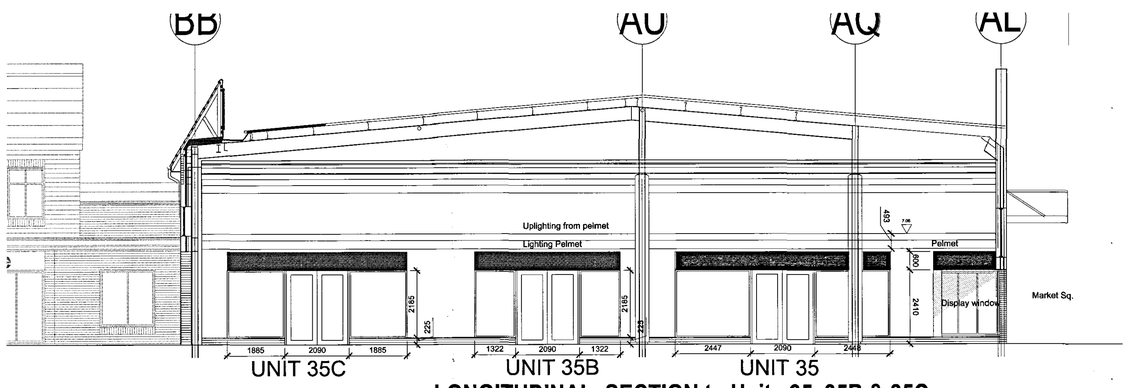


LONGITUDINAL SECTION to Units 35, 35B & 35C

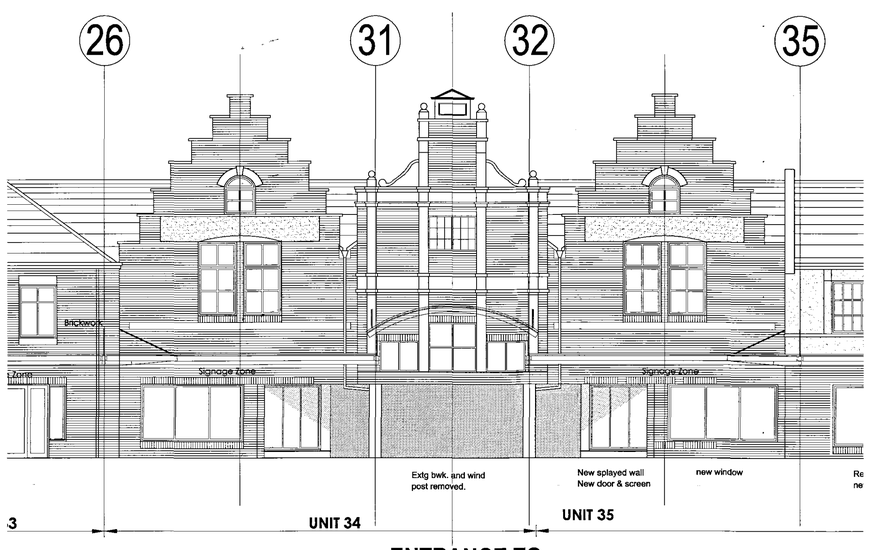


ENTRANCE TO NEW AVENUE

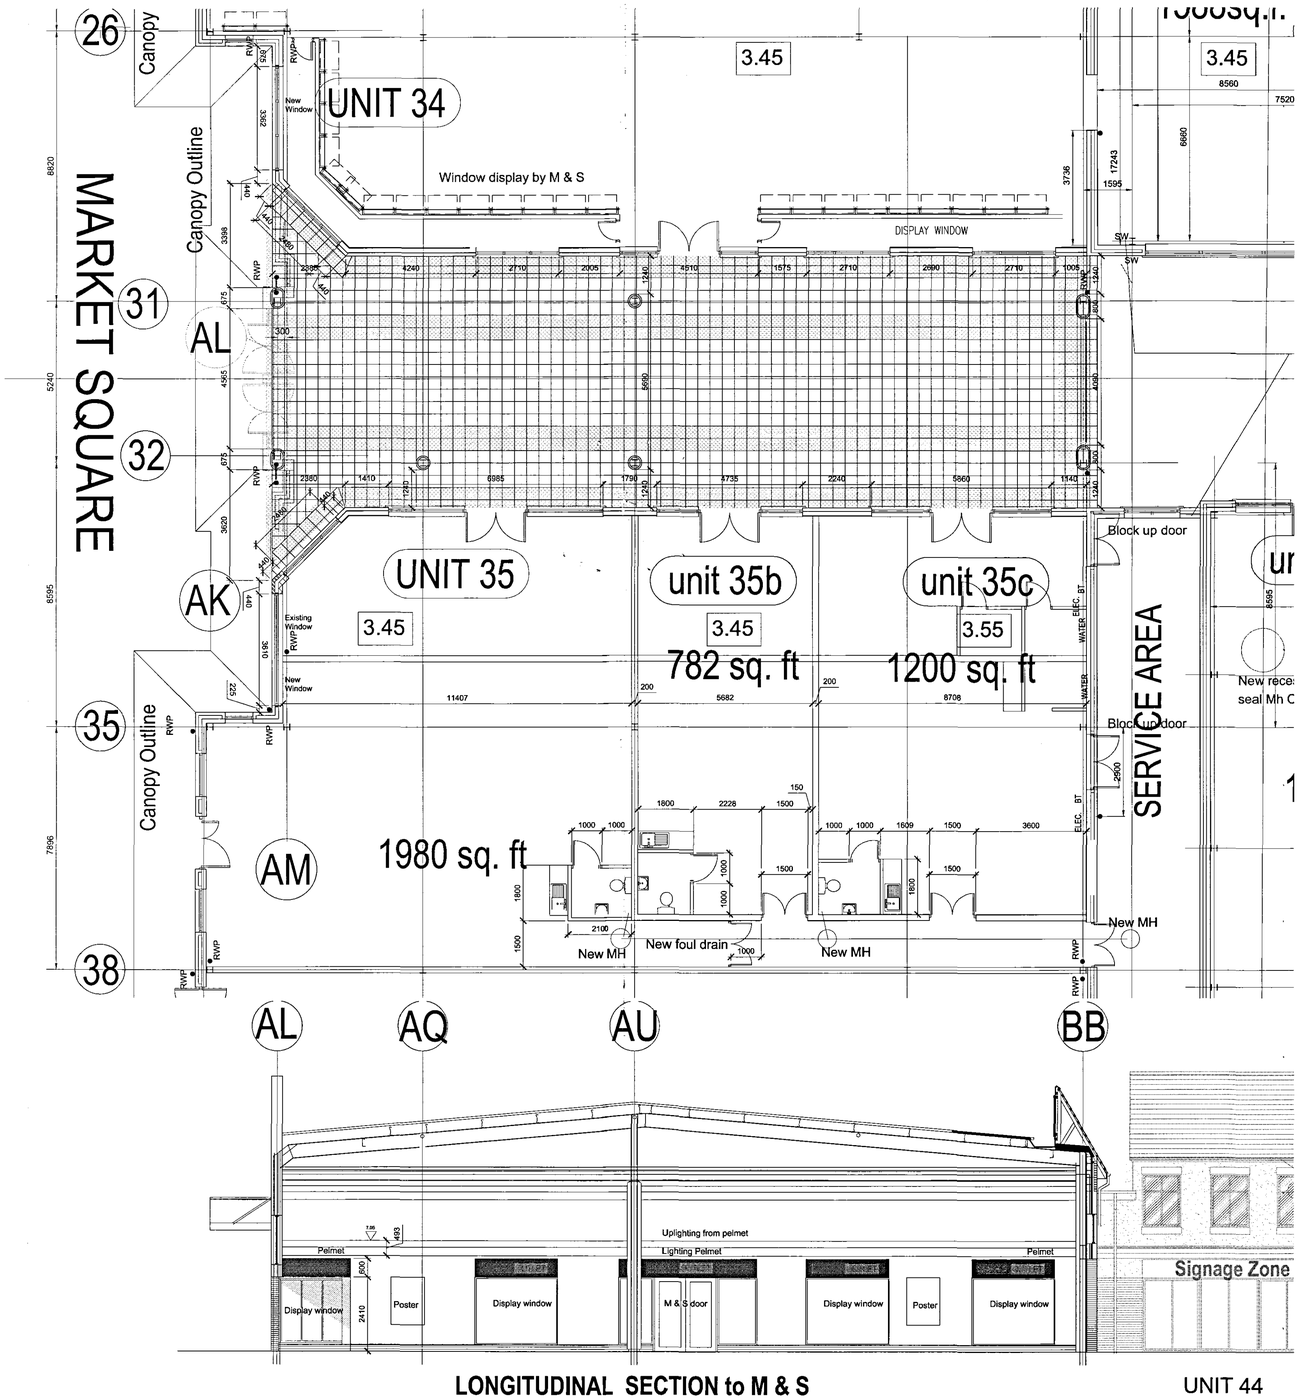


LONGITUDINAL SECTION to M & S

UNIT 44

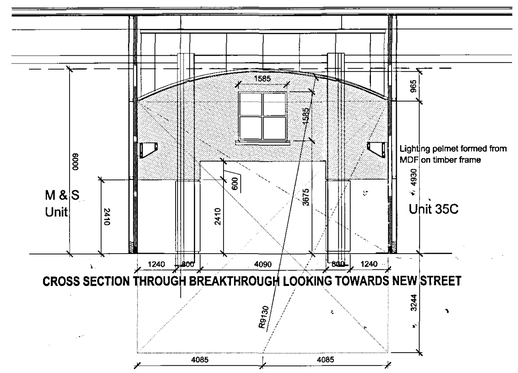

CROSS SECTION THROUGH BREAKTHROUGH LOOKING TOWARDS NEW STREET

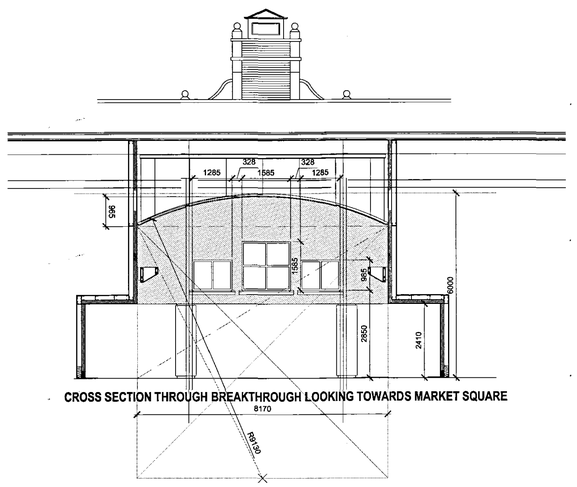

CROSS SECTION THROUGH BREAKTHROUGH LOOKING TOWARDS MARKET SQUARE

Finishes to Walkthrough

Floor
Patterned non slip ceramic tiles

Walls
Beige brick as indicated
White render
feature render -yellow to end of areas north & south
Lighting pelmet

Shopfronts
Powder coated Aluminium
3 colours Dark Grey, dark Green & White Clear shopfront glass
Sign zone over

Ceiling
Render finish to barrel profile - white

Lighting
Flourescent uplighting from feature pelmet
Possible LCD\ Fibre optic feature
Possible lanterns wall mounted.

Revision: D	Date: 27.02.08	Drawn: SP	Checked: SB
Setting Out Dims added to Units 35, 35A and 35B			
Revision: C	Date: 22.02.08	Drawn: SP	Checked: SB
Setting Out Dims added for doors to Units 35, 35A and 35B			
Revision: B	Date: 13.02.08	Drawn: SP	Checked: SB
Setting Out Dims added			
Revision: A	Date: 05.02.08	Drawn: SP	Checked: SB
Setting Out Dims adjacent to Splays updated. Market Square elevation updated accordingly			

Project:

SPRINGFIELDS PHASE 2
SPALDING

Interserve Building

INTERSERVE BUILDING

Alterations to Accommodate New Mall and New Marks and Spencer Unit

Drawing No: 3729-2-MS18 D

Date:21.01.08 Scale:1:100 Drawn:S Powell Checked:

CAD Ref: P:/3729(interserve) Spalding Phase2/CAD/Construction/MS

Note: Do not scale from this drawing. All dimensions to be checked on-site.

Watson Batty Architects Limited
Shires House, Shires Road
Guiseley, Leeds LS20 8EU

T: 01943 876 665
F: 01943 882 300
E: enquiries@watsonbatty.com
W: www.watsonbatty.com

WATSON BATTY architects

Copyright © Watson Batty Architects Limited

redefining space ▪ delivering the vision