


AMENDED PLAN

Ref. A1

Section Through Flat
Steel station with back
leg bedded in concrete below
ground level

Scale 1:20

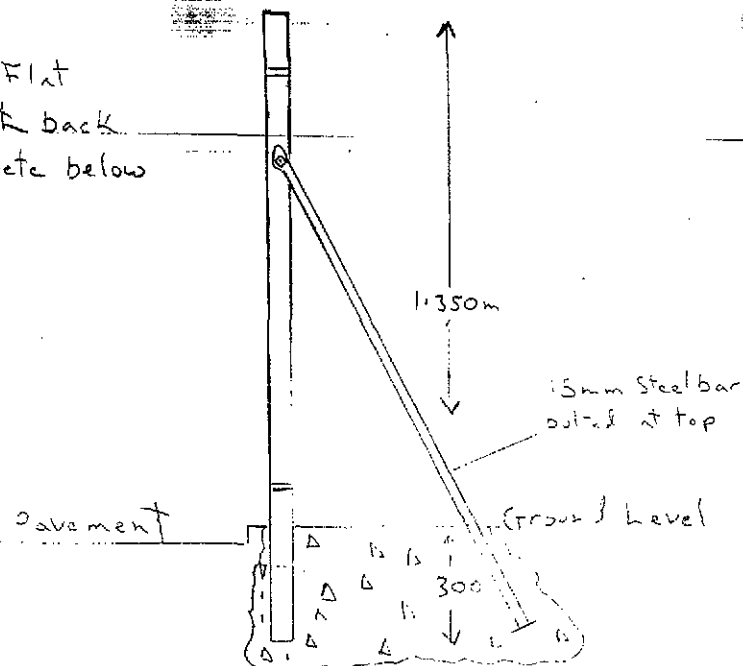

SHDC
Planning & Development
27 AUG 2009
Ref: 0659/09

Spalding Gentlemen's Society
Proposed Replacement Railings

Drawn by J. Smart 8/06/2009
Checked by J. Smart 12/06/2009