


SHDC
Planning & Development
 23 JUN 2009
 Ref: 0459/09

Section Through Flat
 Steel Stantion with back
 leg bedded in concrete below
 ground level

Scale 1:20

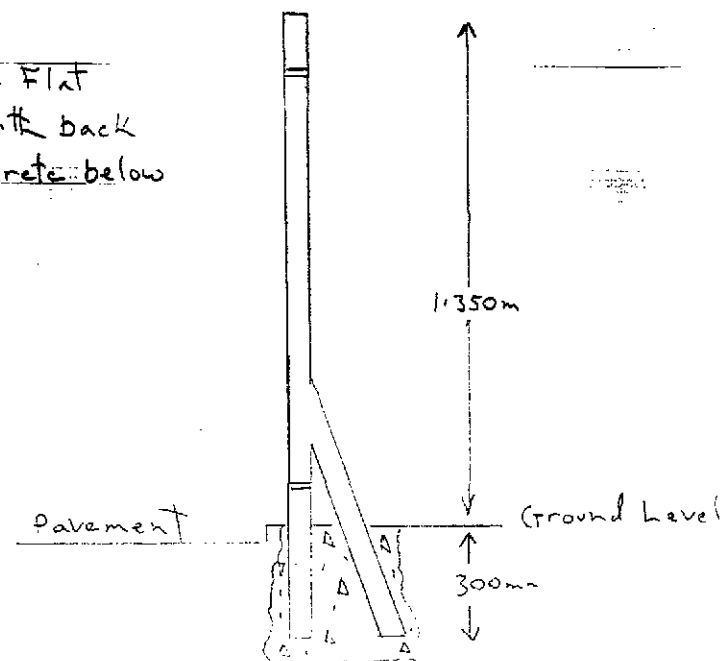

SUPERSEDED

Spalding Gentlemen's Society
 Proposed Replacement Railings

Drawn by J. Shearman 8/06/2009