



LOCATION PLAN Scale 1-2500

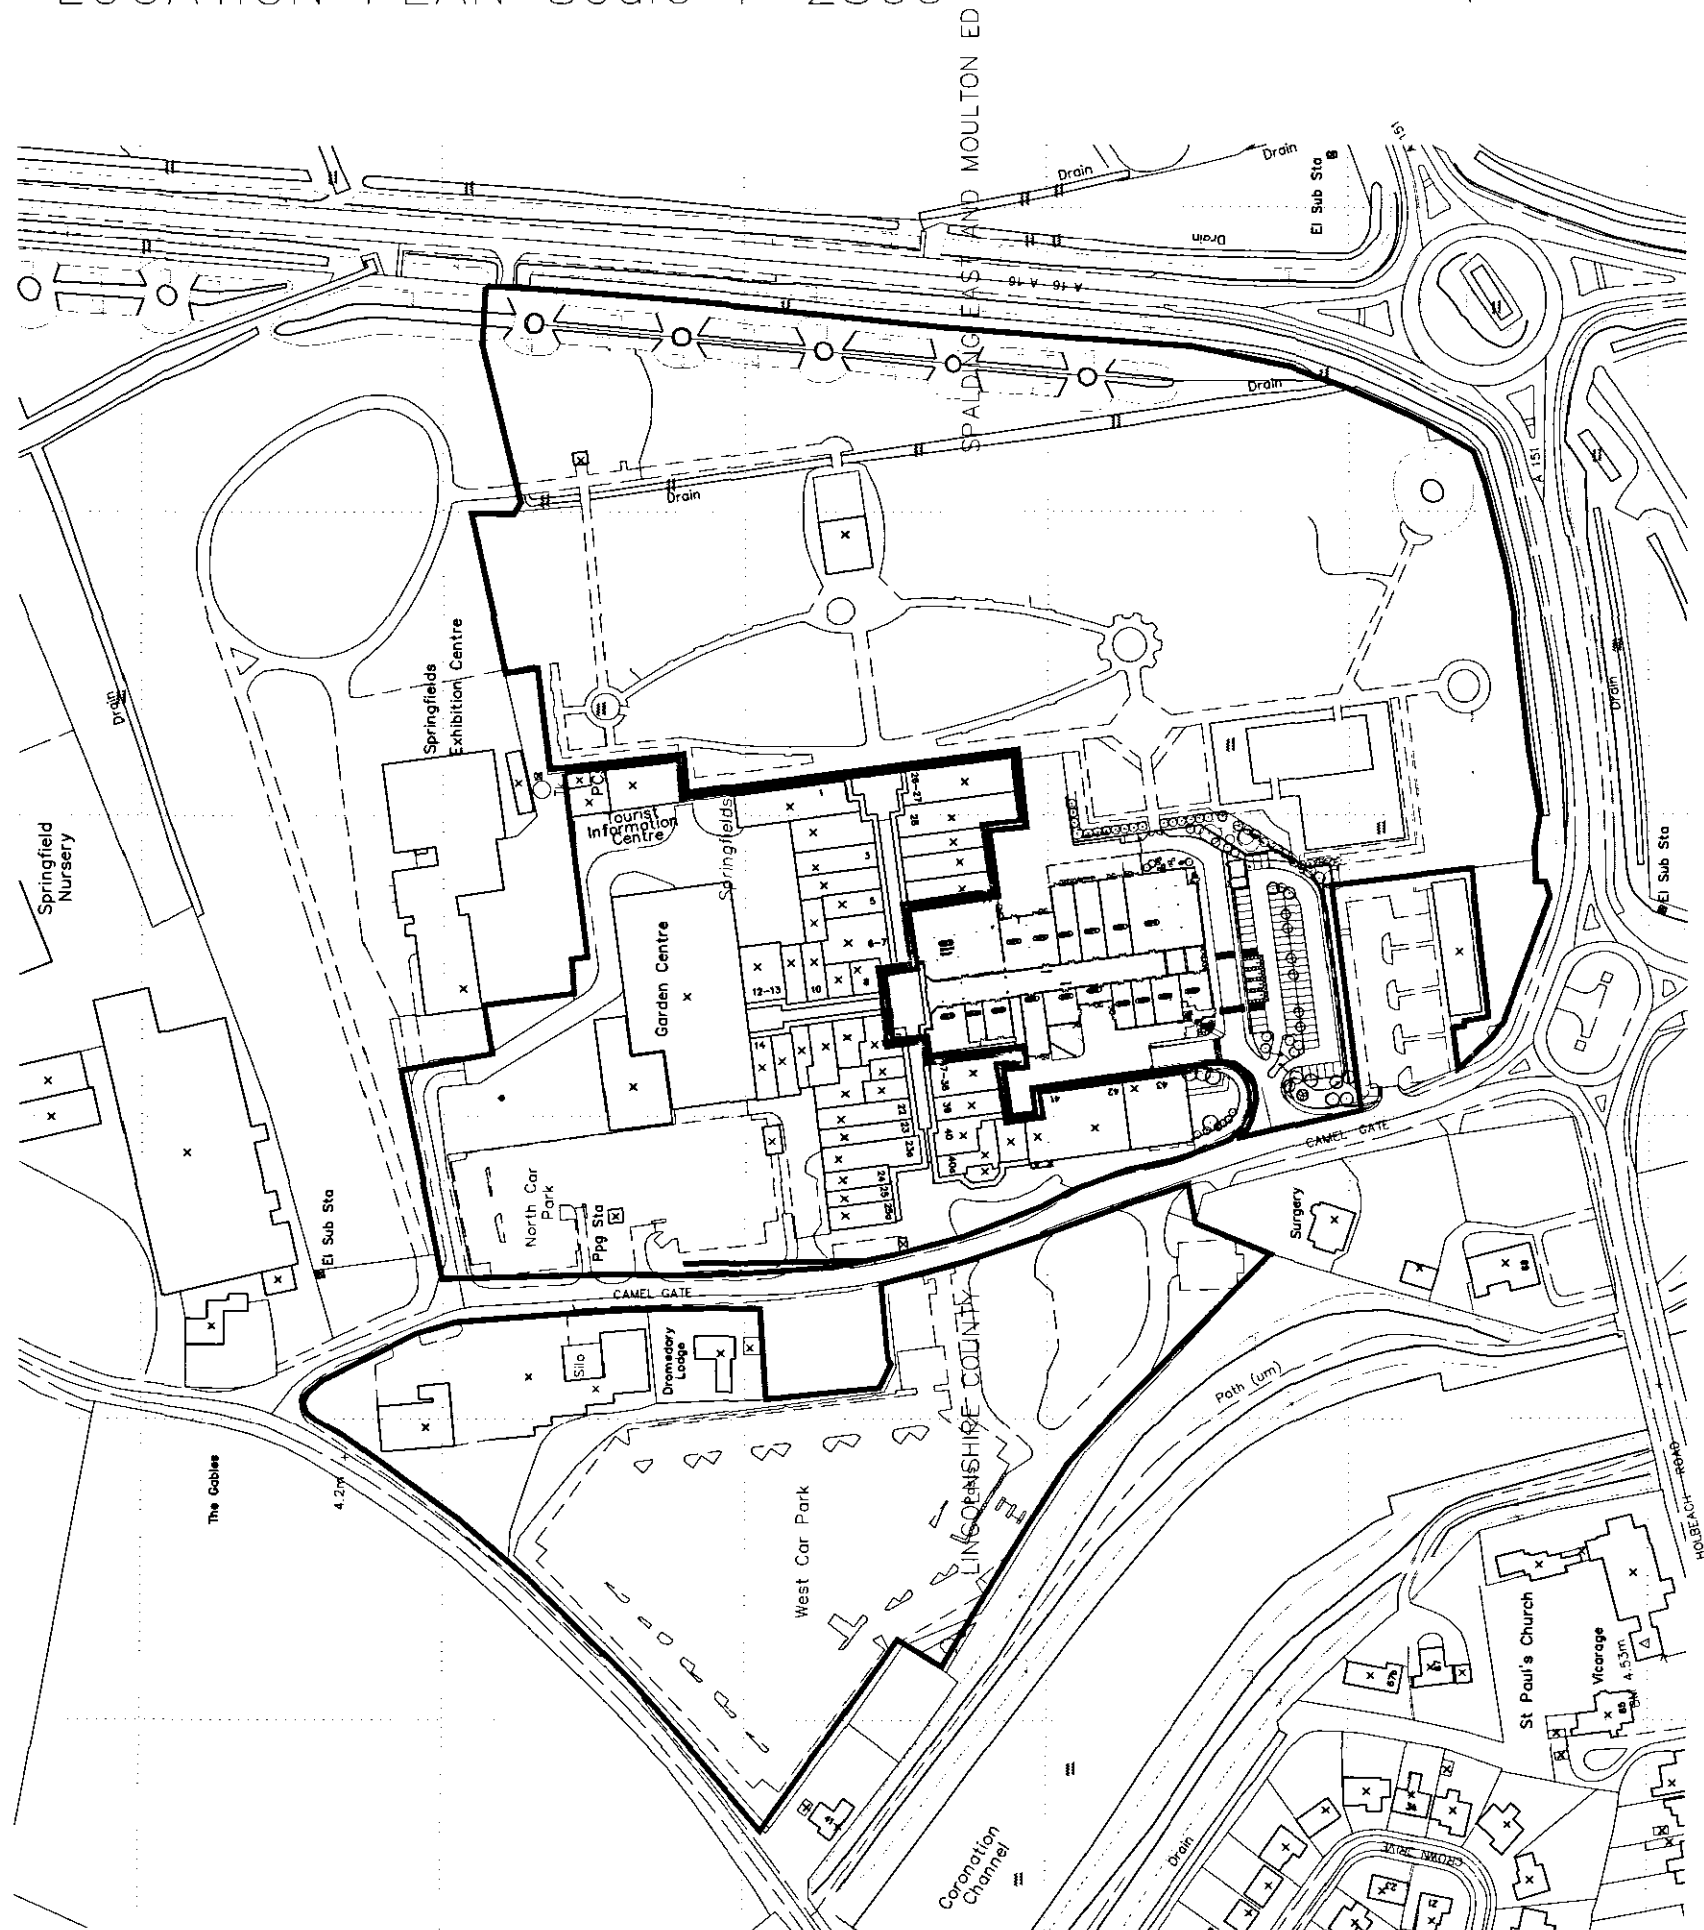

? Crown Copyright 2006. All rights reserved. Licence number 100020449

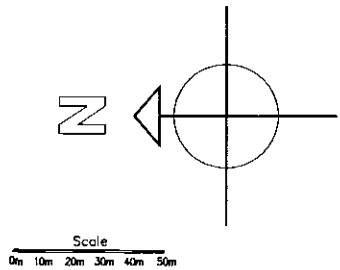

To scale when printed at A3.

SHDC
Planning & Development
- 3 APR 2008
Ref: 0460/08
**DETERMINED
PLAN**

Project: Springfields Retail Outlets & Festival Gdns. Camelgate Spalding, Lincs Chester Properties Asset Management Ltd.	
Location Plan	
Drawing No: 3729-2-Loc1	
Date: Mar 08	Scale: 1:2500 1:200
Drawn: SB	Checked:
CAD Ref:	
Note: Do not scale from this drawing. All dimensions to be checked on-site.	
Watson Batty Architects Limited Shires House, Shires Road Guiseley, Leeds LS20 8EU T: 01943 876 665 F: 01943 882 300 E: enquiries@watsonbatty.com W: www.watsonbatty.com	
 WATSON BATTY architects	
redefining space = delivering the vision	