



LOCATION PLAN Scale 1-2500

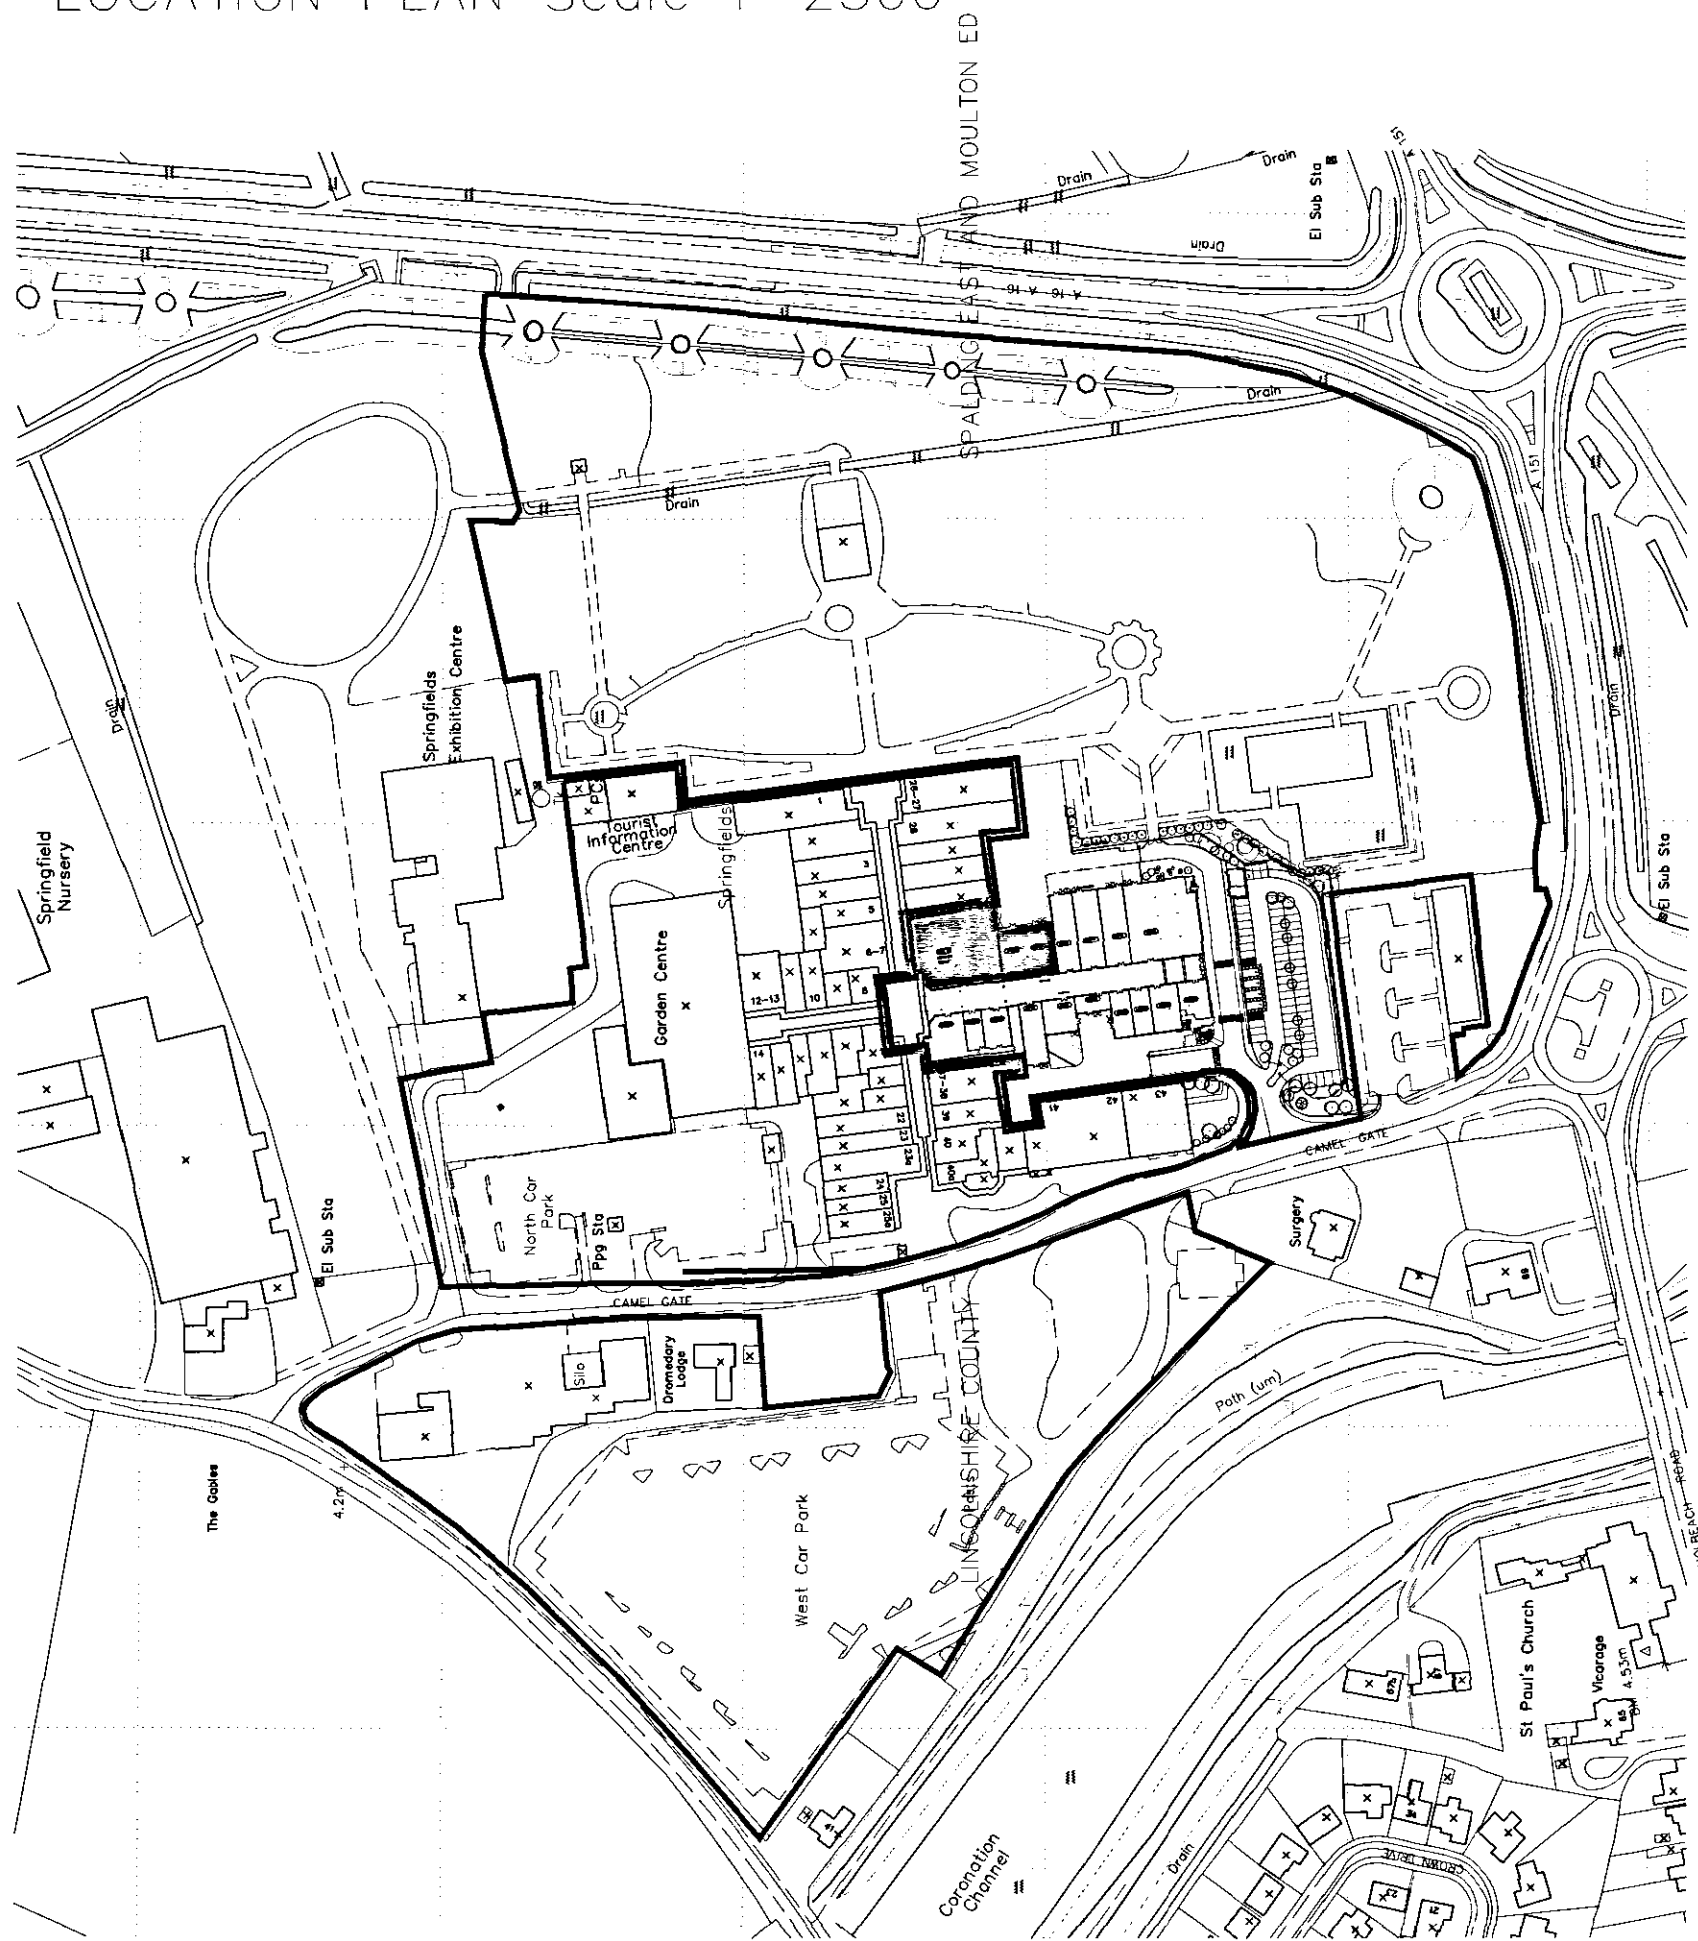

? Crown Copyright 2006. All rights reserved. Licence number 100020449

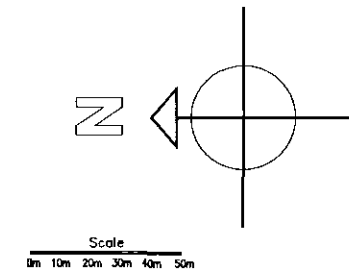

To scale when printed at A3.

Planning Department
03 APR 2008
Ref: 460/08

**DETERMINED
PLAN**

Project:	
Springfields Retail Outlets & Festival Gdns. Camelgate Spalding, Lincs	
Chester Properties Asset Management Ltd.	
Location Plan Unit 44,45 &33	
Drawing No: 3729-2-Loc1A	
Date: Mar 08	Scale: 1:2500 1:200
CAD Ref:	Drawn: SB
Checked:	
Note: Do not scale from this drawing. All dimensions to be checked on-site.	
Watson Batty Architects Limited Shires House, Shires Road Guisley, Leeds LS20 8EU	
T: 01943 876 665 F: 01943 882 300 E: enquiries@watsonbatty.com W: www.watsonbatty.com	
WATSON BATTY architects	
redefining space ■ delivering the vision	