


AMENDED PLAN

Ref. A1

SCANNED

Section Through Flat
Steel station with back
leg bedded in concrete below
ground level

Scale 1:20

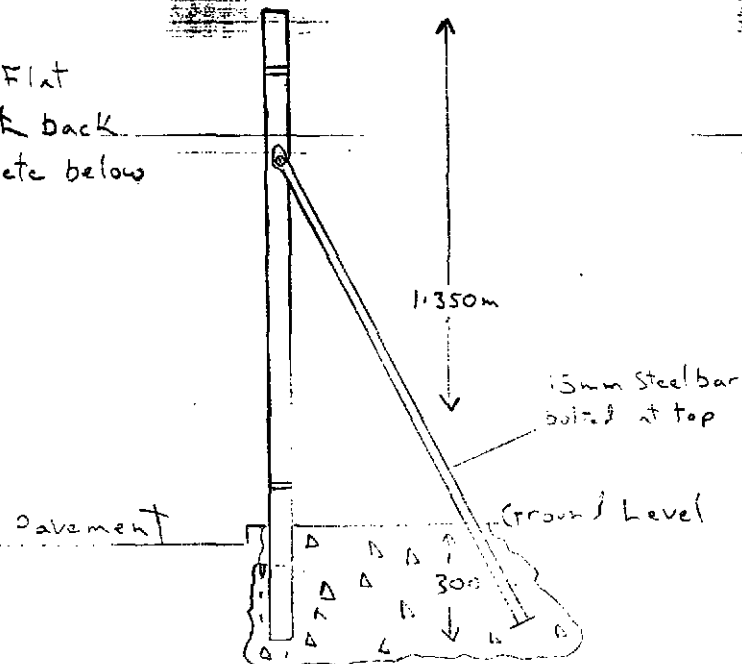

Spalding Gentlemens Society
Proposed Replacement Railings

SHDC
Planning & Development
27 AUG 2009
Ref: 0460/09

Drawn by J. Smith 8/06/2009
Checked by J. Smith 17/07/2009