


SHDC
Planning & Development
23 JUN 2009
Ref: 0460109

SUPERSEDED

Section Through Flat
Steel Stantion with back
leg bedded in concrete below
ground level

Scale 1:20

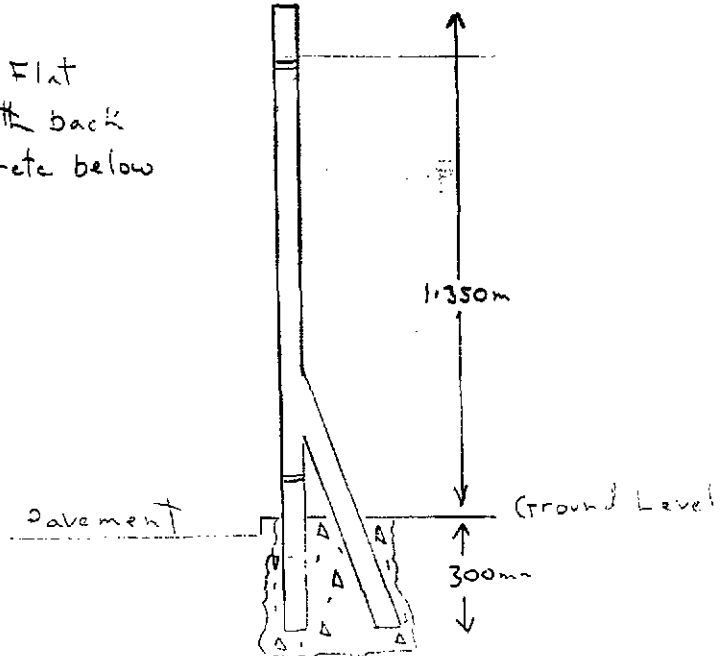

Spalding Gentlemens Society
Proposed Replacement Railings


Drawn by J. Smith 8/06/2009

AMENDED PLAN

Ref. A1

Section Through Flat
Steel stanchion with back
leg bedded in concrete below
ground level

Scale 1:20

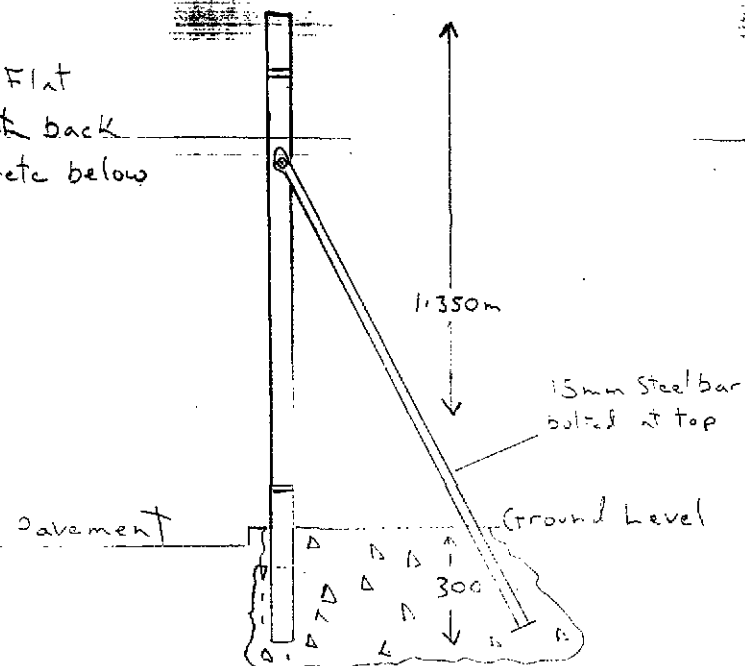

Spalding Gentlemen's Society
Proposed Replacement Railings

SHDC
Planning & Development

27 AUG 2009

Ref: 0460/09

Drawn by J. Smith 8/06/2009
checked 17/07/2009