

CLIENT:



PROJECT TITLE:

Specsavers Opticians
Hall PI
Spalding
Lincolnshire
PE11 1SG

REVISION HISTORY:

REV	RA	RB	RC	RD	
DATE	25.11.14	26.11.14	24.03.15	14.05.15	
INITIALS	KM	KM	SB	SB	
CHECKED	xx	xx	xx	xx	
colours shown are purely representative. please match to colour references only !			NOTE: All dimensions are in millimetres u.s.o. and are approximate only.		



Sandfield Close
Moulton Park
Northampton
United Kingdom
NN3 6EU

Tel: +44 (0)1604 790000
Fax: +44 (0)1604 790190
Email: info@hawes.co.uk
Web: www.hawes.co.uk




PROJECT TITLE:

Specsavers - Spalding

Store Location:

Specsavers Opticians
Hall PI
Spalding
Lincolnshire
PE11 1SG

LOCATION PLAN

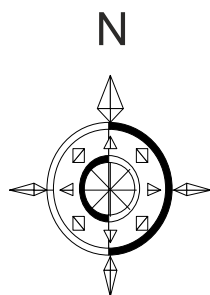


Revision History:

REV	RA	RB	
DATE	25.11.14	26.11.14	
INITIALS	KM	KM	
CHECKED	XX	XX	



Colours shown are purely representative. please match to colour references only !

NOTE:
All dimensions are in millimetres
u.s.o. and are approximate only.

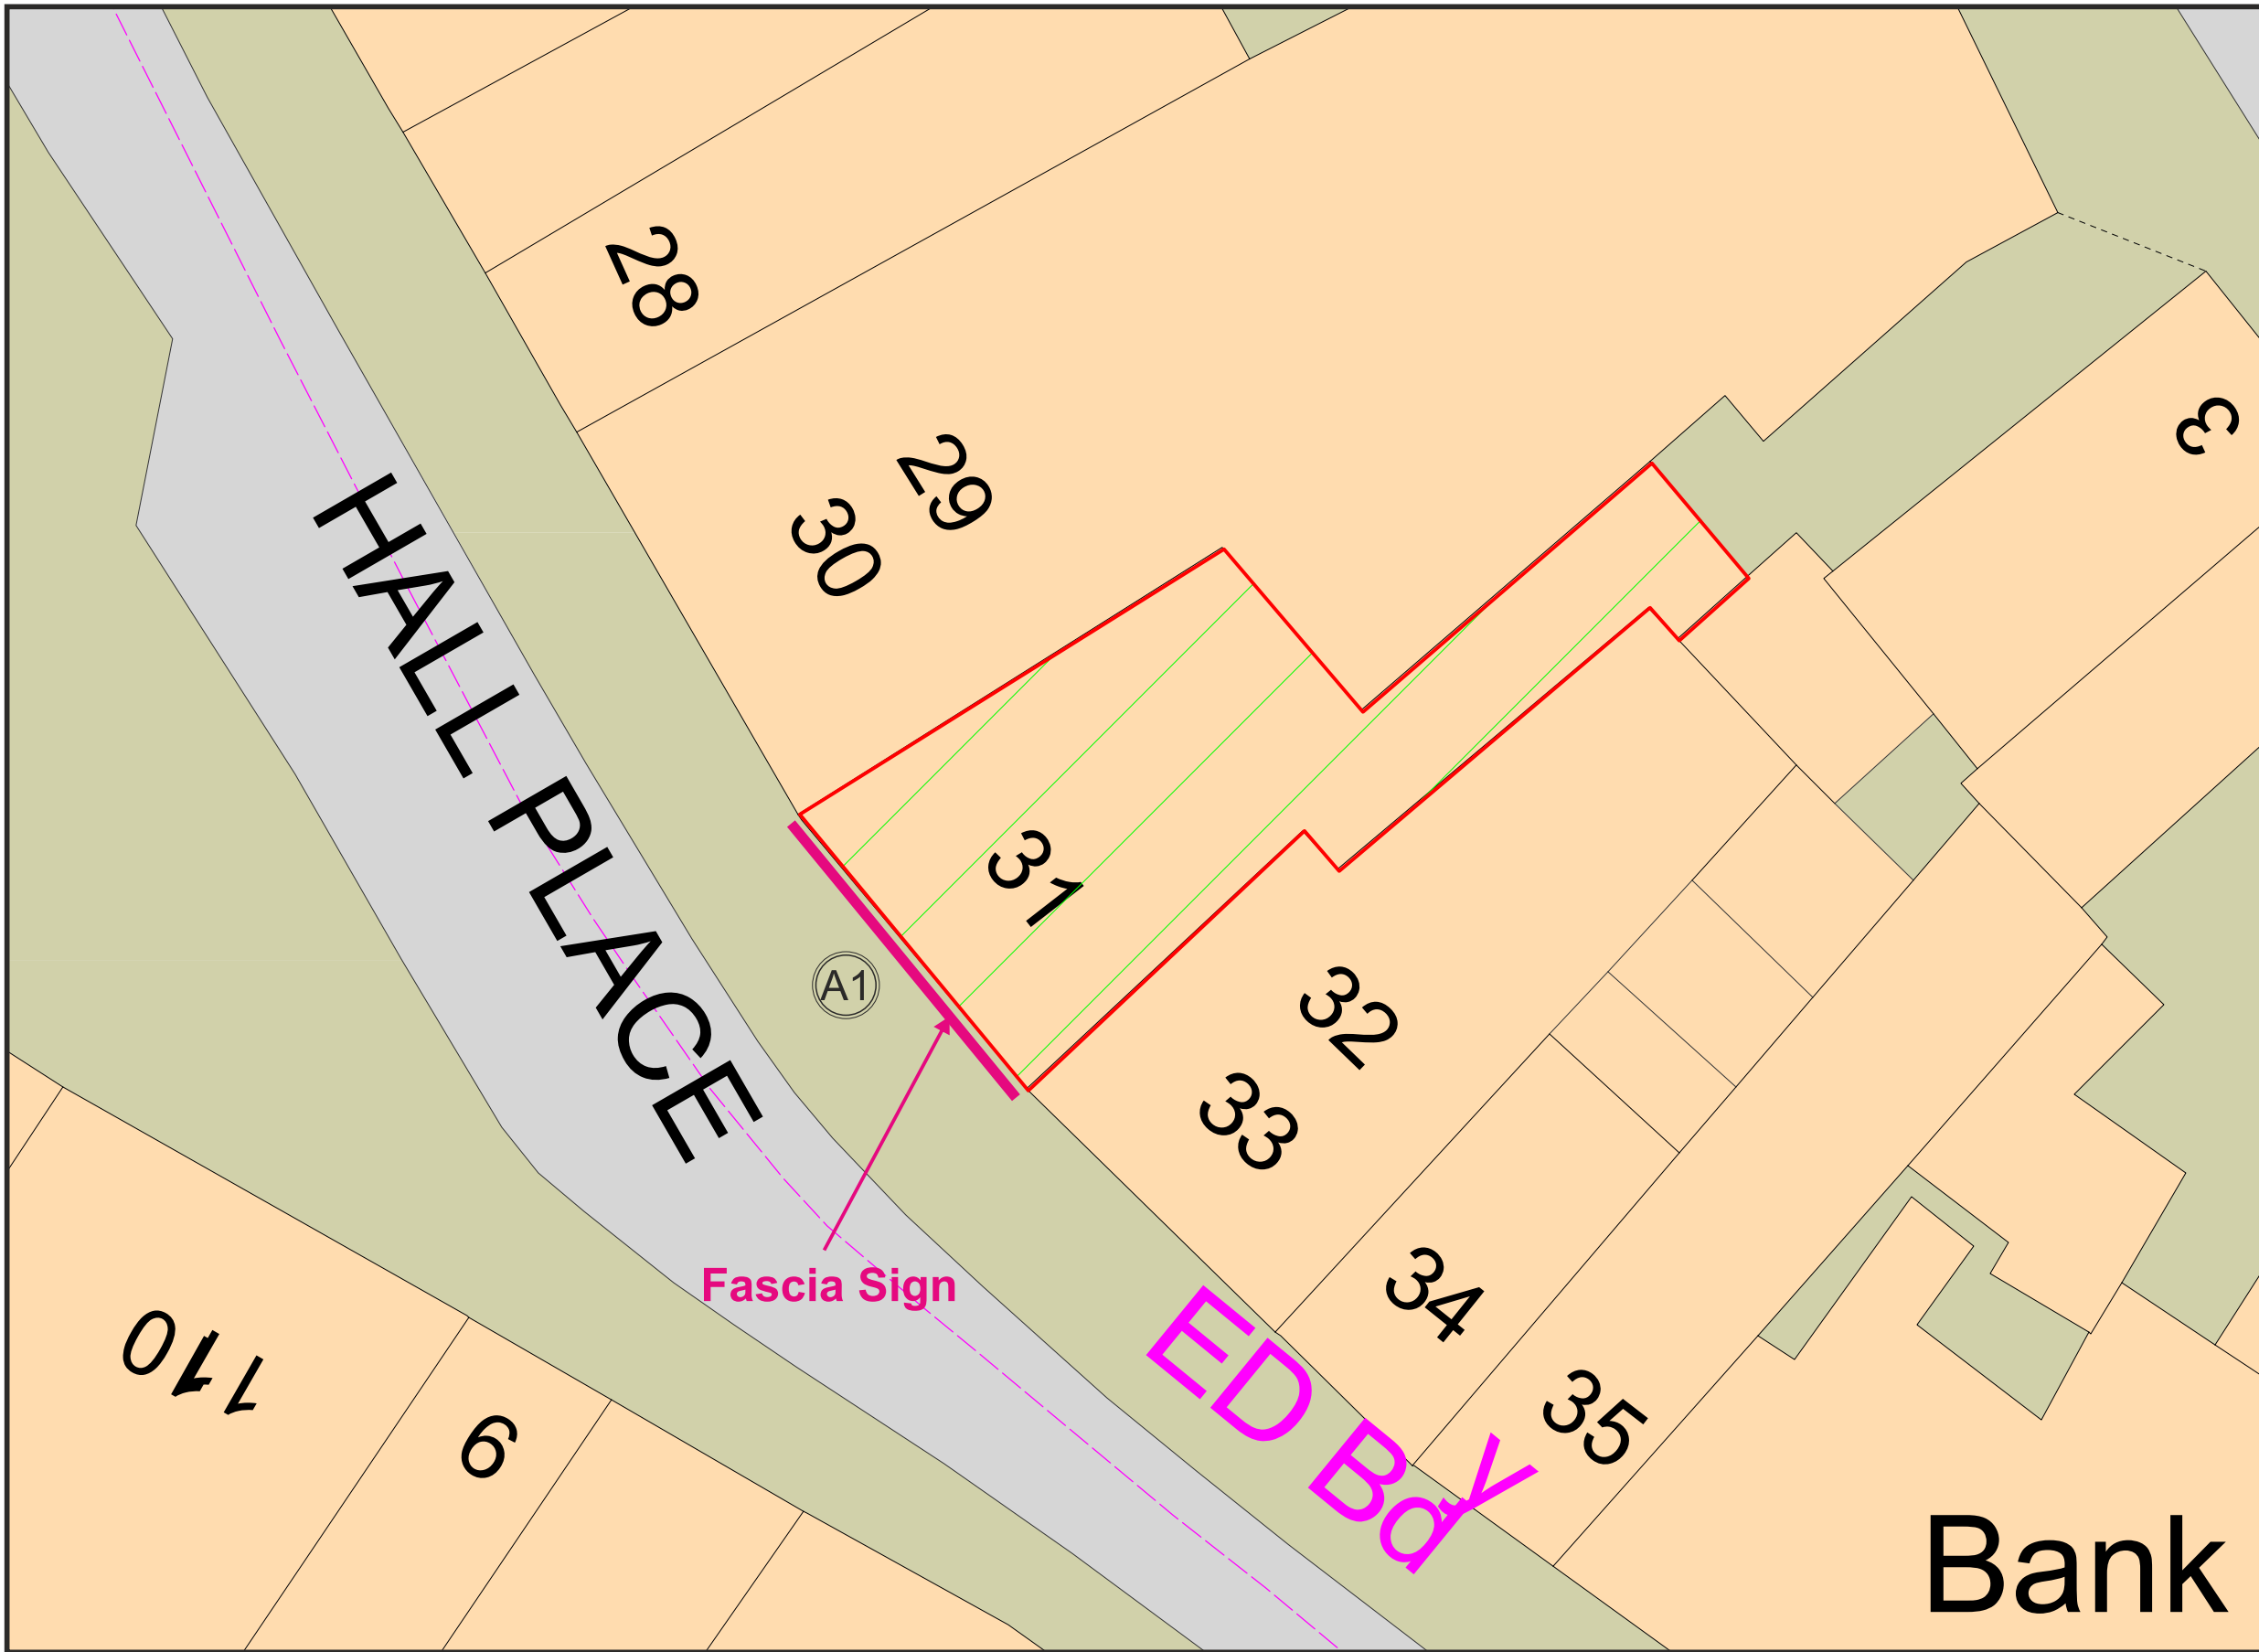

Scale: 1:200@A3



PROJECT TITLE:

Specsavers - Spalding

Store Location:
Specsavers Opticians
Hall PI
Spalding
Lincolnshire
PE11 1SG



Revision History:

REV	RA	RB	
DATE	25.11.14	26.11.14	
INITIALS	KM	KM	
CHECKED	XX	XX	

UNAPPROVED


Colours shown are purely representative, please match to colour references only !

NOTE:
All dimensions are in millimetres u.s.o. and are approximate only.

Existing



Proposed

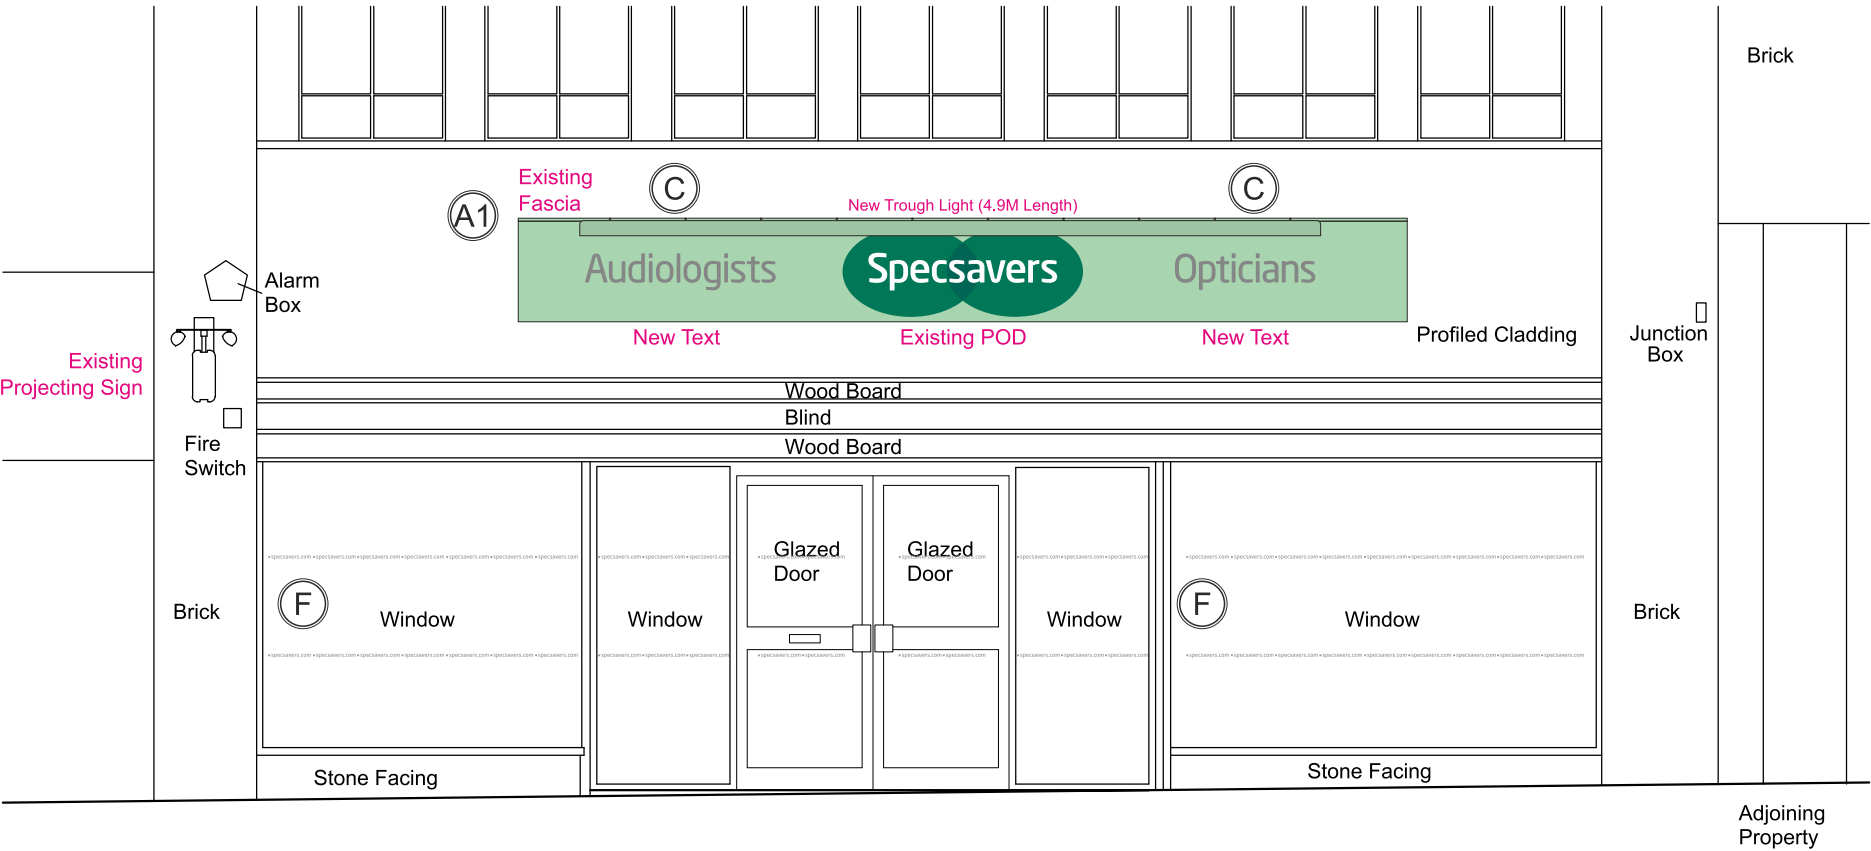

PROJECT TITLE:

Specsavers - Spalding

Store Location:
Specsavers Opticians
Hall PI
Spalding
Lincolnshire
PE11 1SG

(A1)

1 off

Existing Fascia

Inclusive of:

Existing POD SIZE B
New Trough Light
New TEXT SIZE B

Illumination levels do not exceed - 530 cd/m²

Fascia Colour

Interpon - Powder Paint Ref:
D1036 Specsavers green
LX17987 35-40% Gloss

Revision History:


REV	RA	RB	
DATE	25.11.14	26.11.14	
INITIALS	KM	KM	
CHECKED	XX	XX	

UNAPPROVED


Colours shown are purely representative, please match to colour references only !

NOTE:
All dimensions are in millimetres u.s.o. and are approximate only.

Proposed Existing Fascia

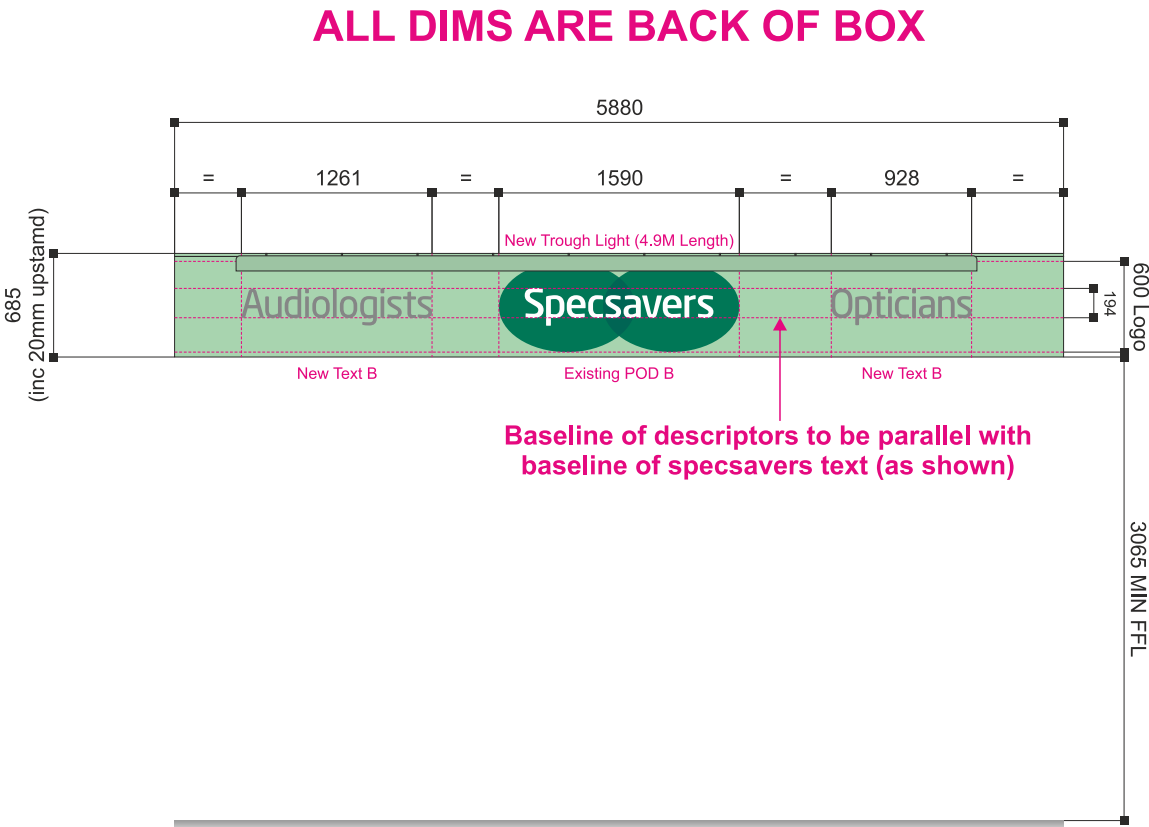

Cross Section Detail

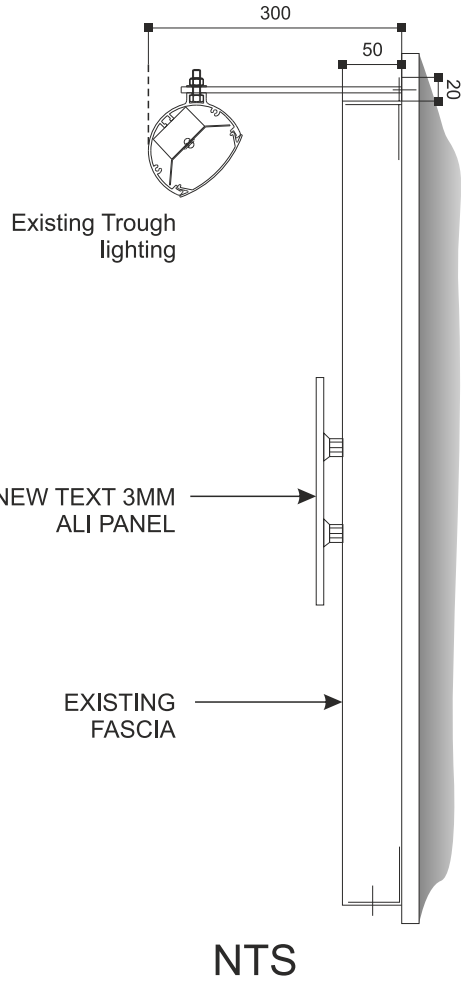

Store Location:

Specsavers Opticians
Hall PI
Spalding
Lincolnshire
PE11 1SG

©

2 off

Non-Illuminated Descriptor Text Set B

1 off Audiologists
1 off Opticians

Text fret cut 3mm aluminium with
Cool Grey 9c aluminium face

Part Number: SPE440003-0002 (aud)

Part Number: SPE440002-0001 (opt)

Letters Finish

Aluminum Face Cool Grey 9c

Revision History:




REV	RA	RB	
DATE	25.11.14	26.11.14	
INITIALS	KM	KM	
CHECKED	XX	XX	

UNAPPROVED

Colours shown are purely
representative. please match
to colour references only !

NOTE:
All dimensions are in millimetres
u.s.o. and are approximate only.

Fascia Descriptors Text Detail

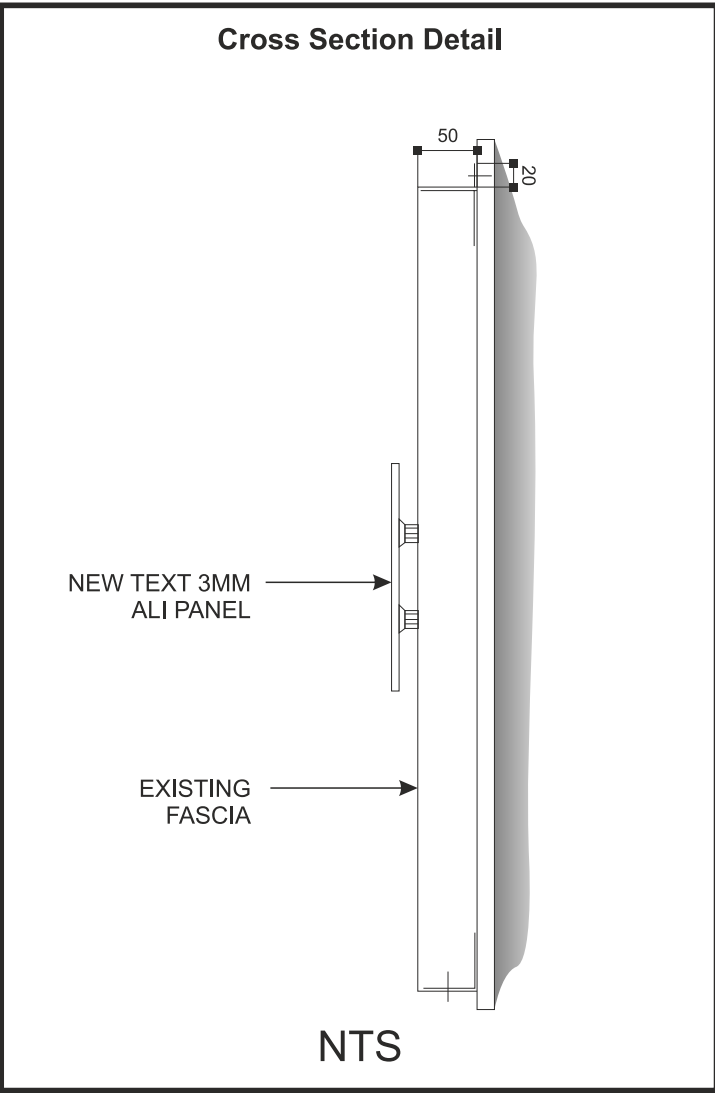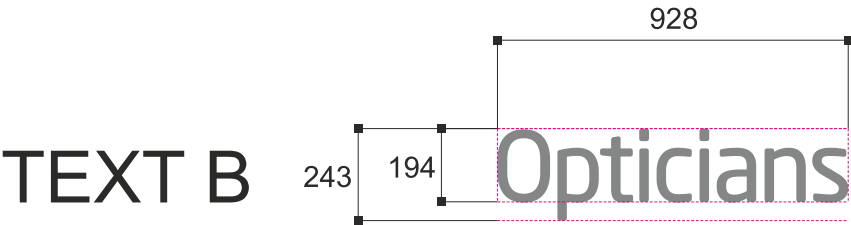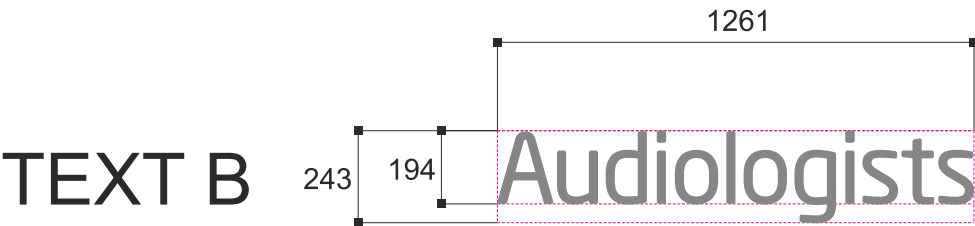

PROJECT TITLE:

Specsavers - Spalding

Store Location:

Specsavers Opticians
Hall PI
Spalding
Lincolnshire
PE11 1SG

F

QTY

as required

27mm High Window Vinyl Manifestation

Frosted Effect Applied Vinyl

Applied at 850 & 1500 FFL

Part Number: SPE690001-0001

Vinyl Finish

Frosted Vinyl Effect

Revision History:

REV	RA	RB	
DATE	25.11.14	26.11.14	
INITIALS	KM	KM	
CHECKED	XX	XX	

UNAPPROVED

Colours shown are purely
representative. please match
to colour references only !

NOTE:
All dimensions are in millimetres
u.s.o. and are approximate only.

Window Manifestation Detail

Vinyl manifestation to be centred across available space.
Complete words e.g. •specsavers.com to be used only, no broken text.



Position Detail

Audiologists

Specsavers

Opticians

specsavers.com • specsavers.com • specsavers.com • specsavers.com • specsavers.com • specsavers.com • specsavers.com • specsavers.com • specsavers.com • specsavers.com

specsavers.com • specsavers.com • specsavers.com • specsavers.com • specsavers.com • specsavers.com • specsavers.com • specsavers.com • specsavers.com • specsavers.com