
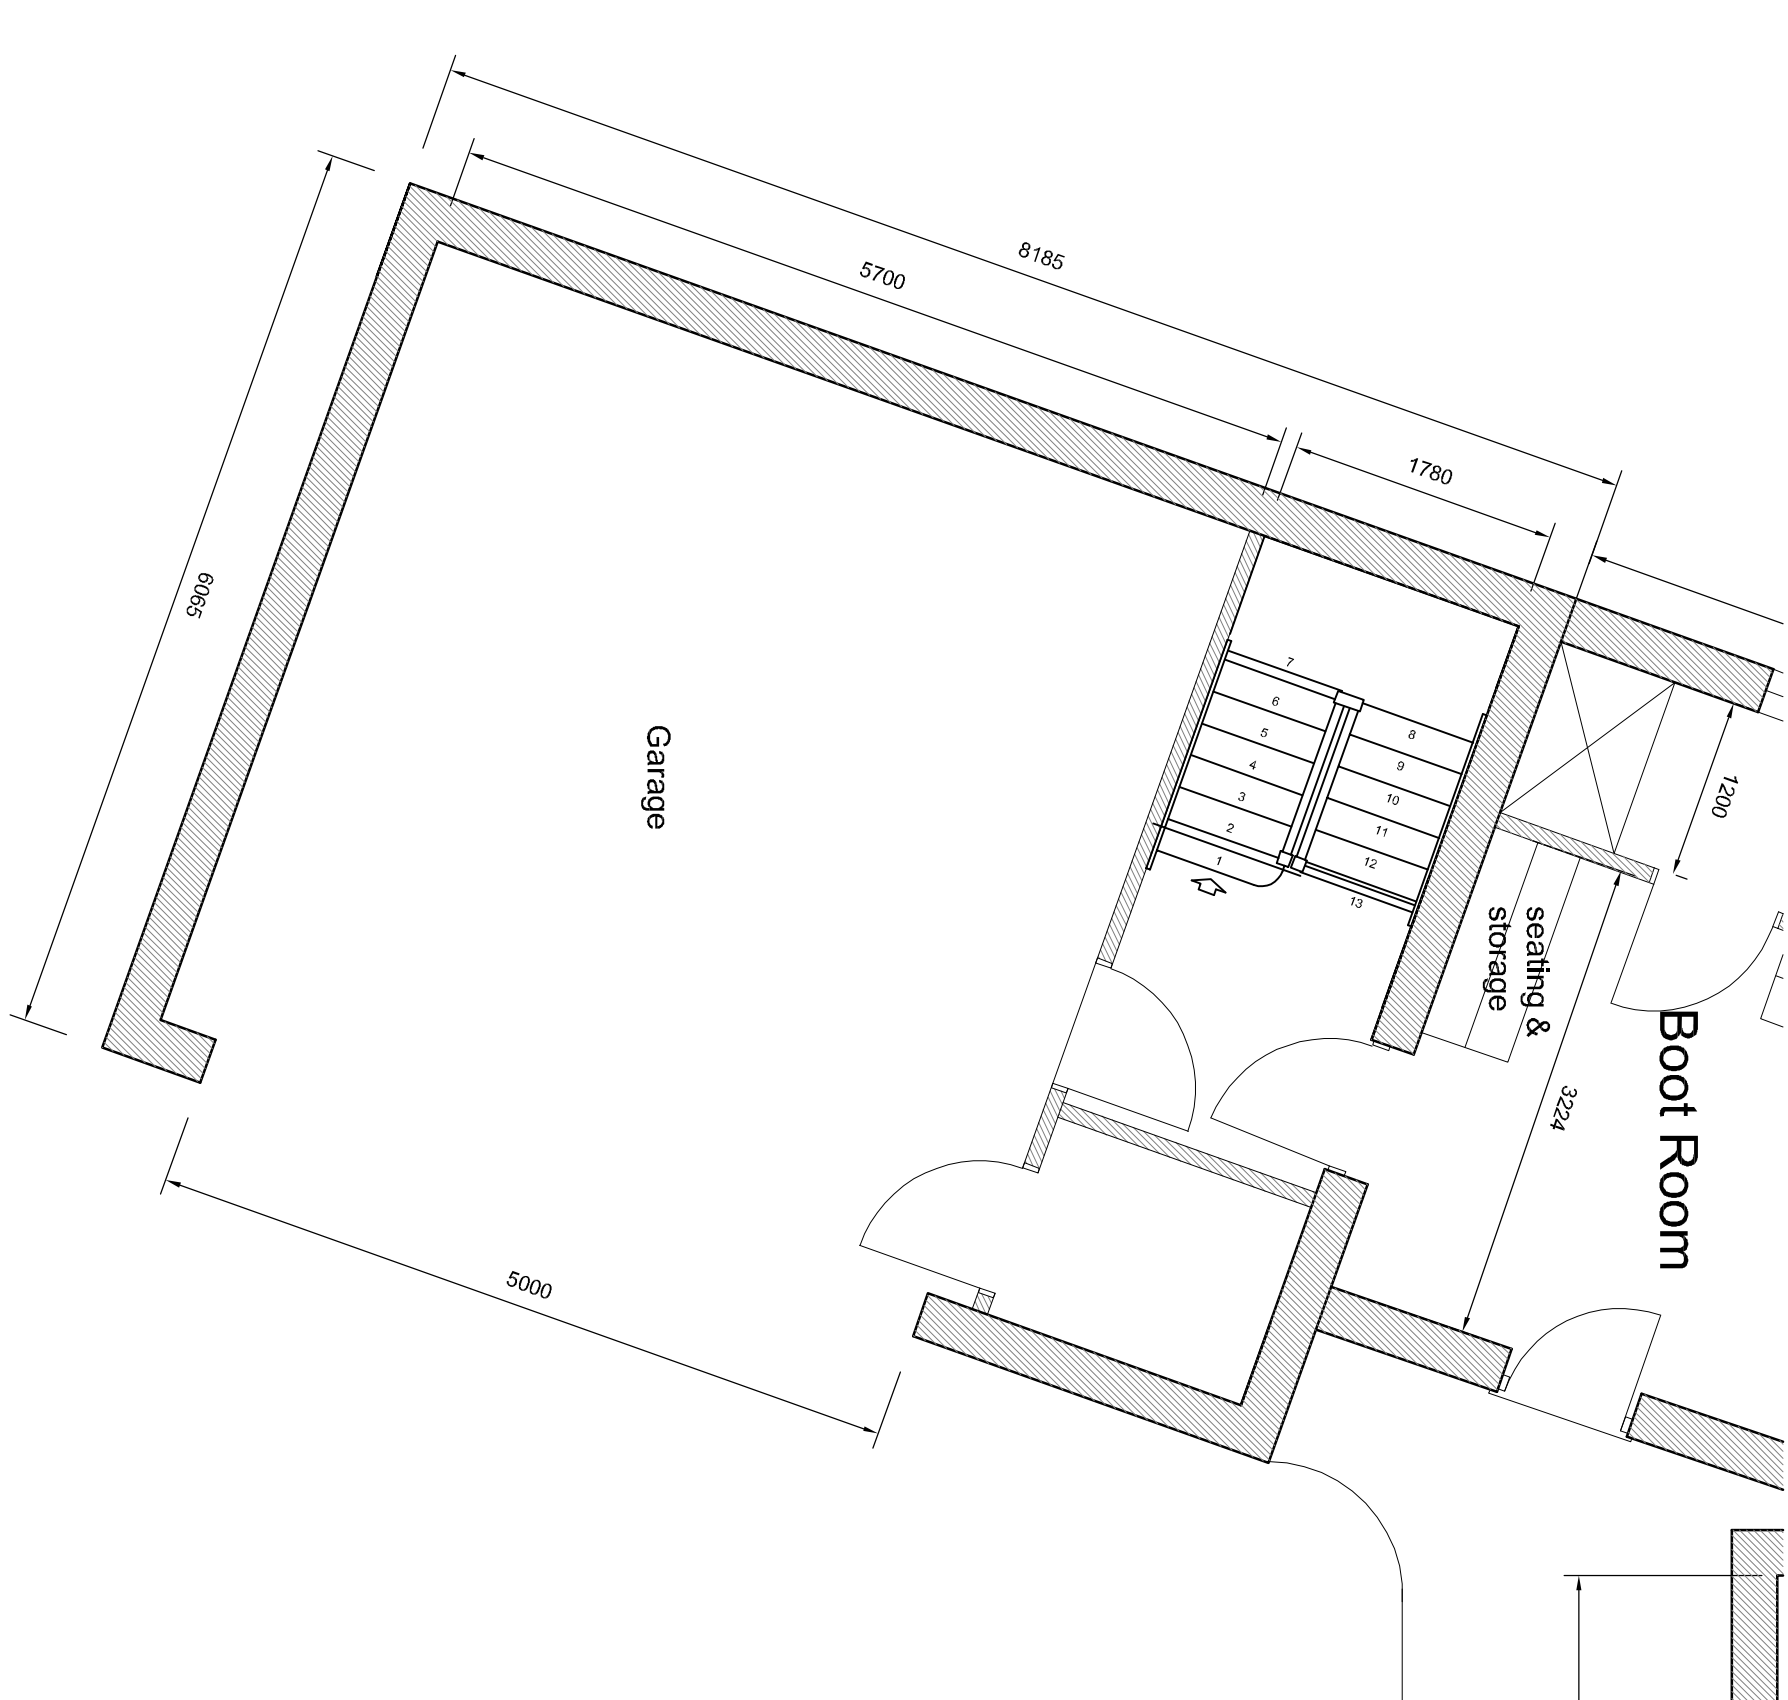


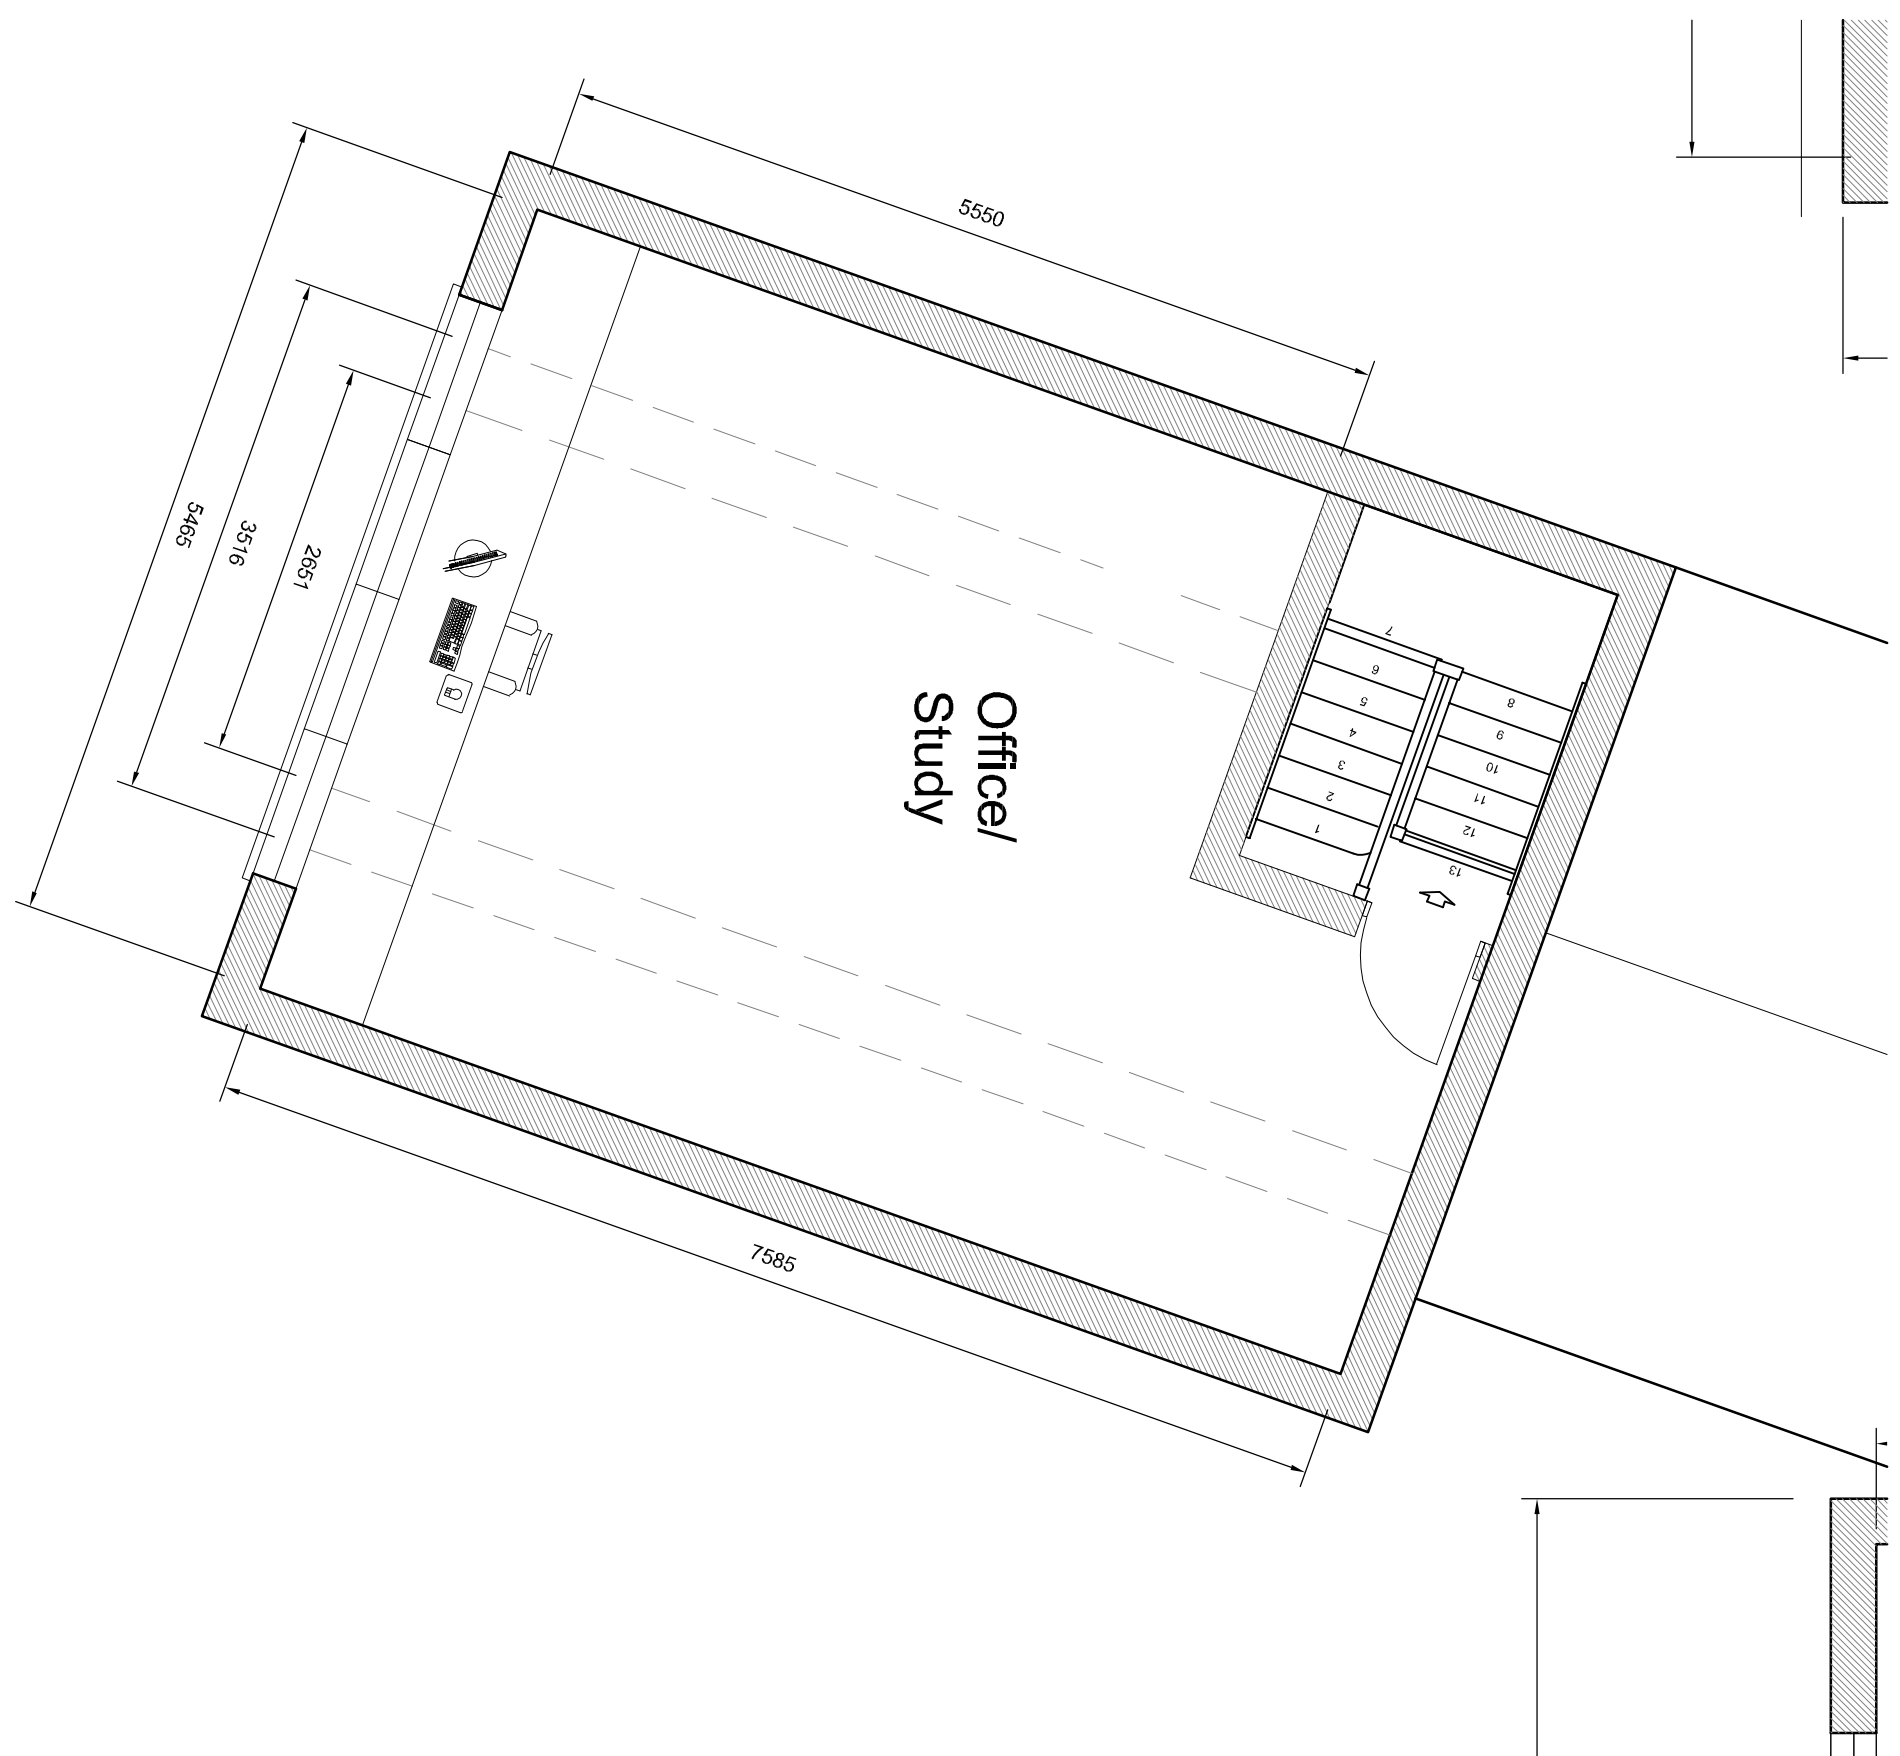

PLANTING SCHEDULE - HEDGES					
hedge	species	Qty	height on planting / density of planting	manure grown / supplied to site	Maintained height
H1	Native hedge	5 per m	200 mm centres - 60dram high on planting	confined grass	1200mm


PLANTING AND AFTERCARE

[illegible]


TREES - PLANTING AND MAINTENANCE SCHEDULE

New Trees

New trees to be half standard 1800 mm high with well-developed fibrous roots. On windward side provide pressure treated timber stake to support bottom 3rd of tree. Set each tree in minimum 300 x 300 x 300 mm pit with peat mulching in base. Ensure trees are well-irrigated.
 Provide protection if rabbits are a problem.
 Provide mulching mat to suppress weed growth around base of tree or until tree is established and cover with 20mm of soil.

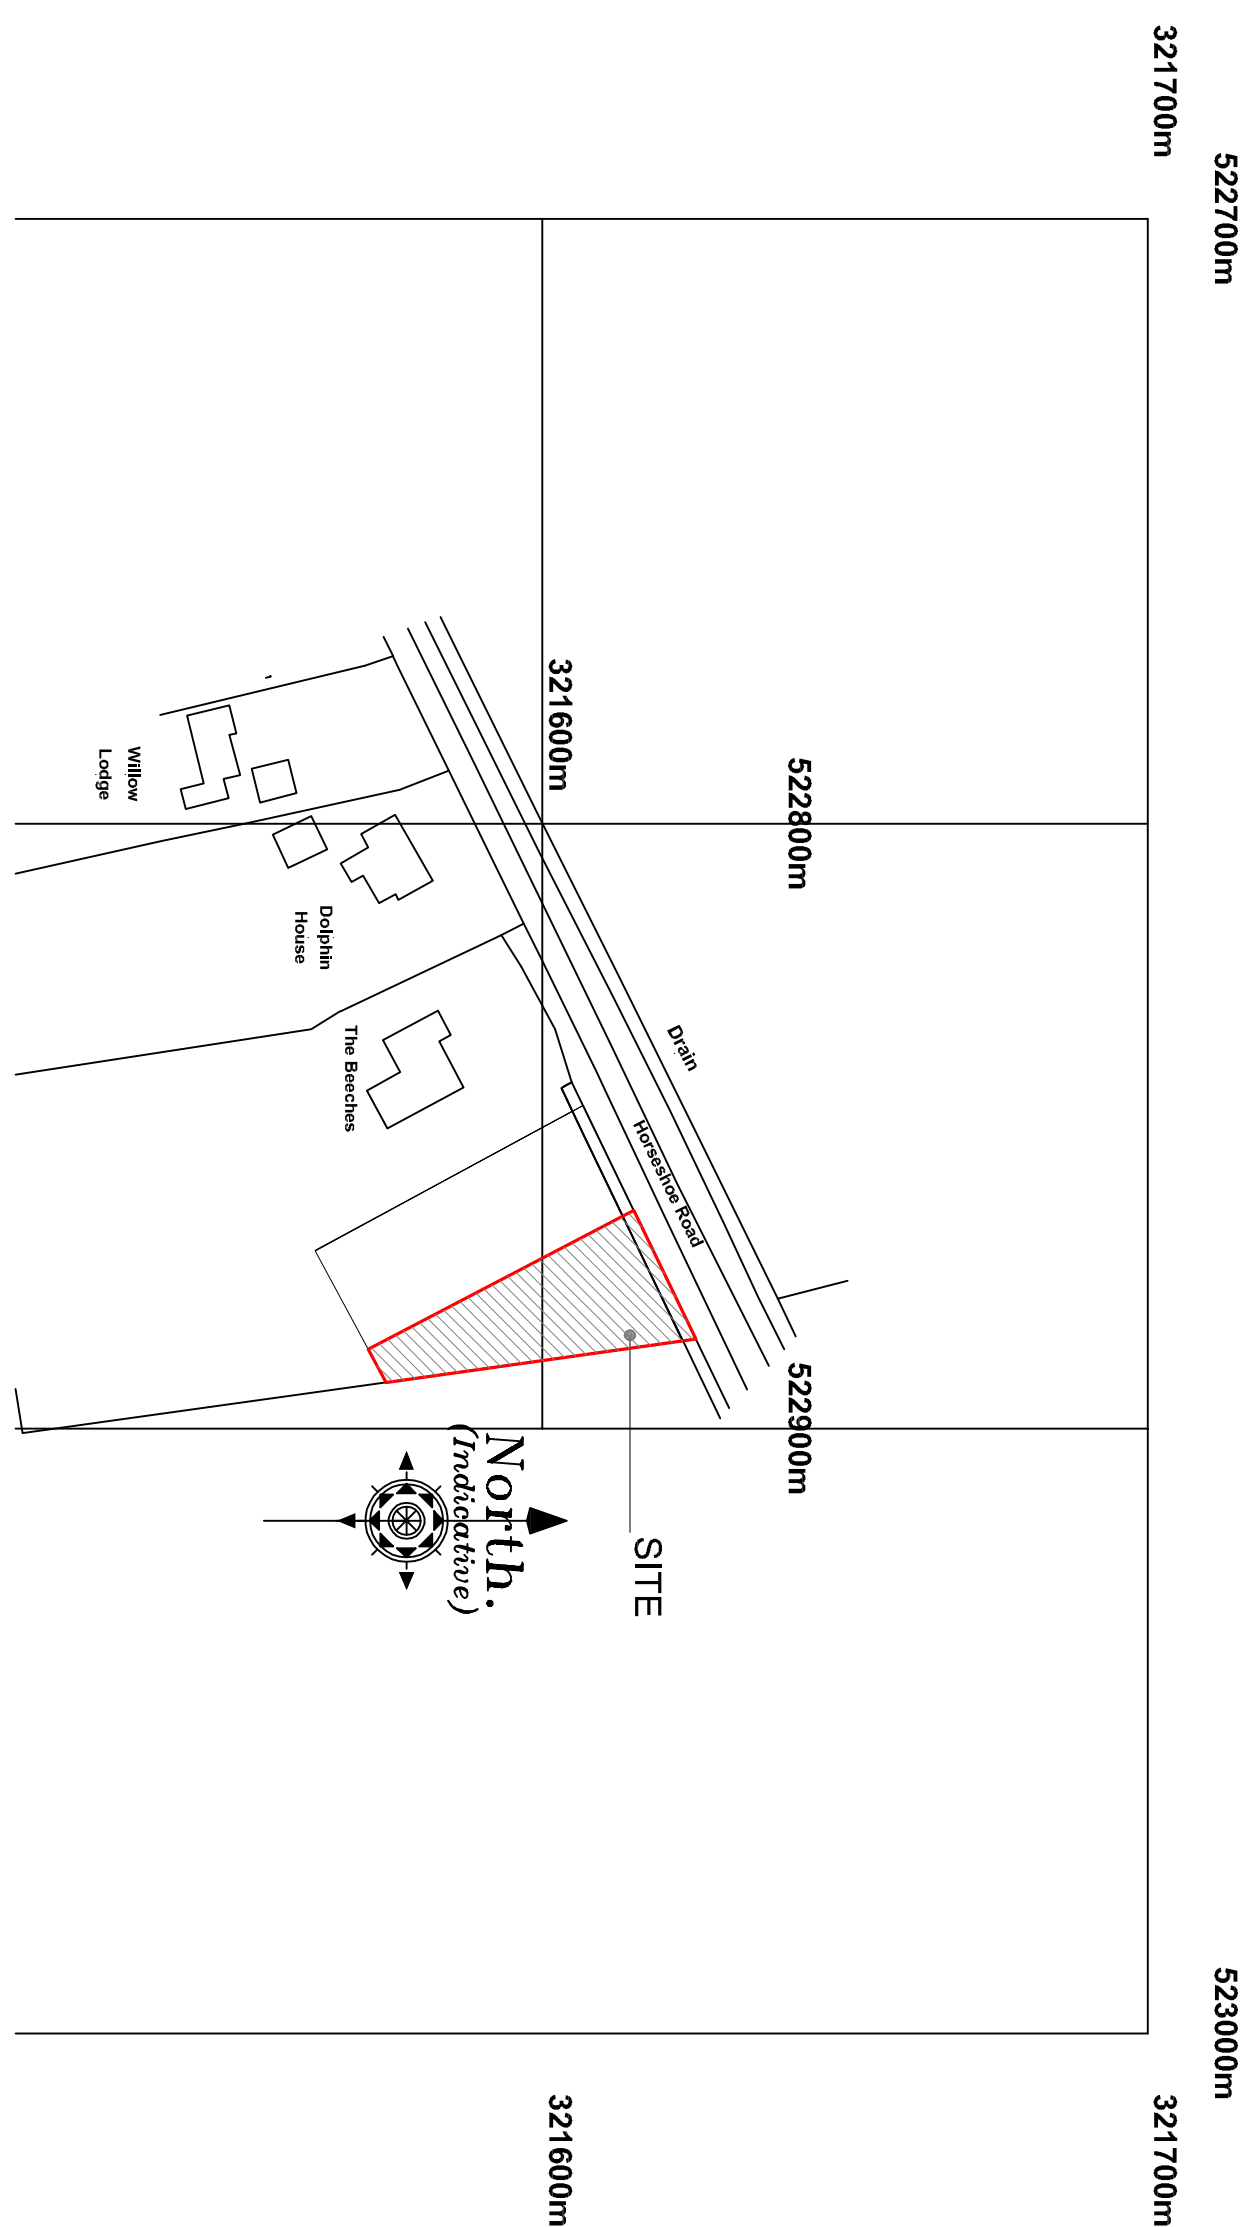

LOCATION PLAN

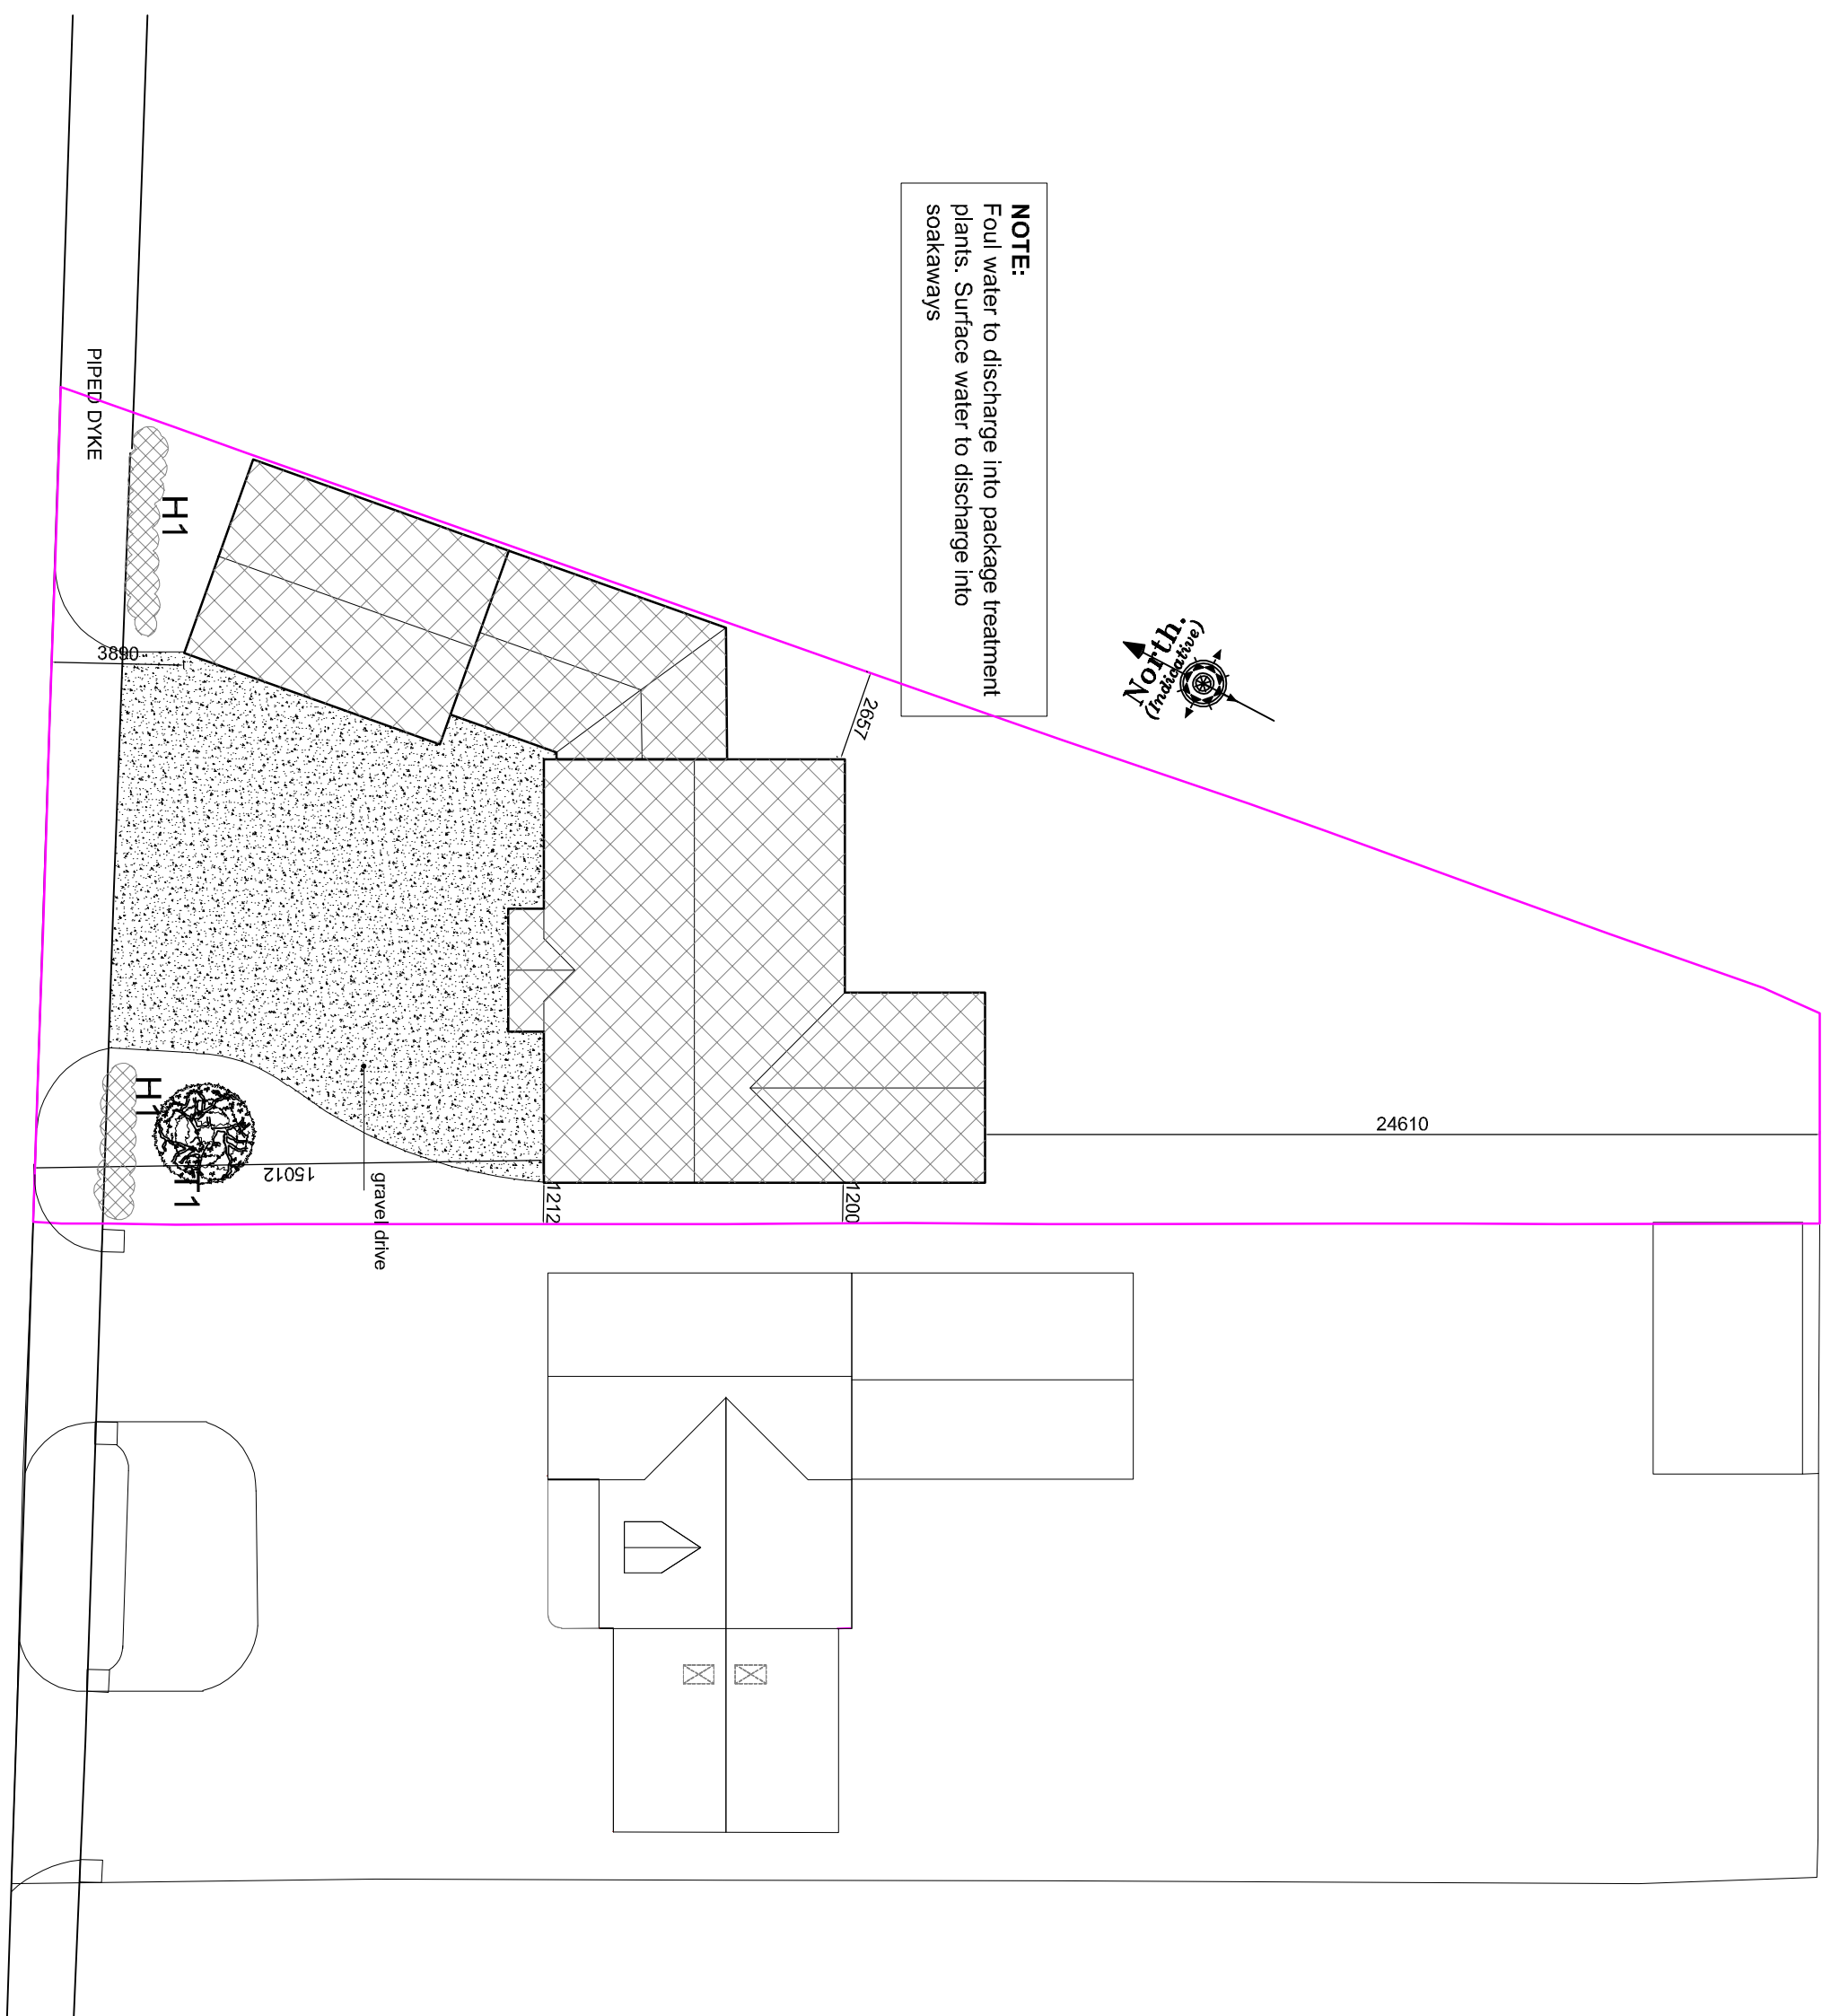

PROPOSED BLOCK PLAN

Revision	Date	Drawn	Description
Client Mr Nigel Hutton			
Project Proposed Development, Horseshoe Road, Spalding			
Drawing Planning (Garage, block and location Plans Plot 2)			



TAR
ARCHITECTS