
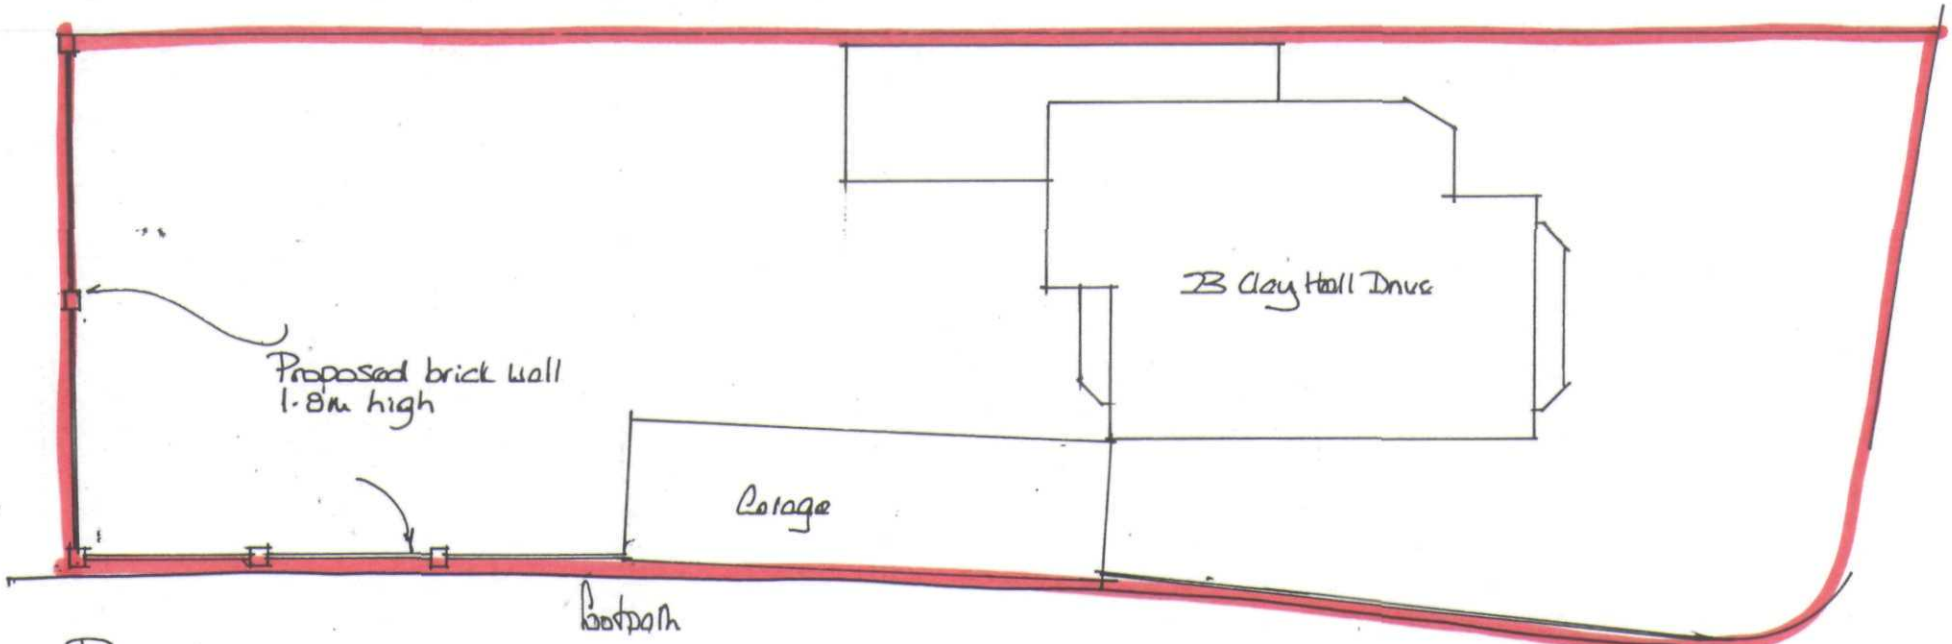


PLAN

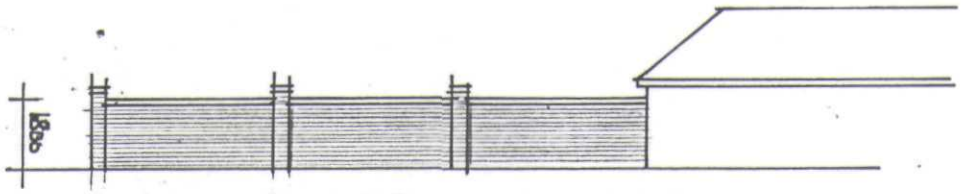

ELEVATION

scale 1:200

SHDC
Planning & Development
- 7 APR 2004
Ref: 0461/04

DETERMINED
PLAN

PROPOSED GARDEN WALL
@ 23 CLAY HALL DRIVE
SPALDING. LINCS
for
MR & MRS J. DUTTON.